


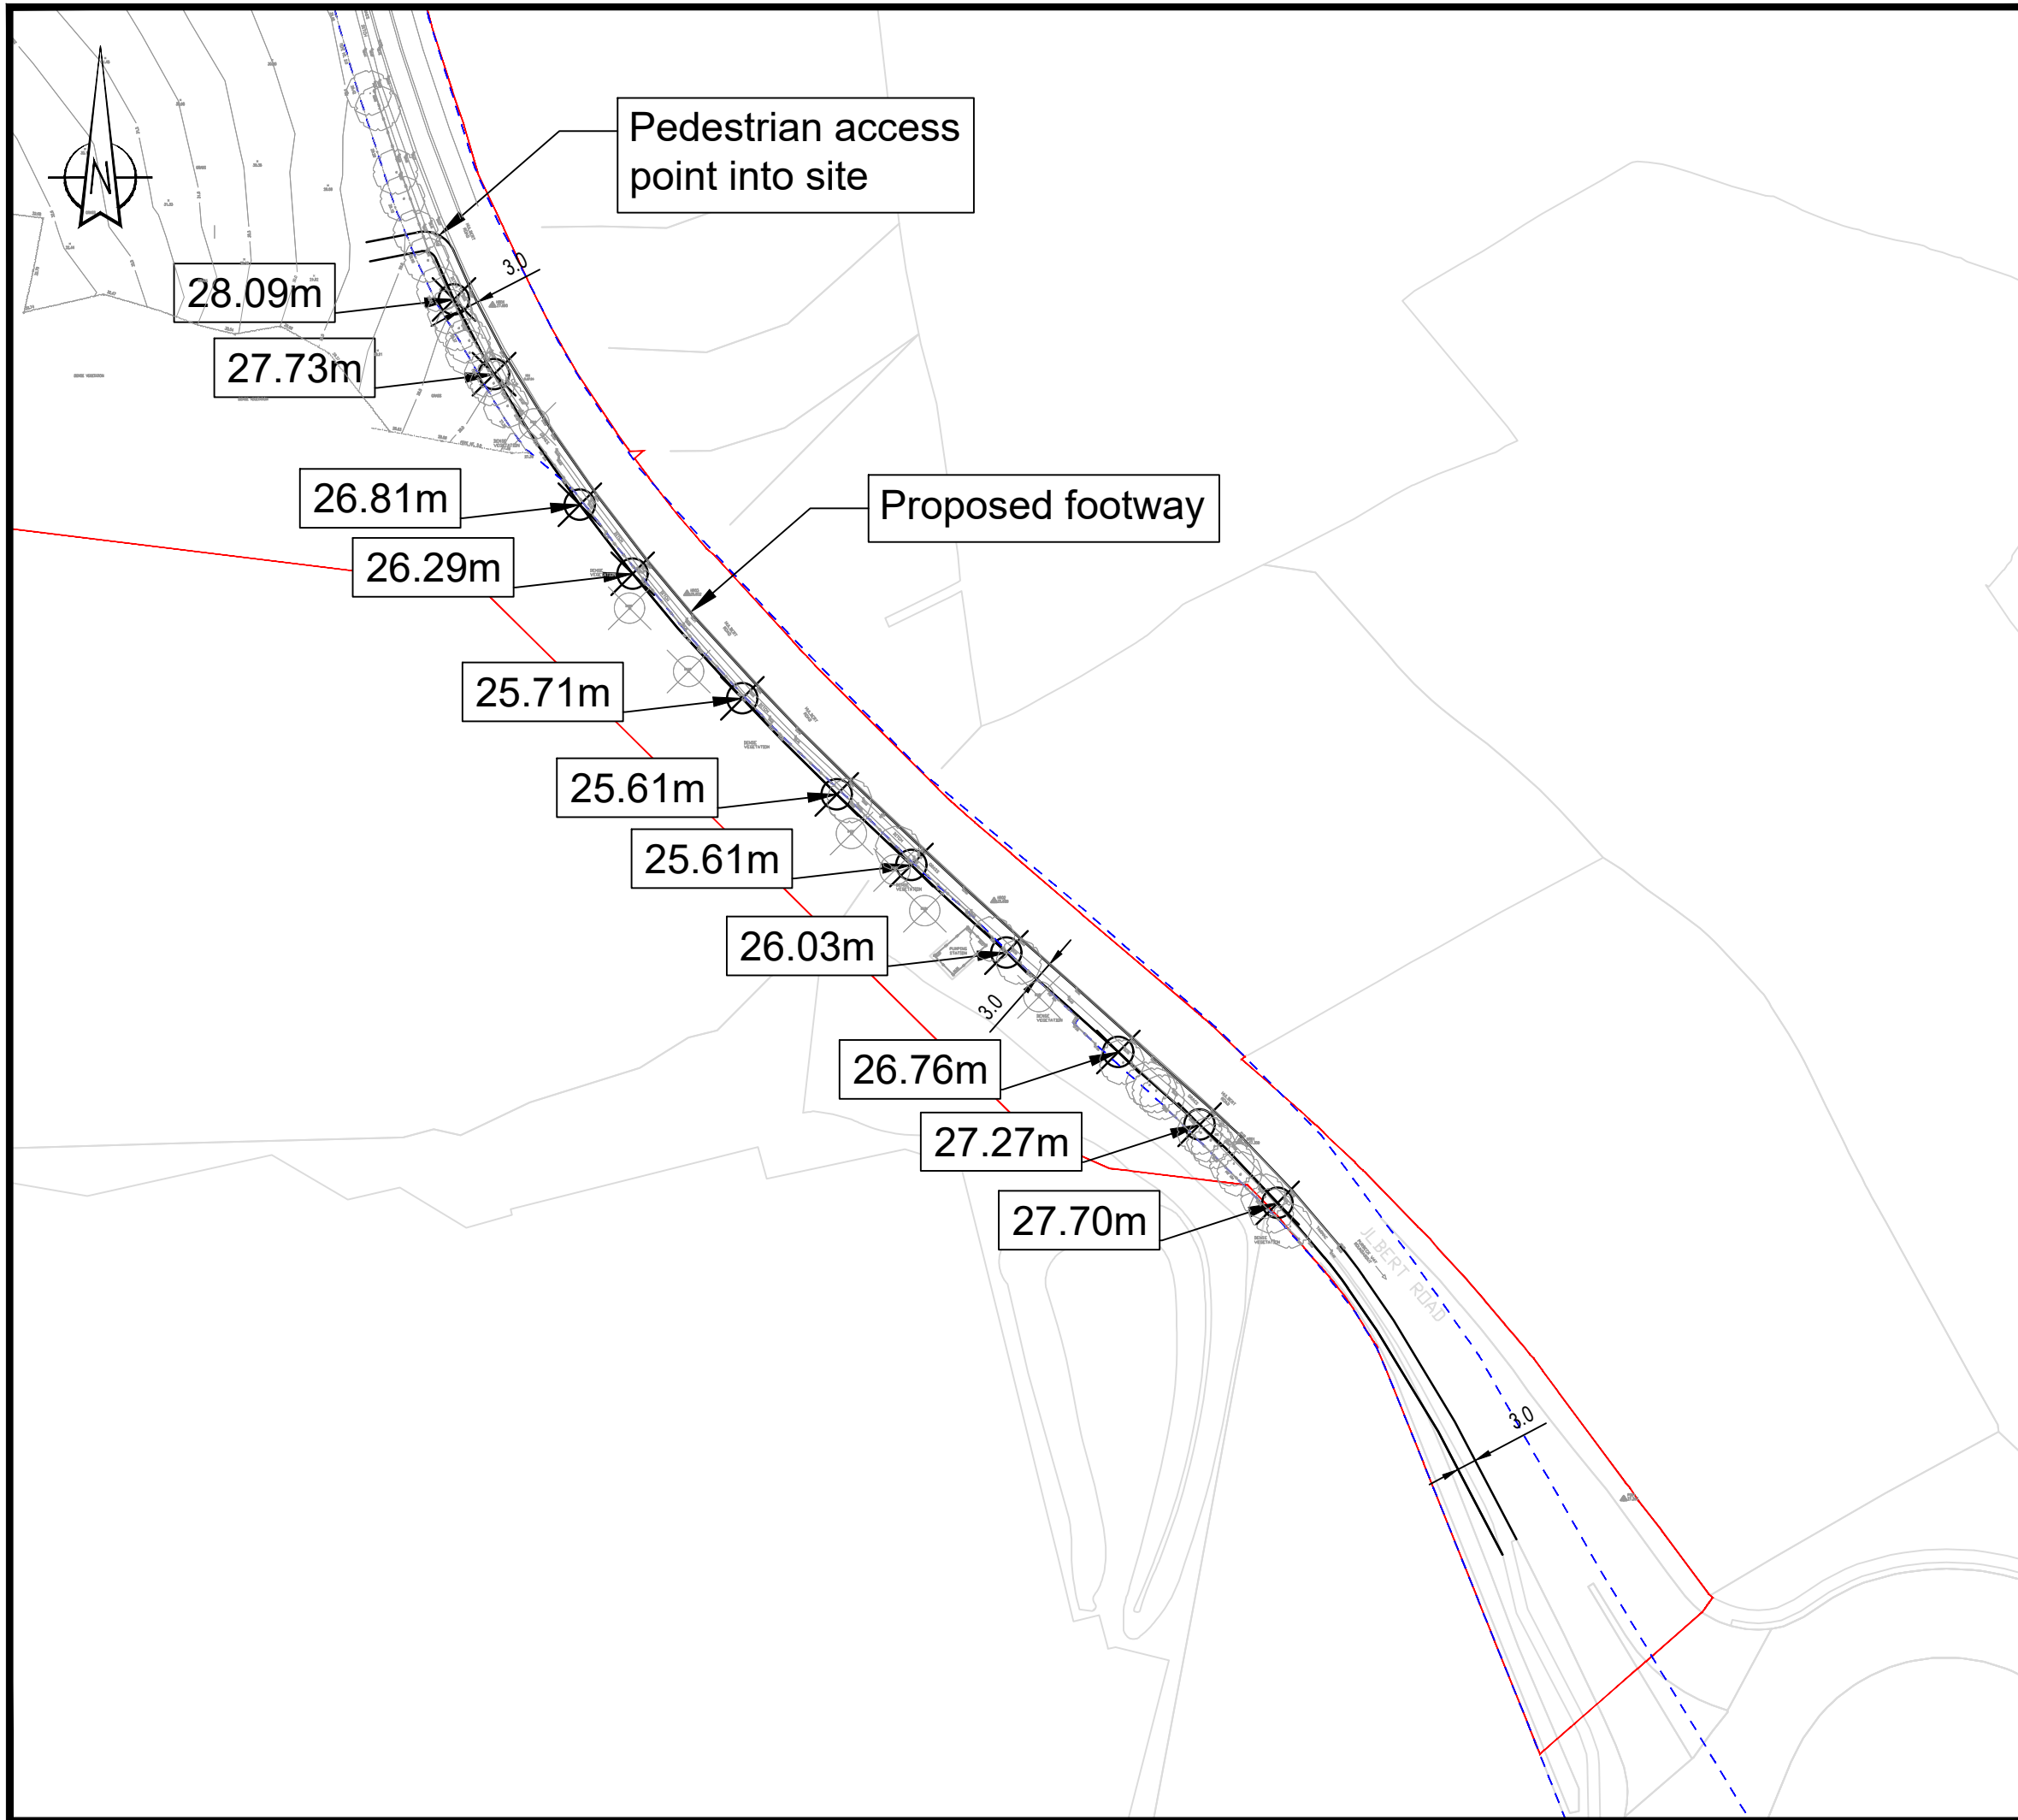

- Notes:
- General
1. Do not scale from drawing.
 2. All dimensions are in metres, unless stated otherwise.
 3. This drawing is to be read & printed in colour.
 4. This drawing is for illustrative purposes only.
 5. Any proposed levels on this drawing are indicative only and based on existing channel line level + 125mm kerb + 1 in 40 fall across flexible footway construction.

Disclaimer

1. The information contained in this drawing is based on a combination of OS and data provided by others and WYG shall not be liable for any inaccuracies or deficiencies.

Key:

— Application boundary

- - - Approximate extent of highway boundary

C	Drawing updated with Highway boundary	JG	GS	27.10.2020
B	Drawing updated with topographical survey	JG	GS	22.10.2020
A	Revised Application Boundary	BM	AP	21.05.2020

REV	DETAILS	DRAWN	CHECKED	DATE
-----	---------	-------	---------	------

CLIENT:

WYG Planning

PROJECT:

Hulbert Road, Havant

DRAWING TITLE:

Proposed Footway

SCALES:	1:1000	SHEET SIZE:	A3
DRAWN:	GS	CHECKED:	MA
		DATE:	28.02.2019

WYG Transport
part of WYG group

The Pavilion, 1st Floor, Botleigh Grange Office
Campus, Hedge End, Southampton, SO30 2AF
t: 02382 022 800 e: transport@wyg.com

wyg
A TETRA
TECH
COMPANY

DRAWING NUMBER:	A096474-SK02	REVISION:	C
-----------------	---------------------	-----------	----------