


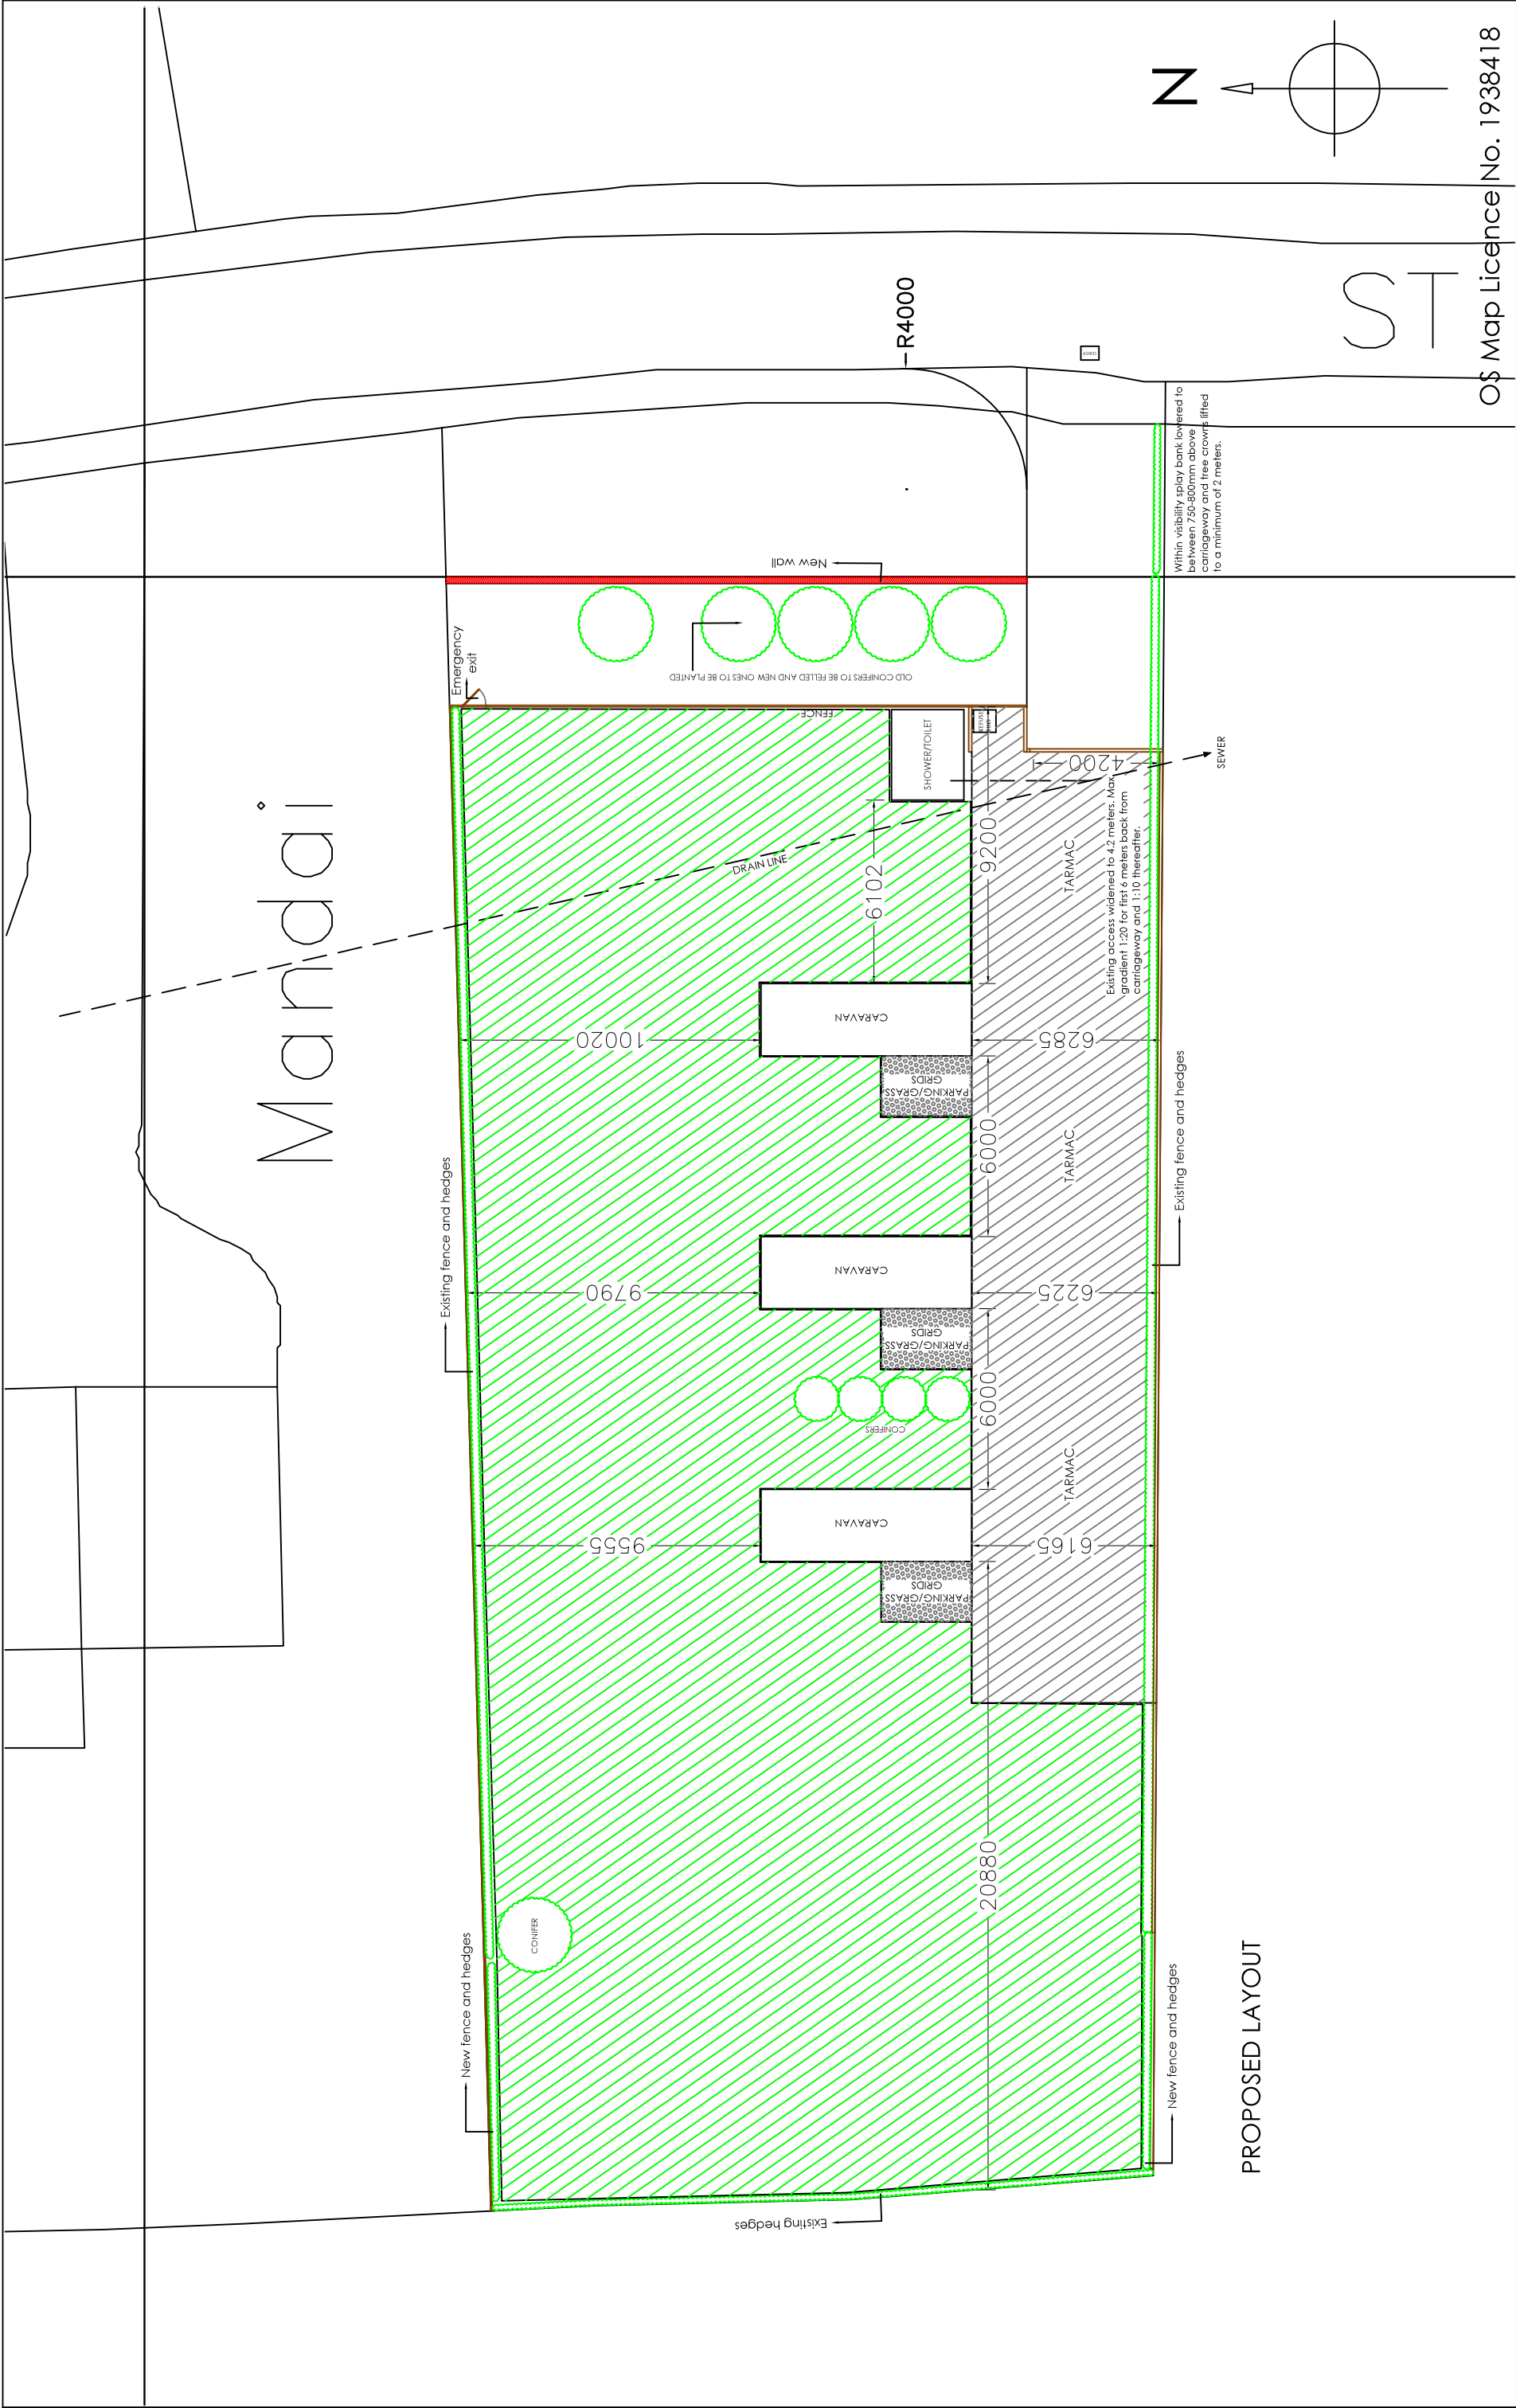

PROPOSED LAYOUT

Copyright is reserved by The Town Planning Experts and is issued on the condition that it is not copied or disclosed by or to any unauthorised persons without prior consent in writing from The Town Planning Experts.		All dimensions to be checked on site.		All structural elements to be specified by a suitably qualified structural engineer.	
REV	DESCRIPTION	DRAWN	DATE	SCALE BAR	
-	Initial drawing	JLR	27.07.17	05 10	
A	OS extract added	GBS	26.01.18		
B	A caravan moved with the septic tank removed with toilet block connected to drains	GBS	31.01.18		
C	Layout changes added: tarmac driveway, grass patches, existing and new fence/hedges & new outer wall with emergency gate	GBS	27.06.22		
				Drawing Title	
				Land adjacent (south) of Mandai	
				St Peters Road	
				Hayling Island	
				Hampshire	
				PO11 0RT	
				Drawing Ref	
				HAYLING 02	
				Scale of A1	
				N/A	
				Scale of A3	
				1:200	
				Date	
				27 JULY 2022	
				Drawn by	
				JLR	

the

town planning

experts

Tel 023 9252 3352

help@tpexpert.org

www.tpexpert.org