



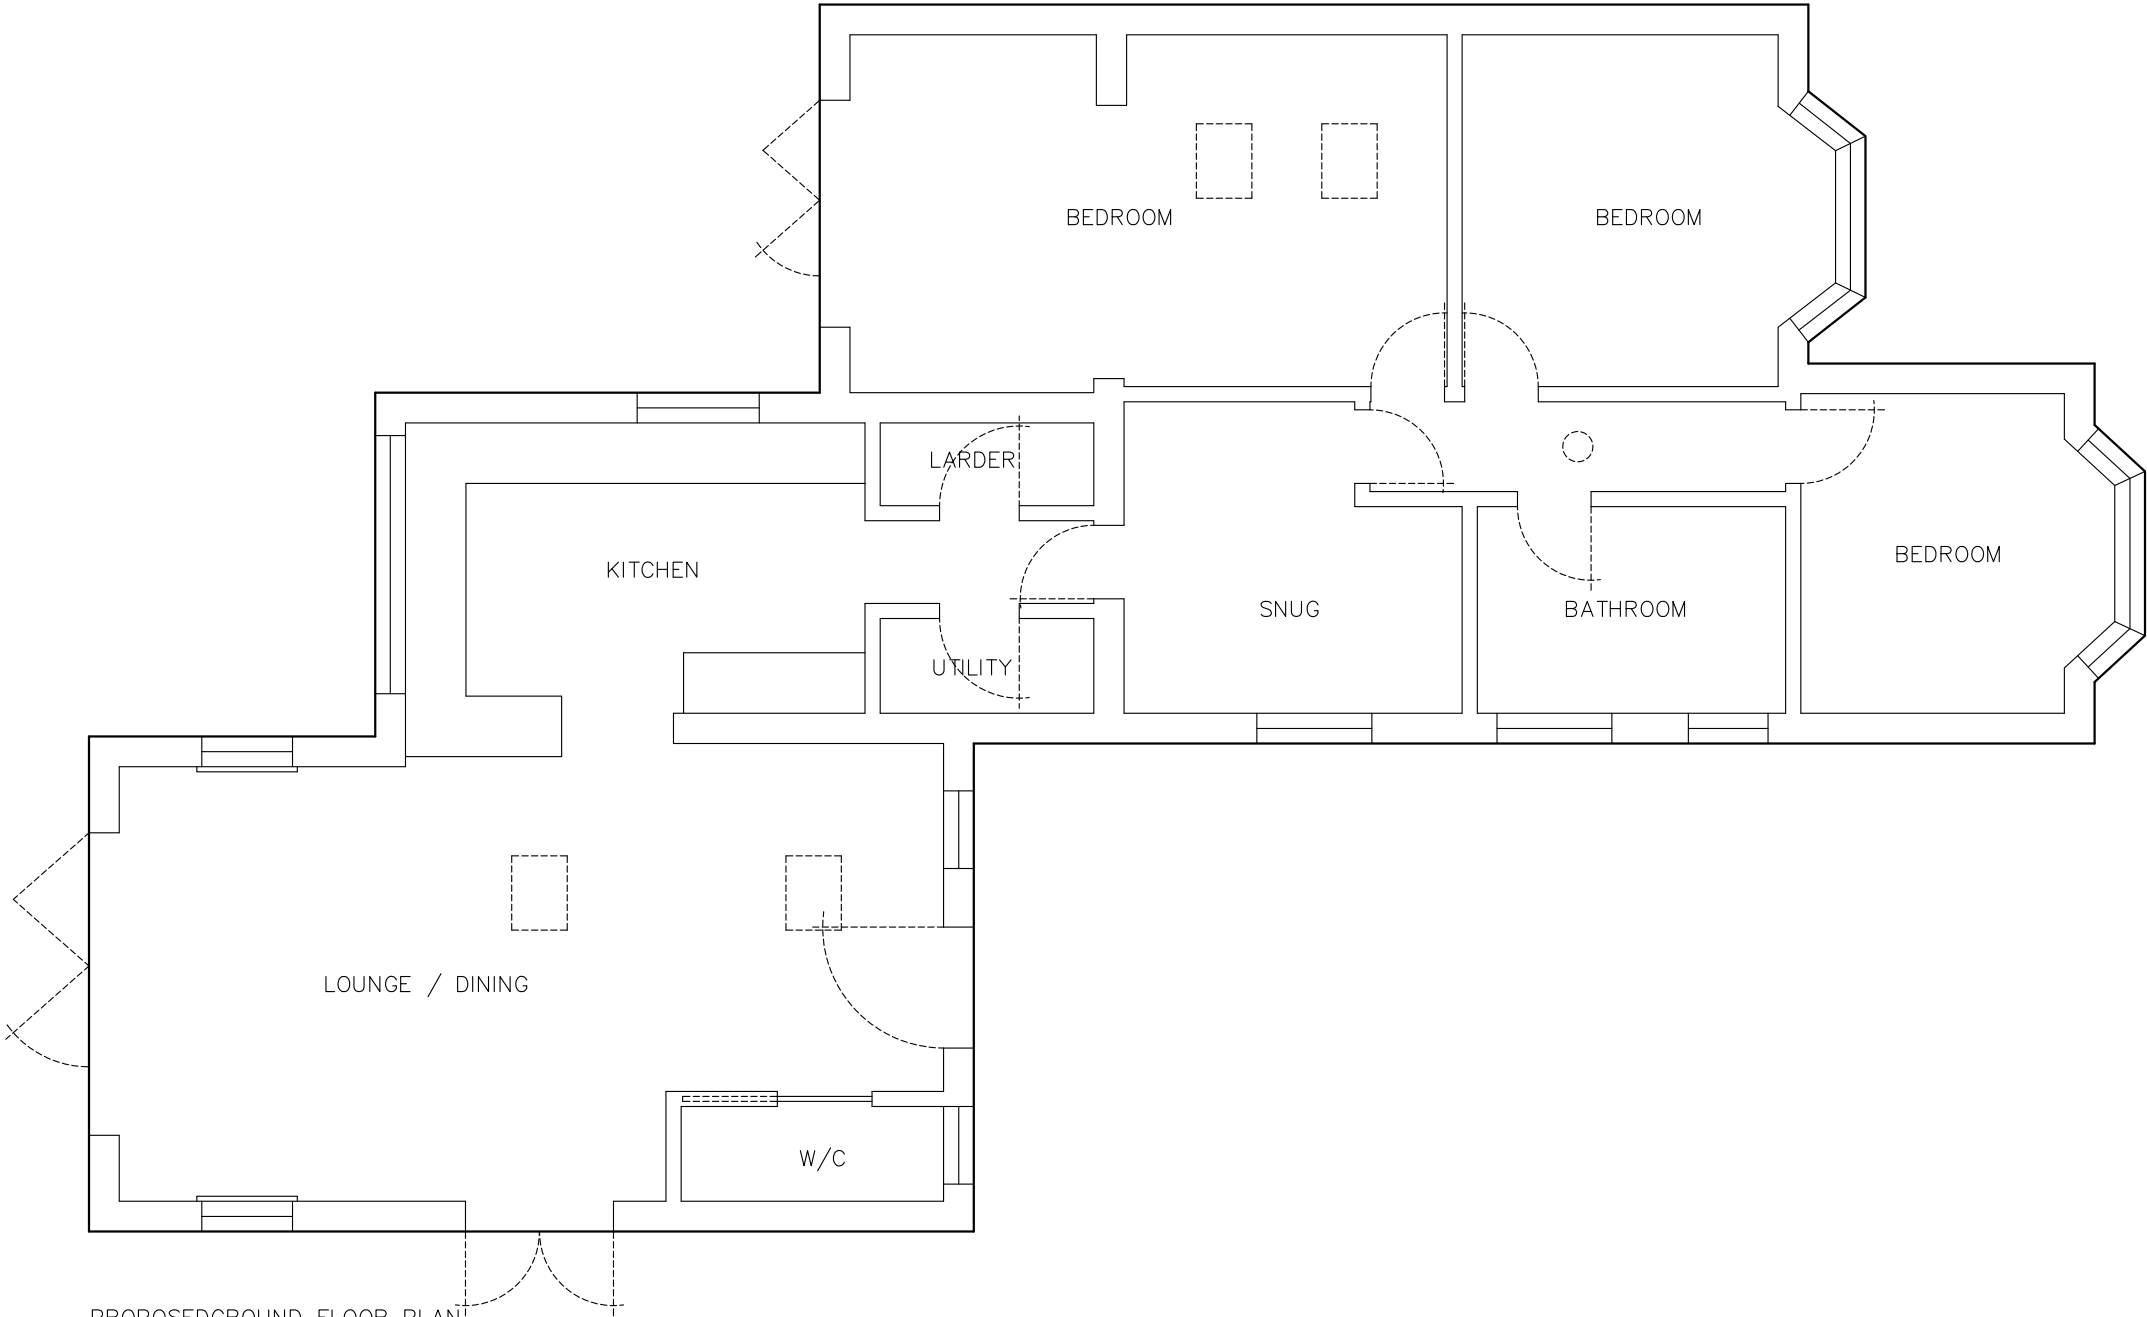

All dimension and levels to be checked on site prior to construction

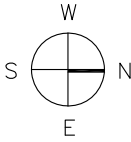

CLIENT:	PROJECT:	DRAWING TITLE:	NOTES:
Mr & Mrs Hatcher 48 Selmore Road Hayling Island Hampshire PO11 9LD	48 Selmore Road Hayling Island Hampshire PO11 9LD	Proposed ground floor plan 101 1:75 @ A3	