

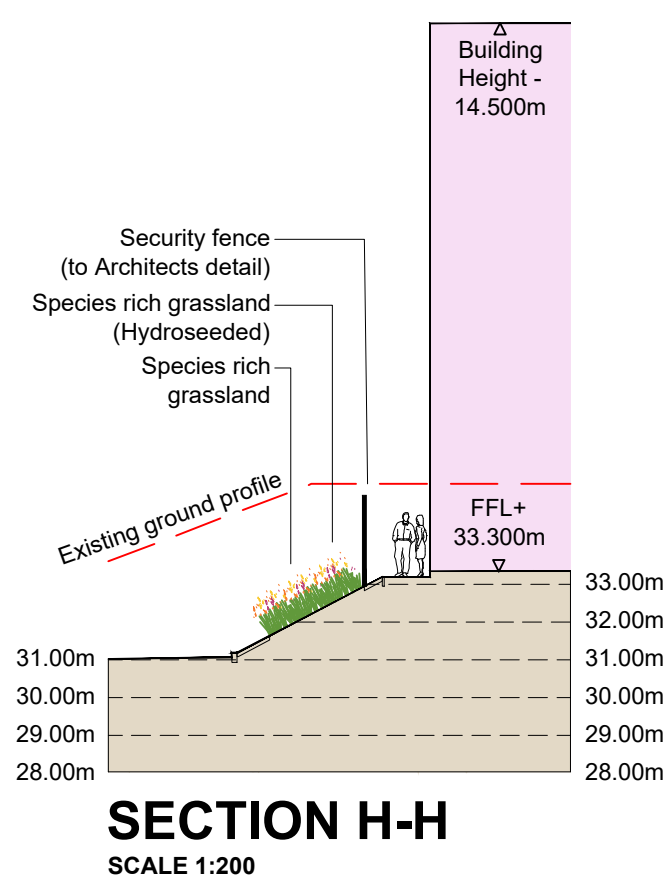
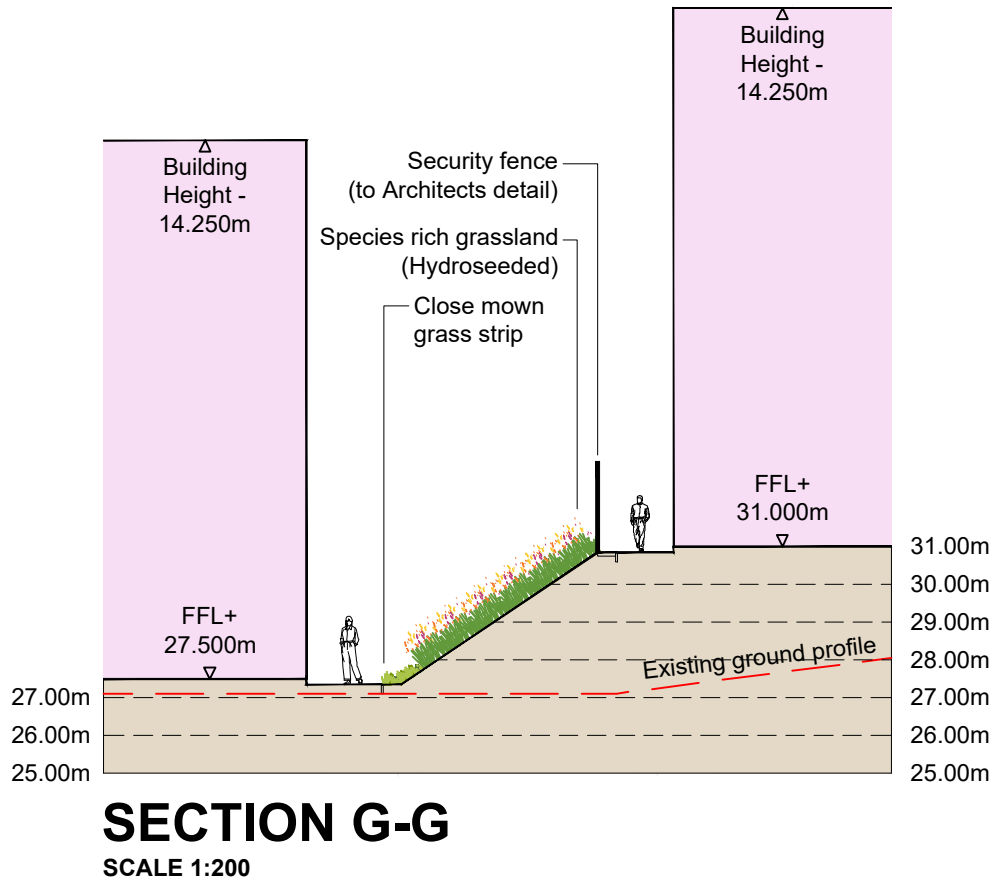
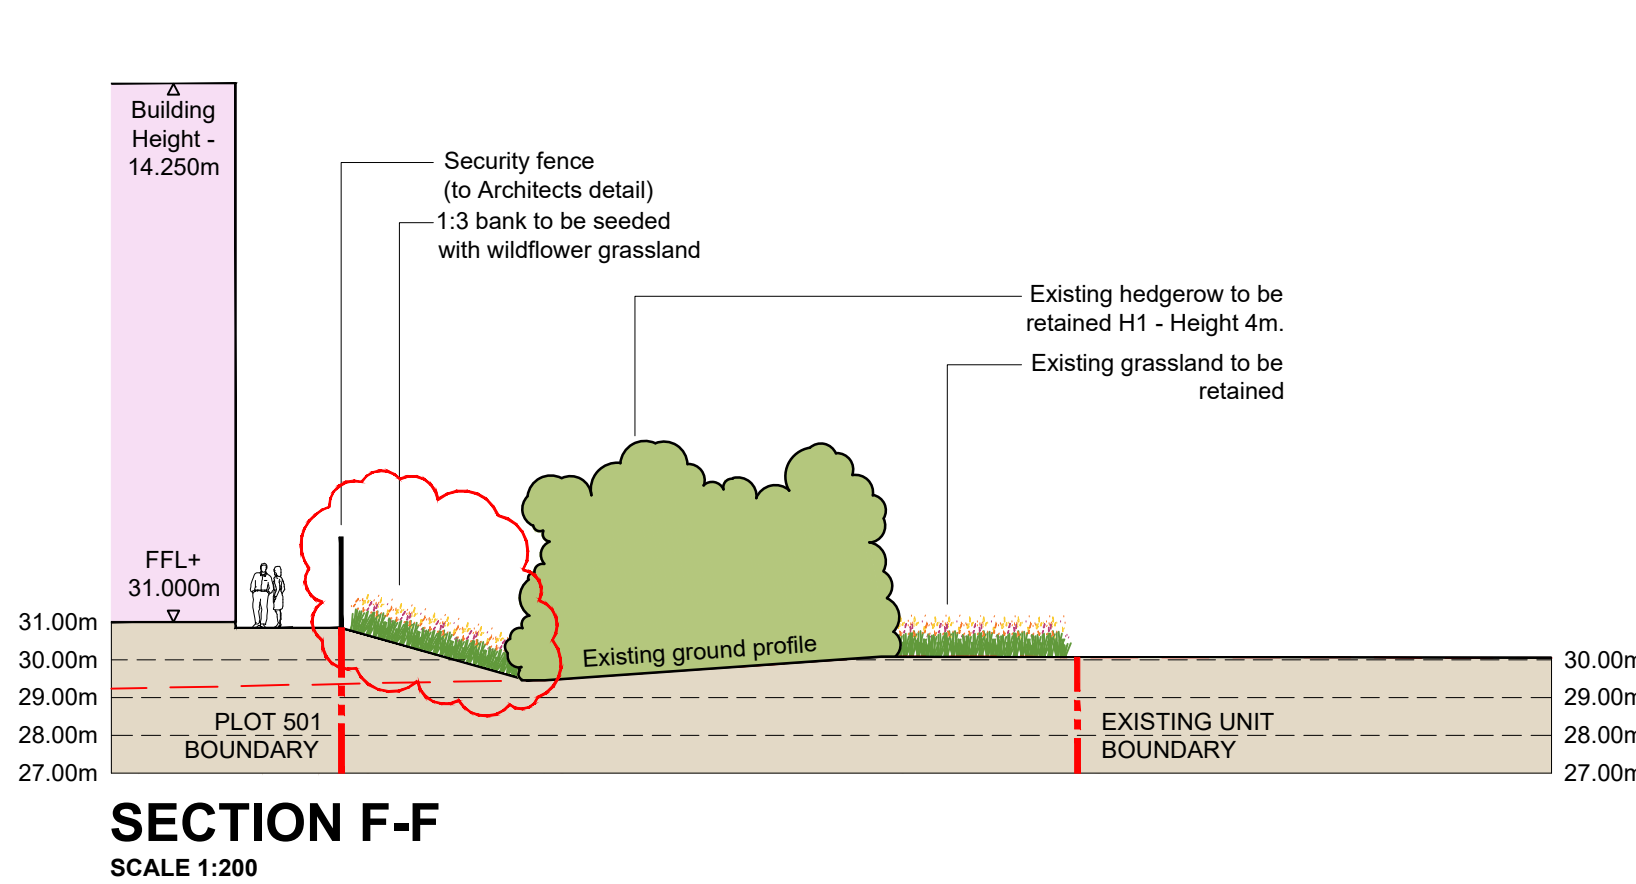
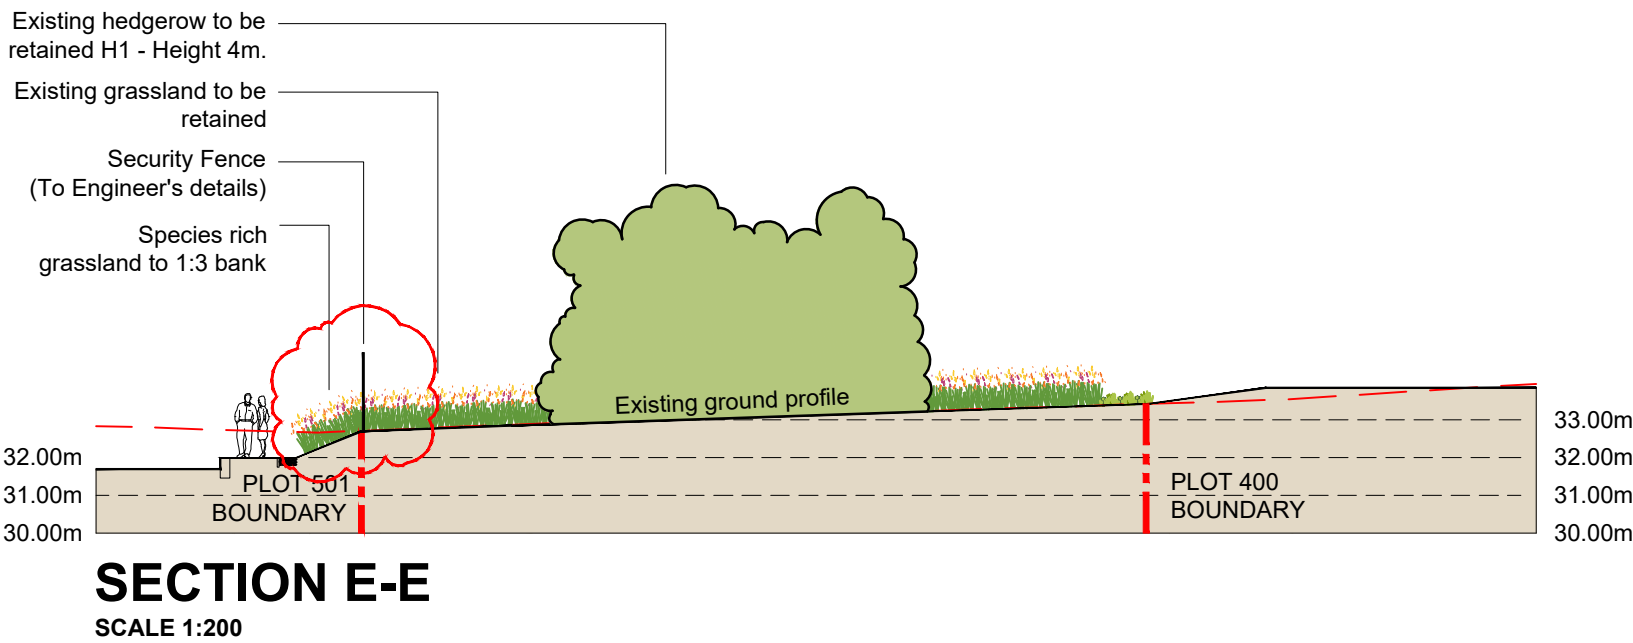
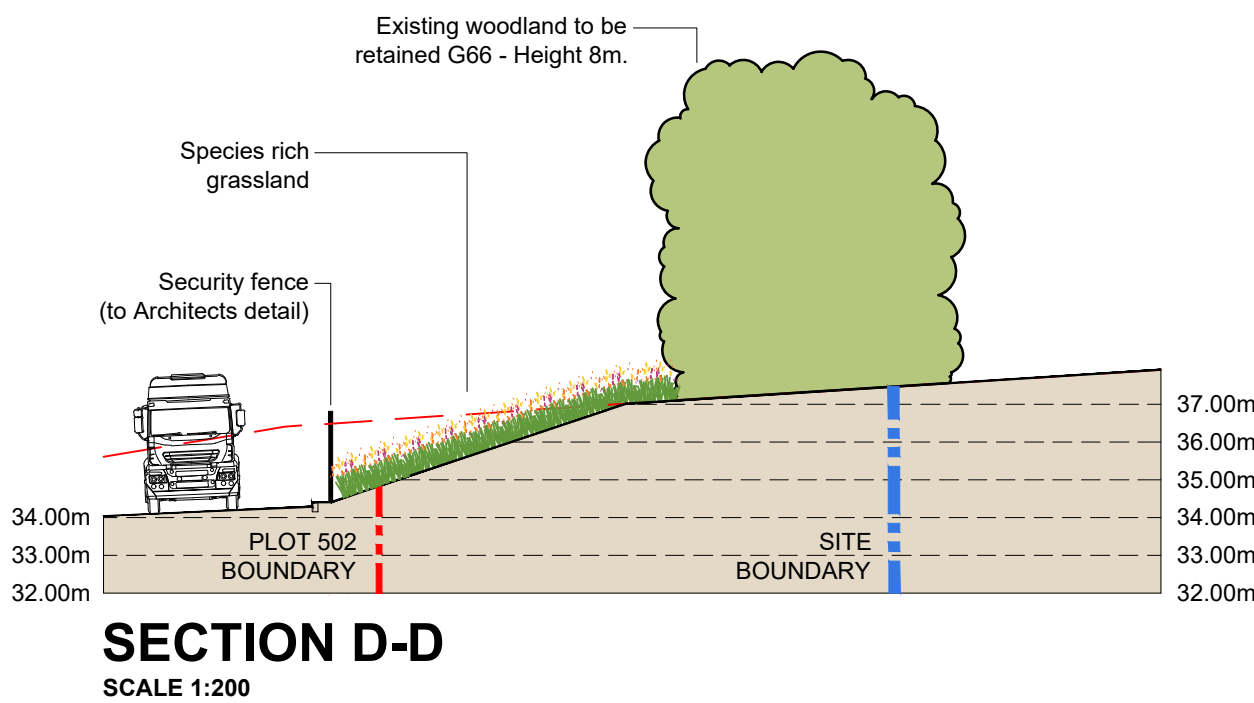
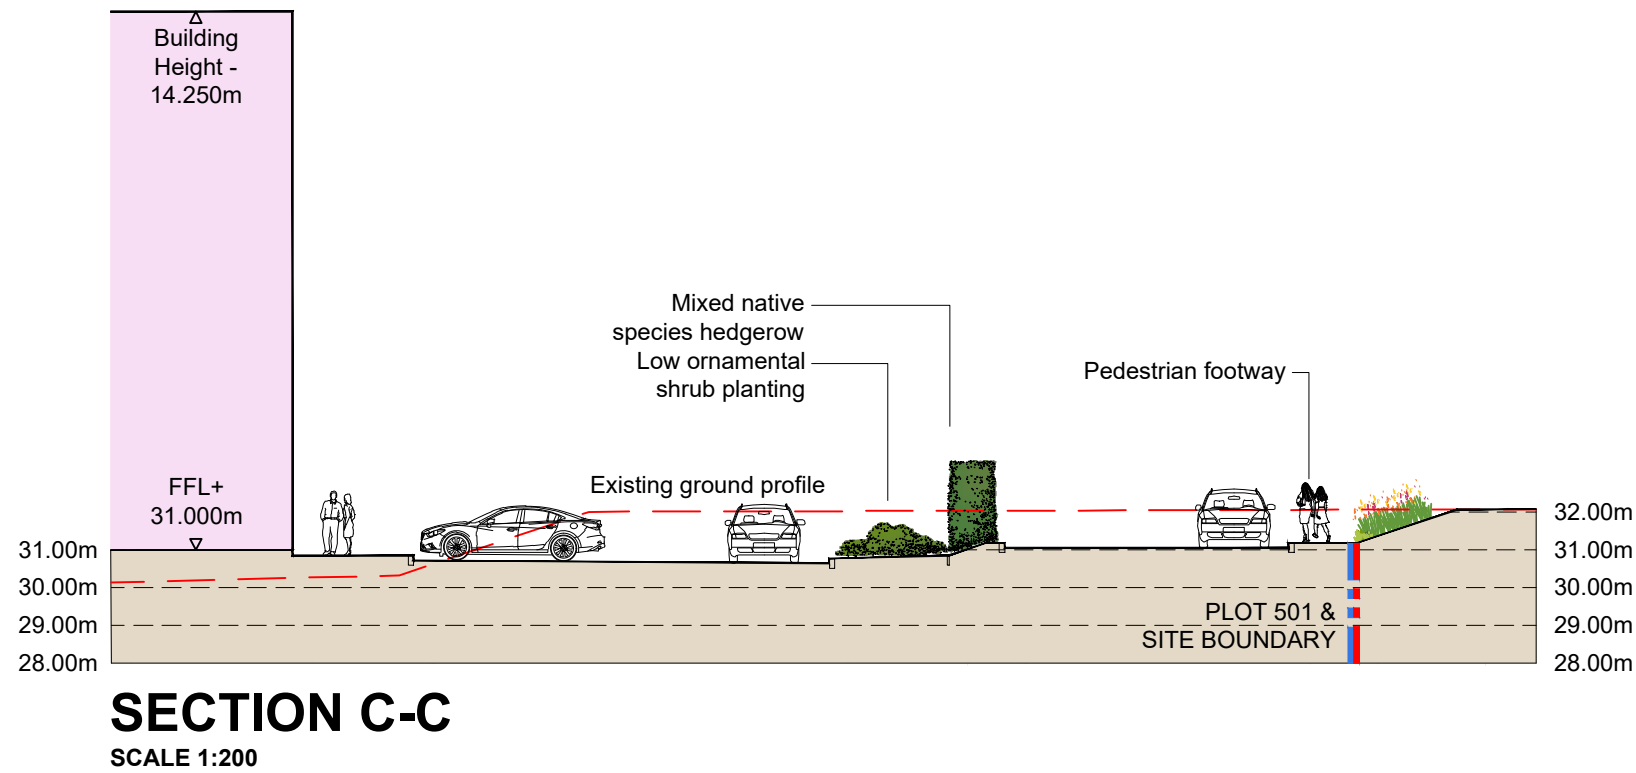
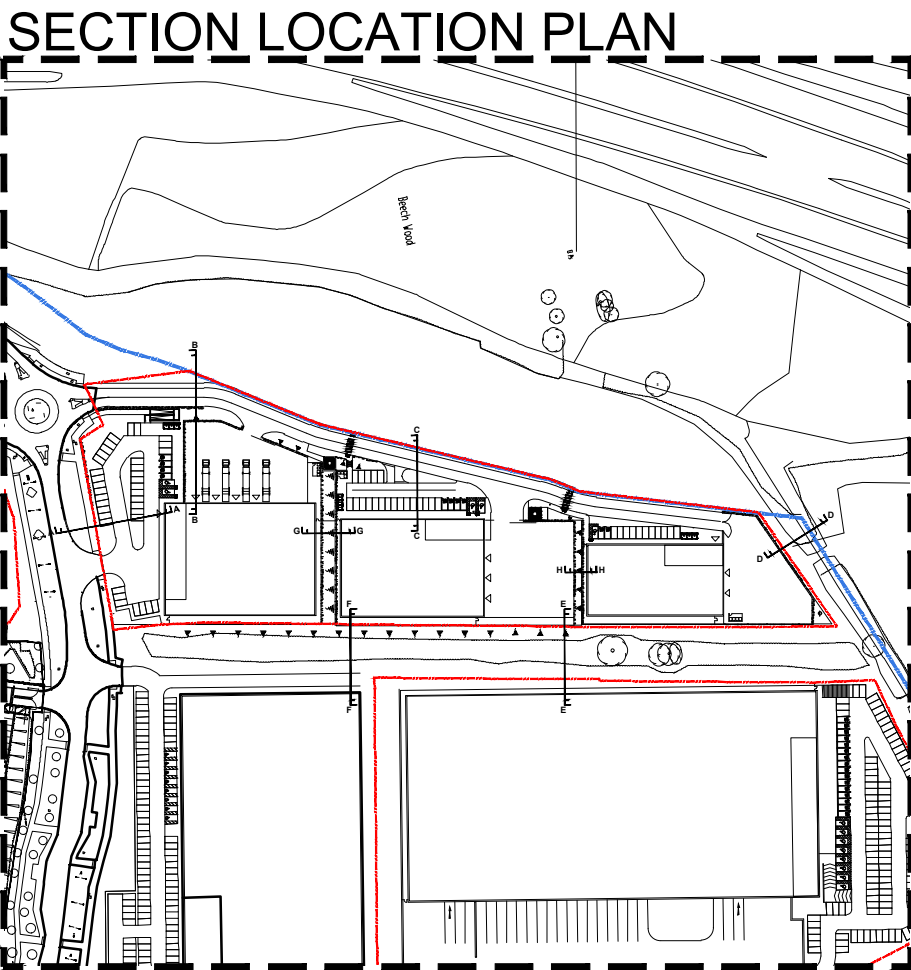


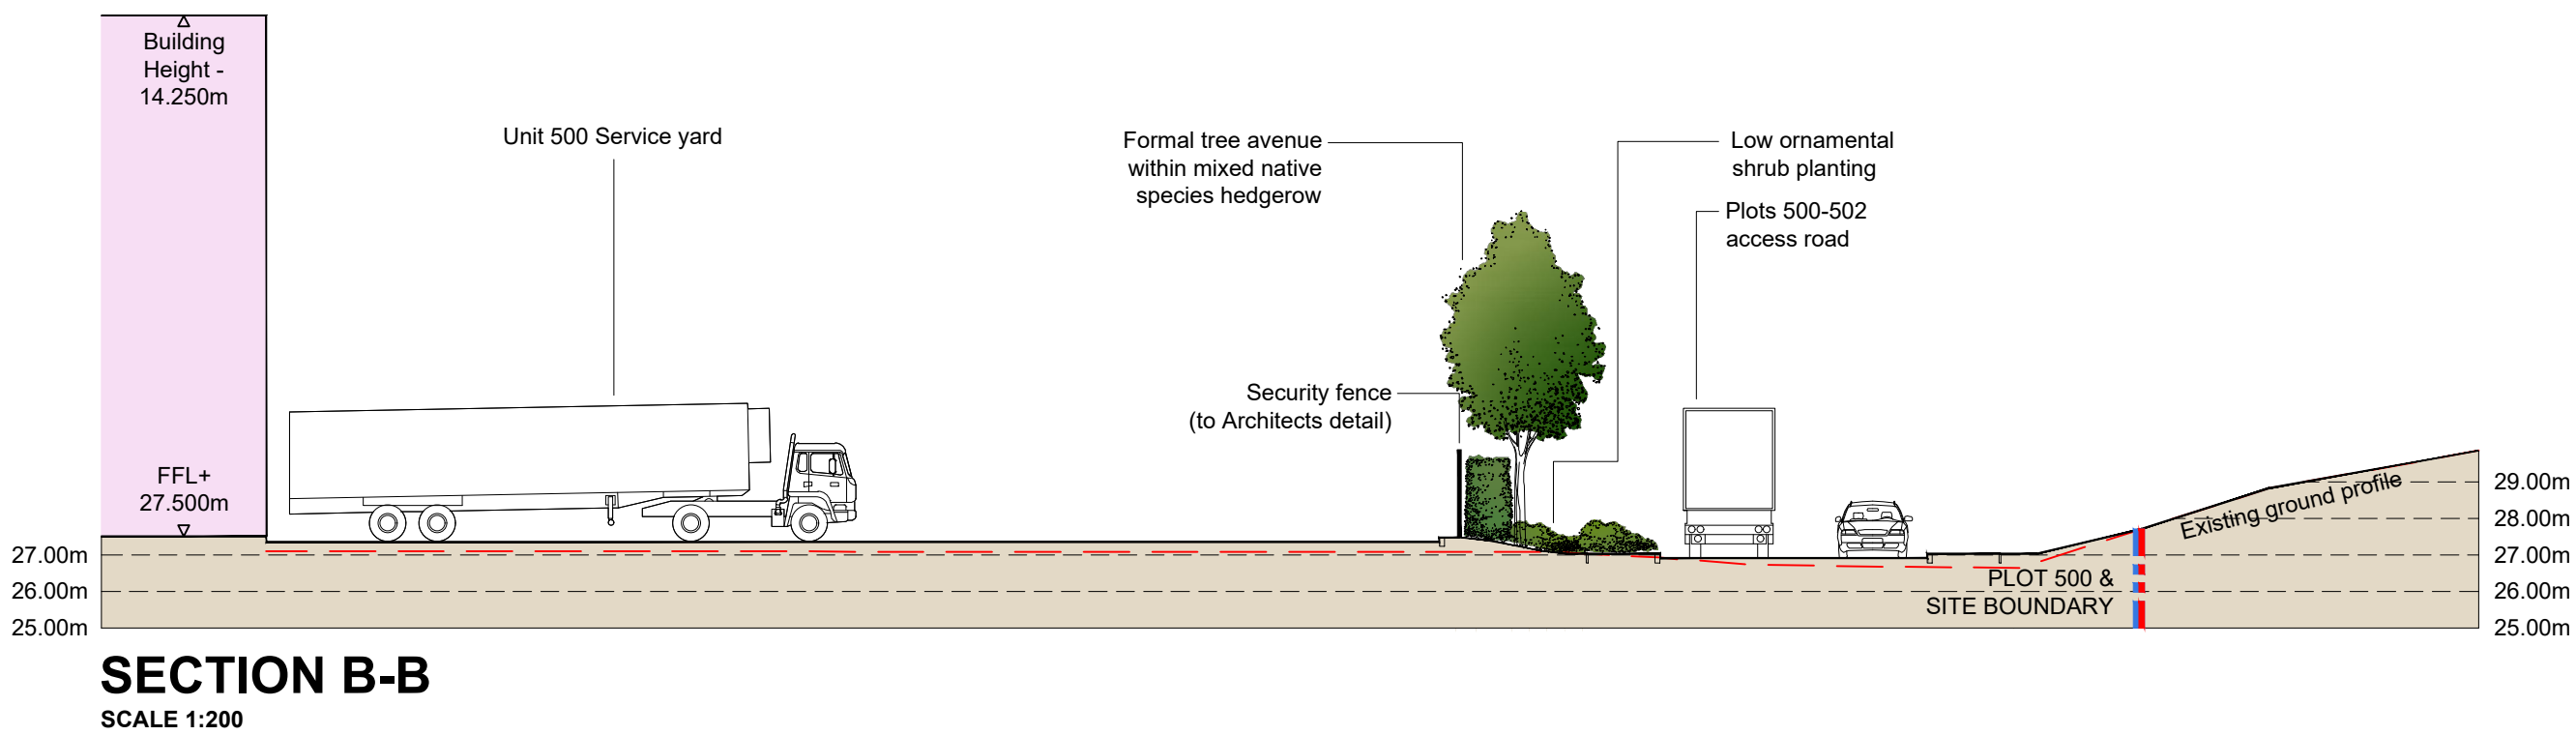

A	Drawing text amended	HC	GH	14-10-21
B	Landscape design altered	HC	GH	02-01-21
C	Retaining wall to access road removed	HC	GH	30-11-21
D	Building heights updated	HC	GH	30-11-21
E	Updated to suit Latest architects layout recieved 11-04-22	HC	GH	11-04-22
F	Revision clouds added to highlight changes made from D-E	HC	GH	13-04-22
REV	DESCRIPTION	BY	CKD	DATE

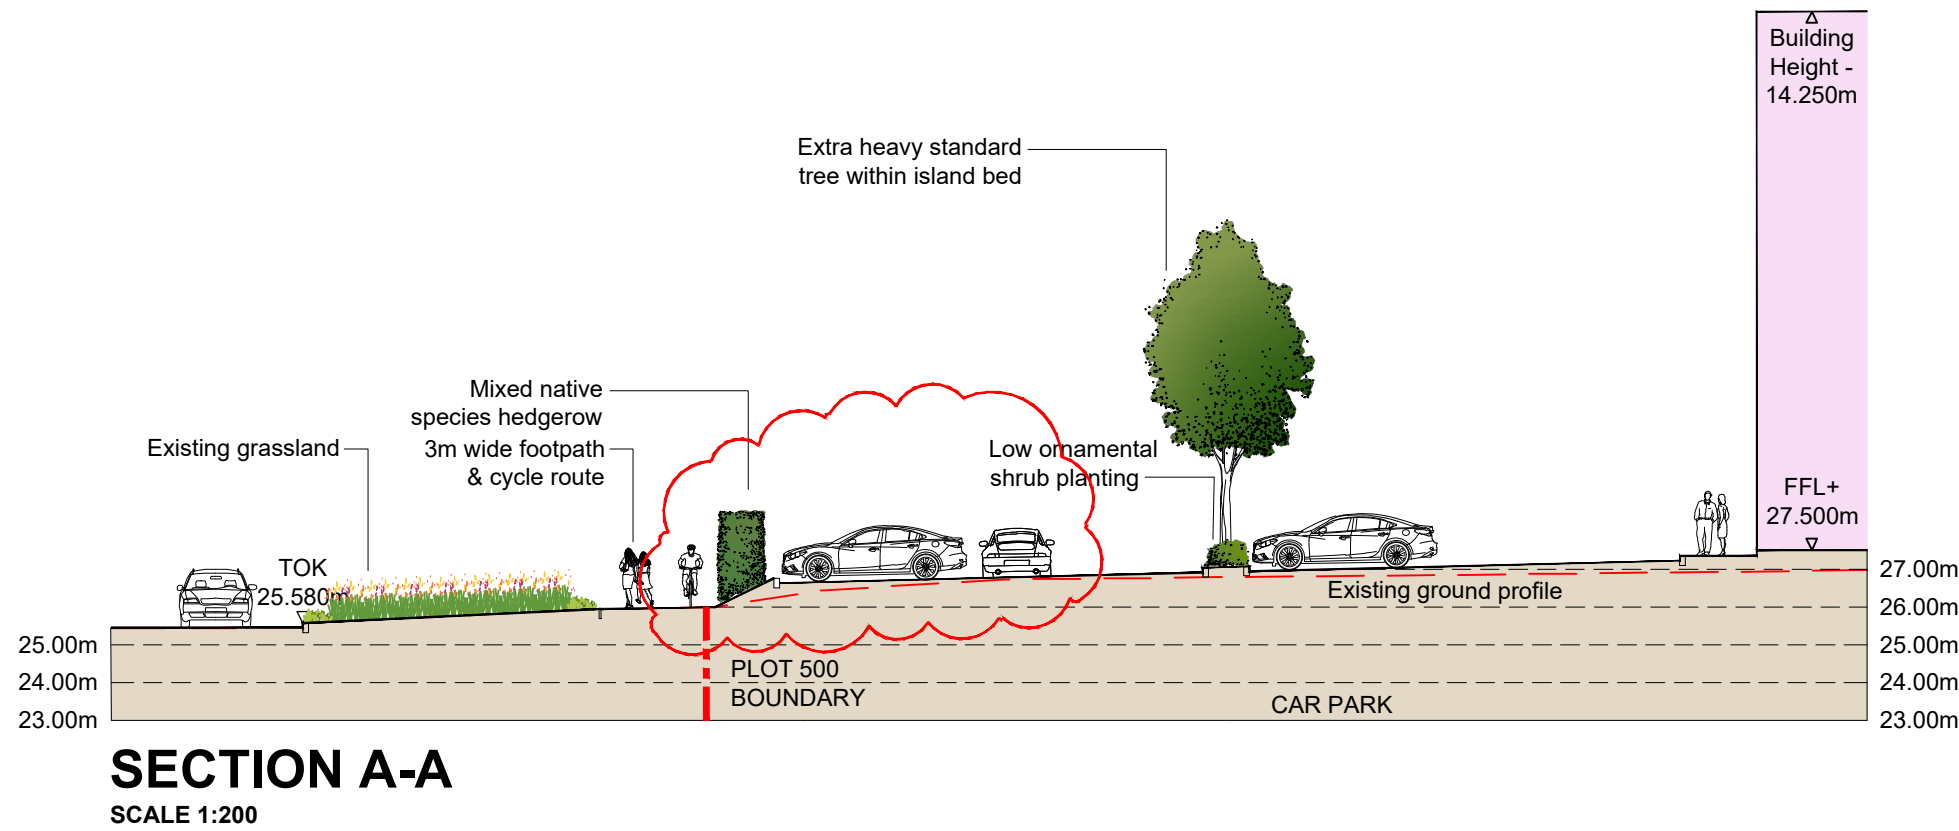

CLIENT	PORTSMOUTH CITY COUNCIL		
PROJECT	PLOTS 500-502, DUNSBURY PARK		
DRAWING TITLE	LANDSCAPE CROSS SECTIONS		
CONTRACT NUMBER:	2195/21	DATE:	30-09-2021
DRAWING STATUS:	Planning	CAD REFERENCE:	2195-21-02+03
DRAWN BY:	HC	CHECKED BY:	GH
SCALE:	1:200	ORIGINAL SHEET:	A1
PROJECT ORIGINATOR	VOLUME	LEVEL	TYPE
DP	BCA	ZZ	XX
DR	L	0003	S5
F			