


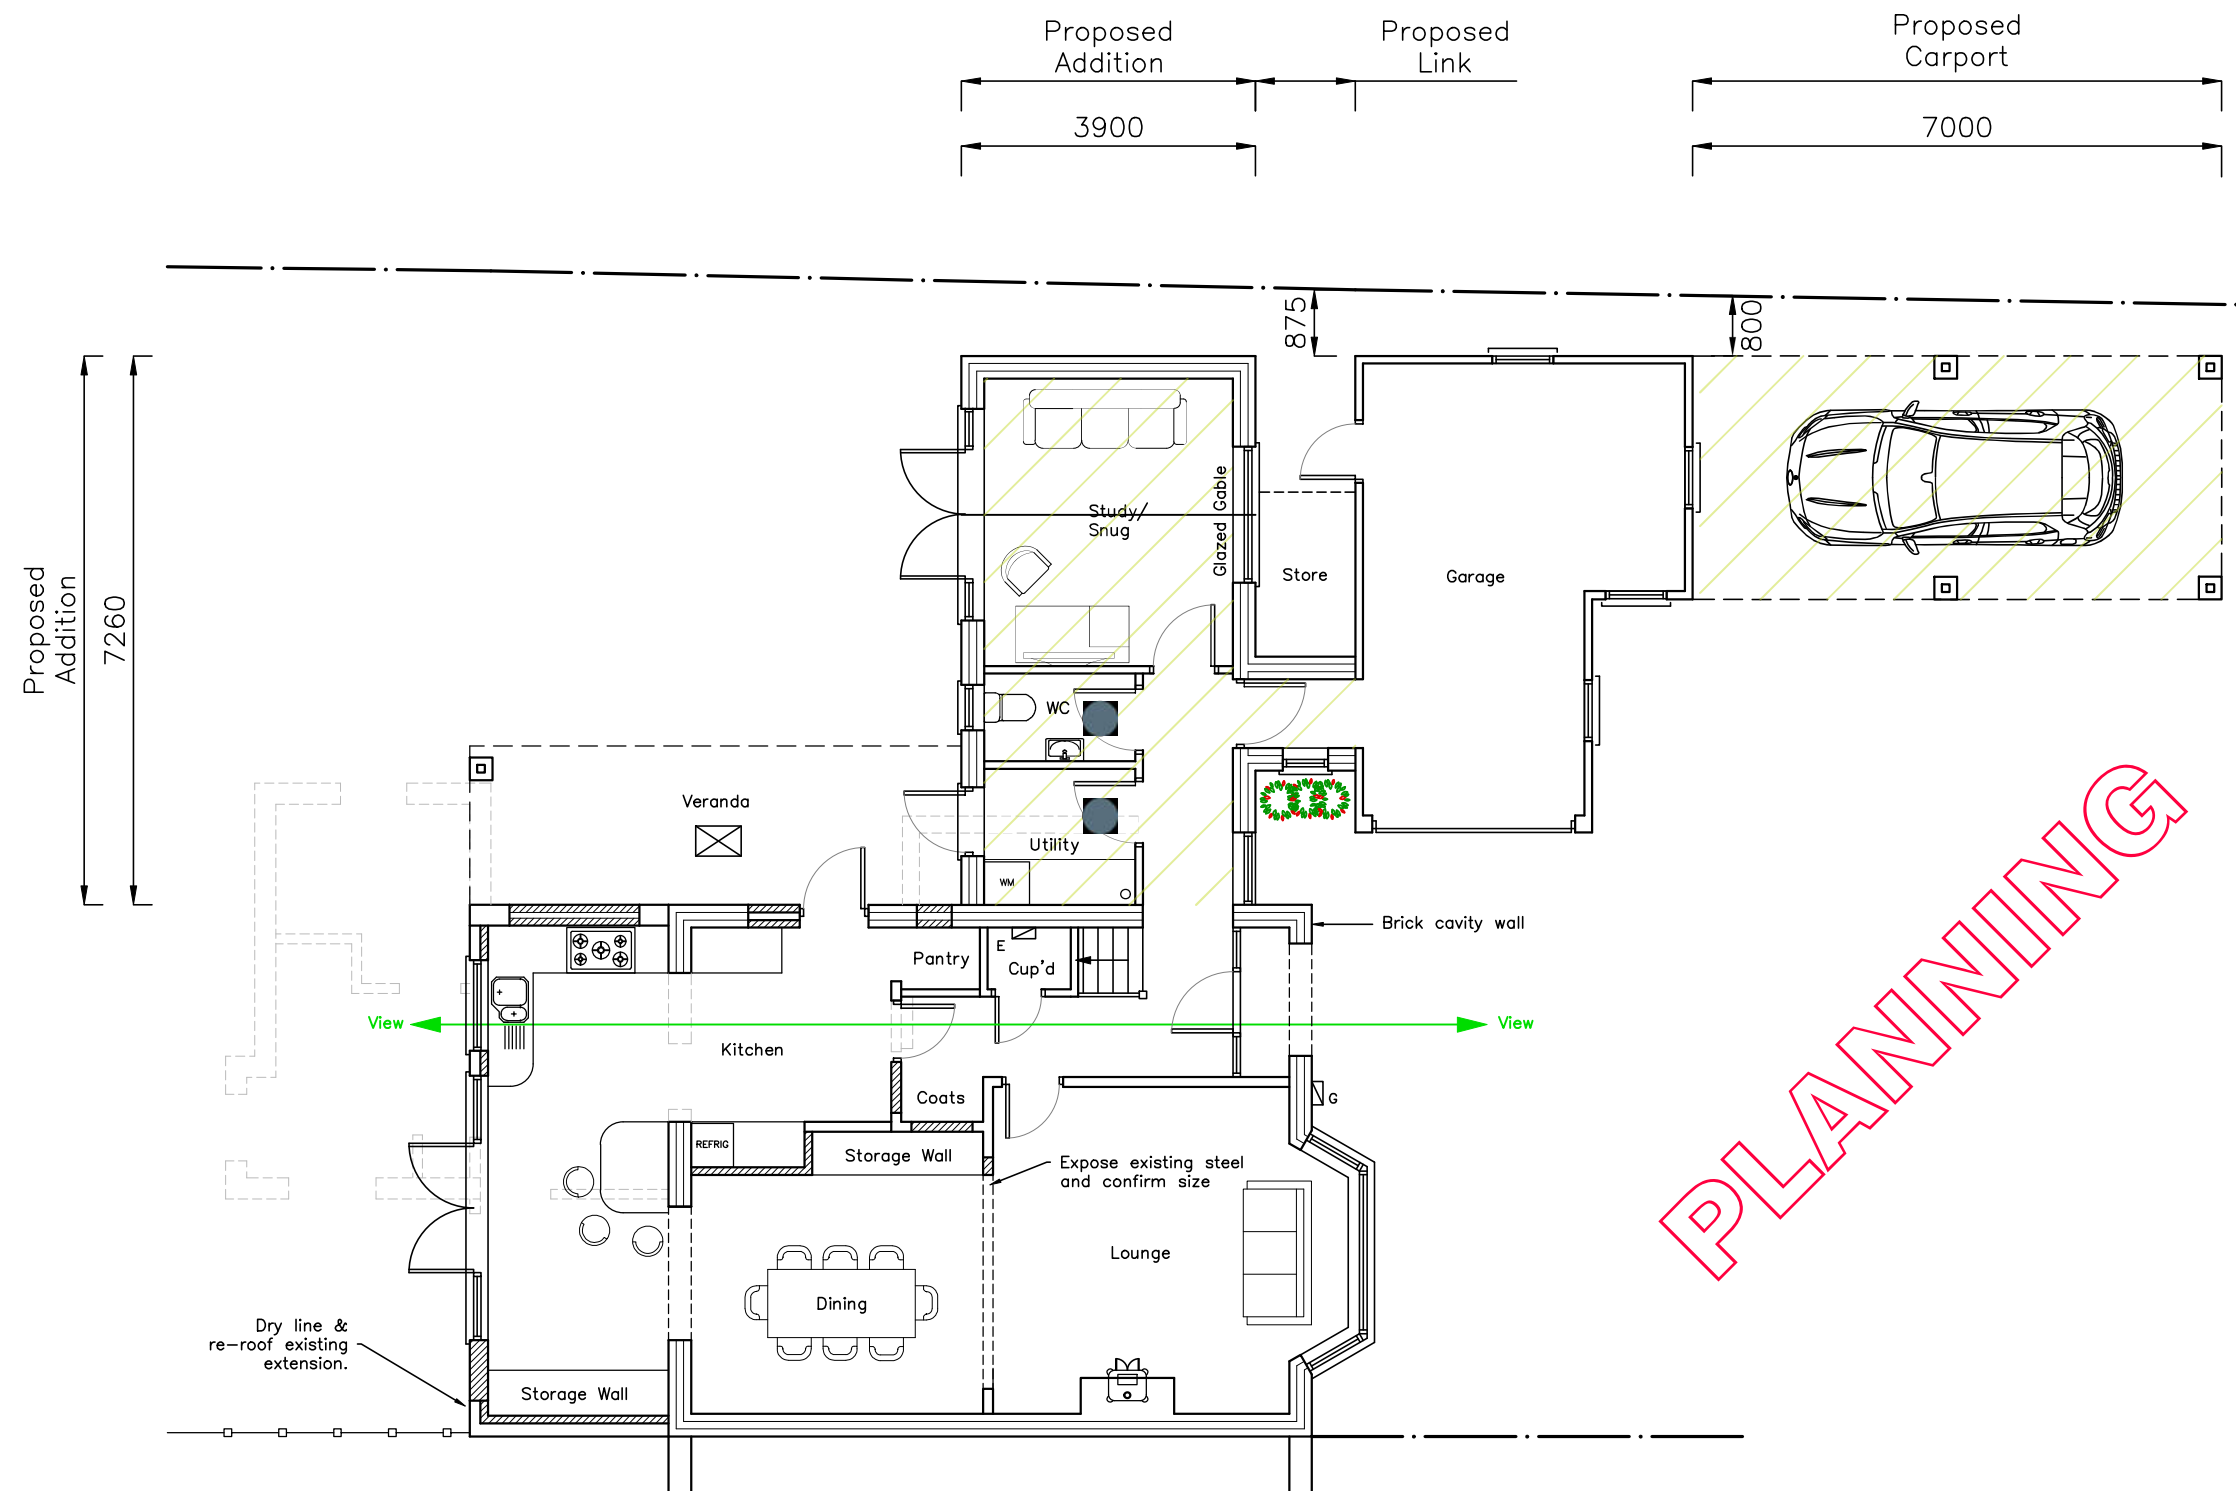

PLANNING

Ground Floor & Site

CAD

Critchley Architecture And Design Ltd.
Contact: 02392 474 919 | info@caad.online
The Old Brewery, 15E South Street, Havant, PO9 1BU



Proposed Plans

Revisions

- a) Drawing updates/12.04.2022/SAR
- b)
- c)
- d)

Spinners,
St Peters Road,
Northney,
Hayling Island,
PO11 0RT

Scale A1=1:50, A3=1:100
Drawn SAR
Date 12/04/2022

22012-403^A

10m

20m

30m

40m