


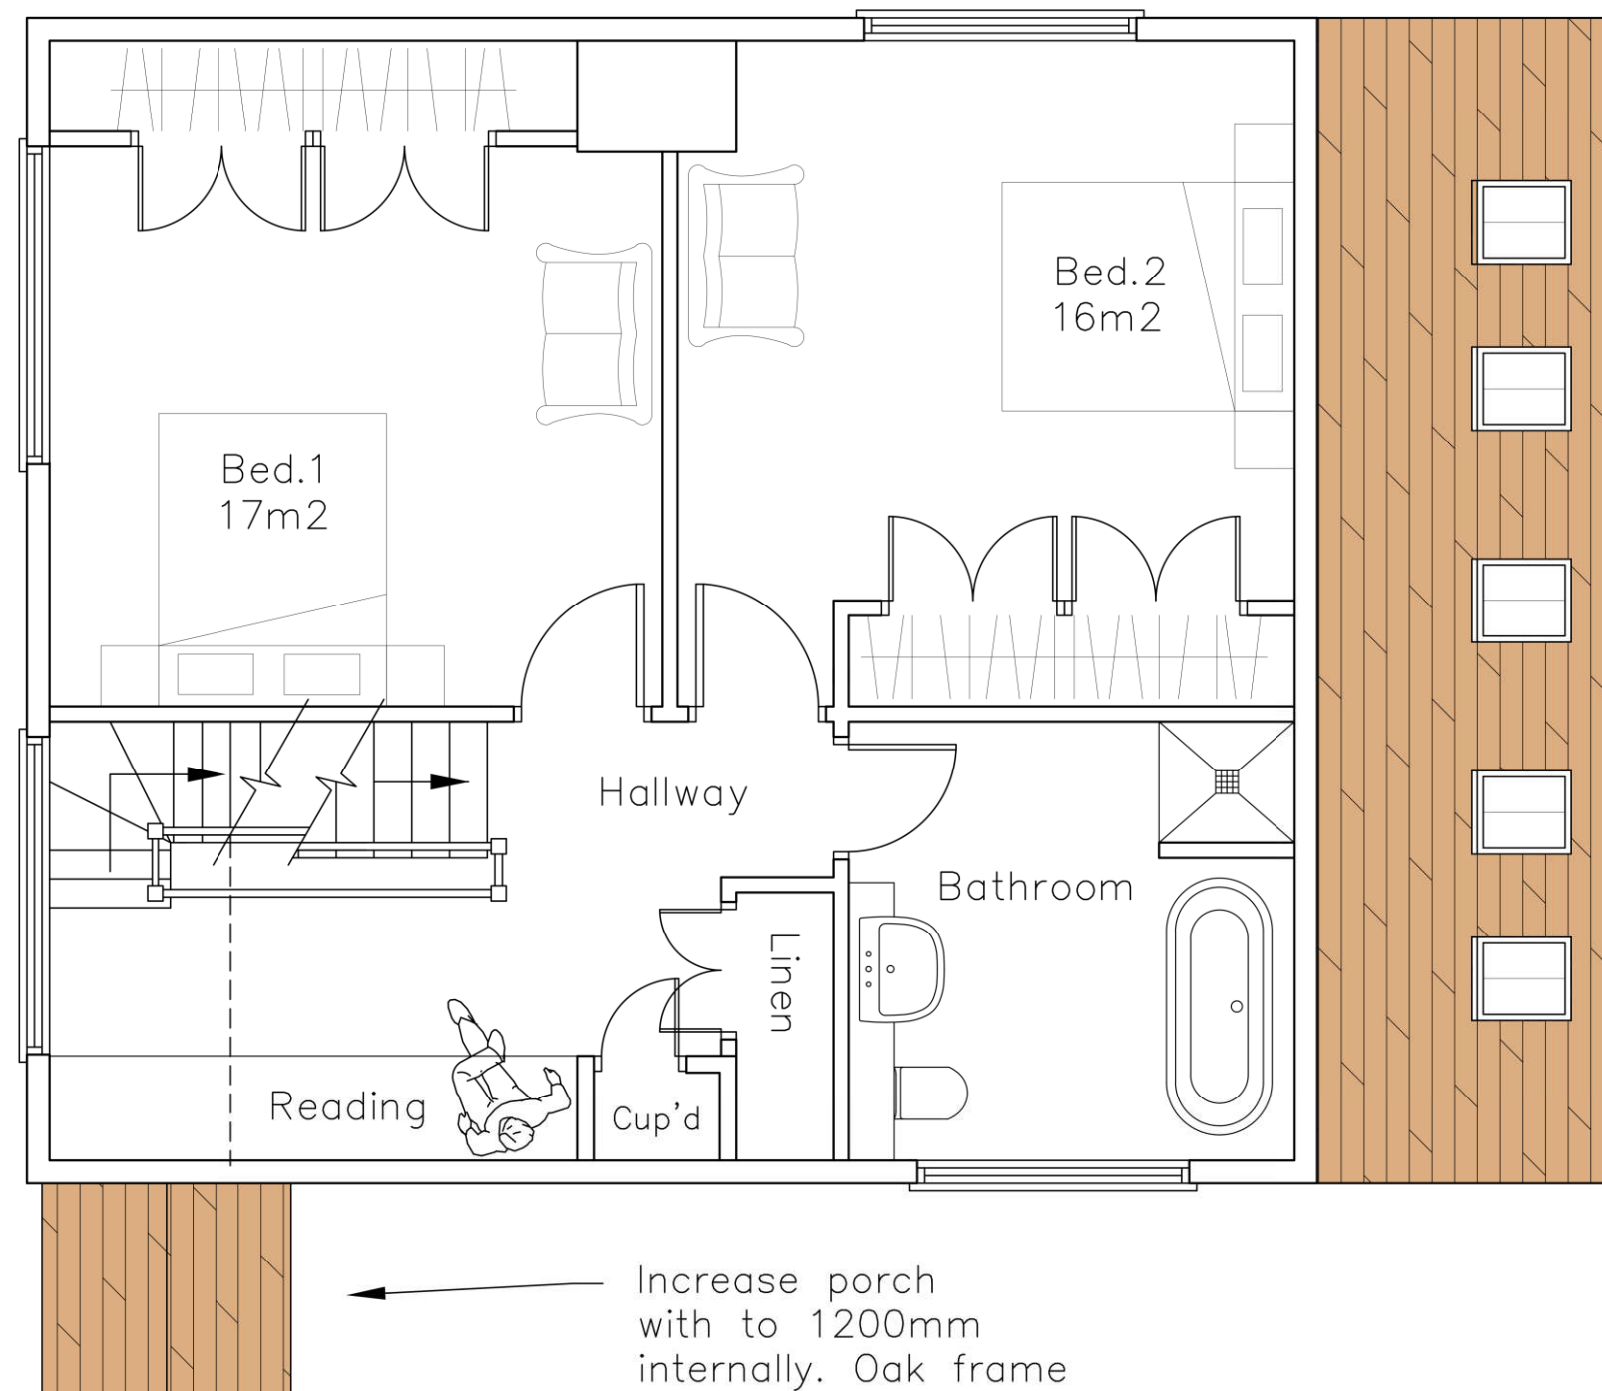


59&61
Langstone Rd,
Havant,
Hampshire
PO9 1RB

First Floor Proposed Plan

Revisions a) Porch Amendment/01.12.2021/SAR
 b)
 c)
 d)

CAD

Critchley Architecture And Design Ltd.
Contact: 02392 474 919 | info@caad.online
The Old Brewery, 15E South Street, Havant, PO9 1BU

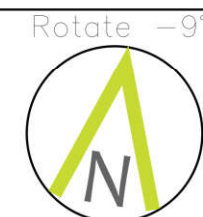

Scale A1=1:25, A3=1:50
Drawn SAR
Date 19/10/2020

19008-431 ^A

5m

10m

15m

20m