


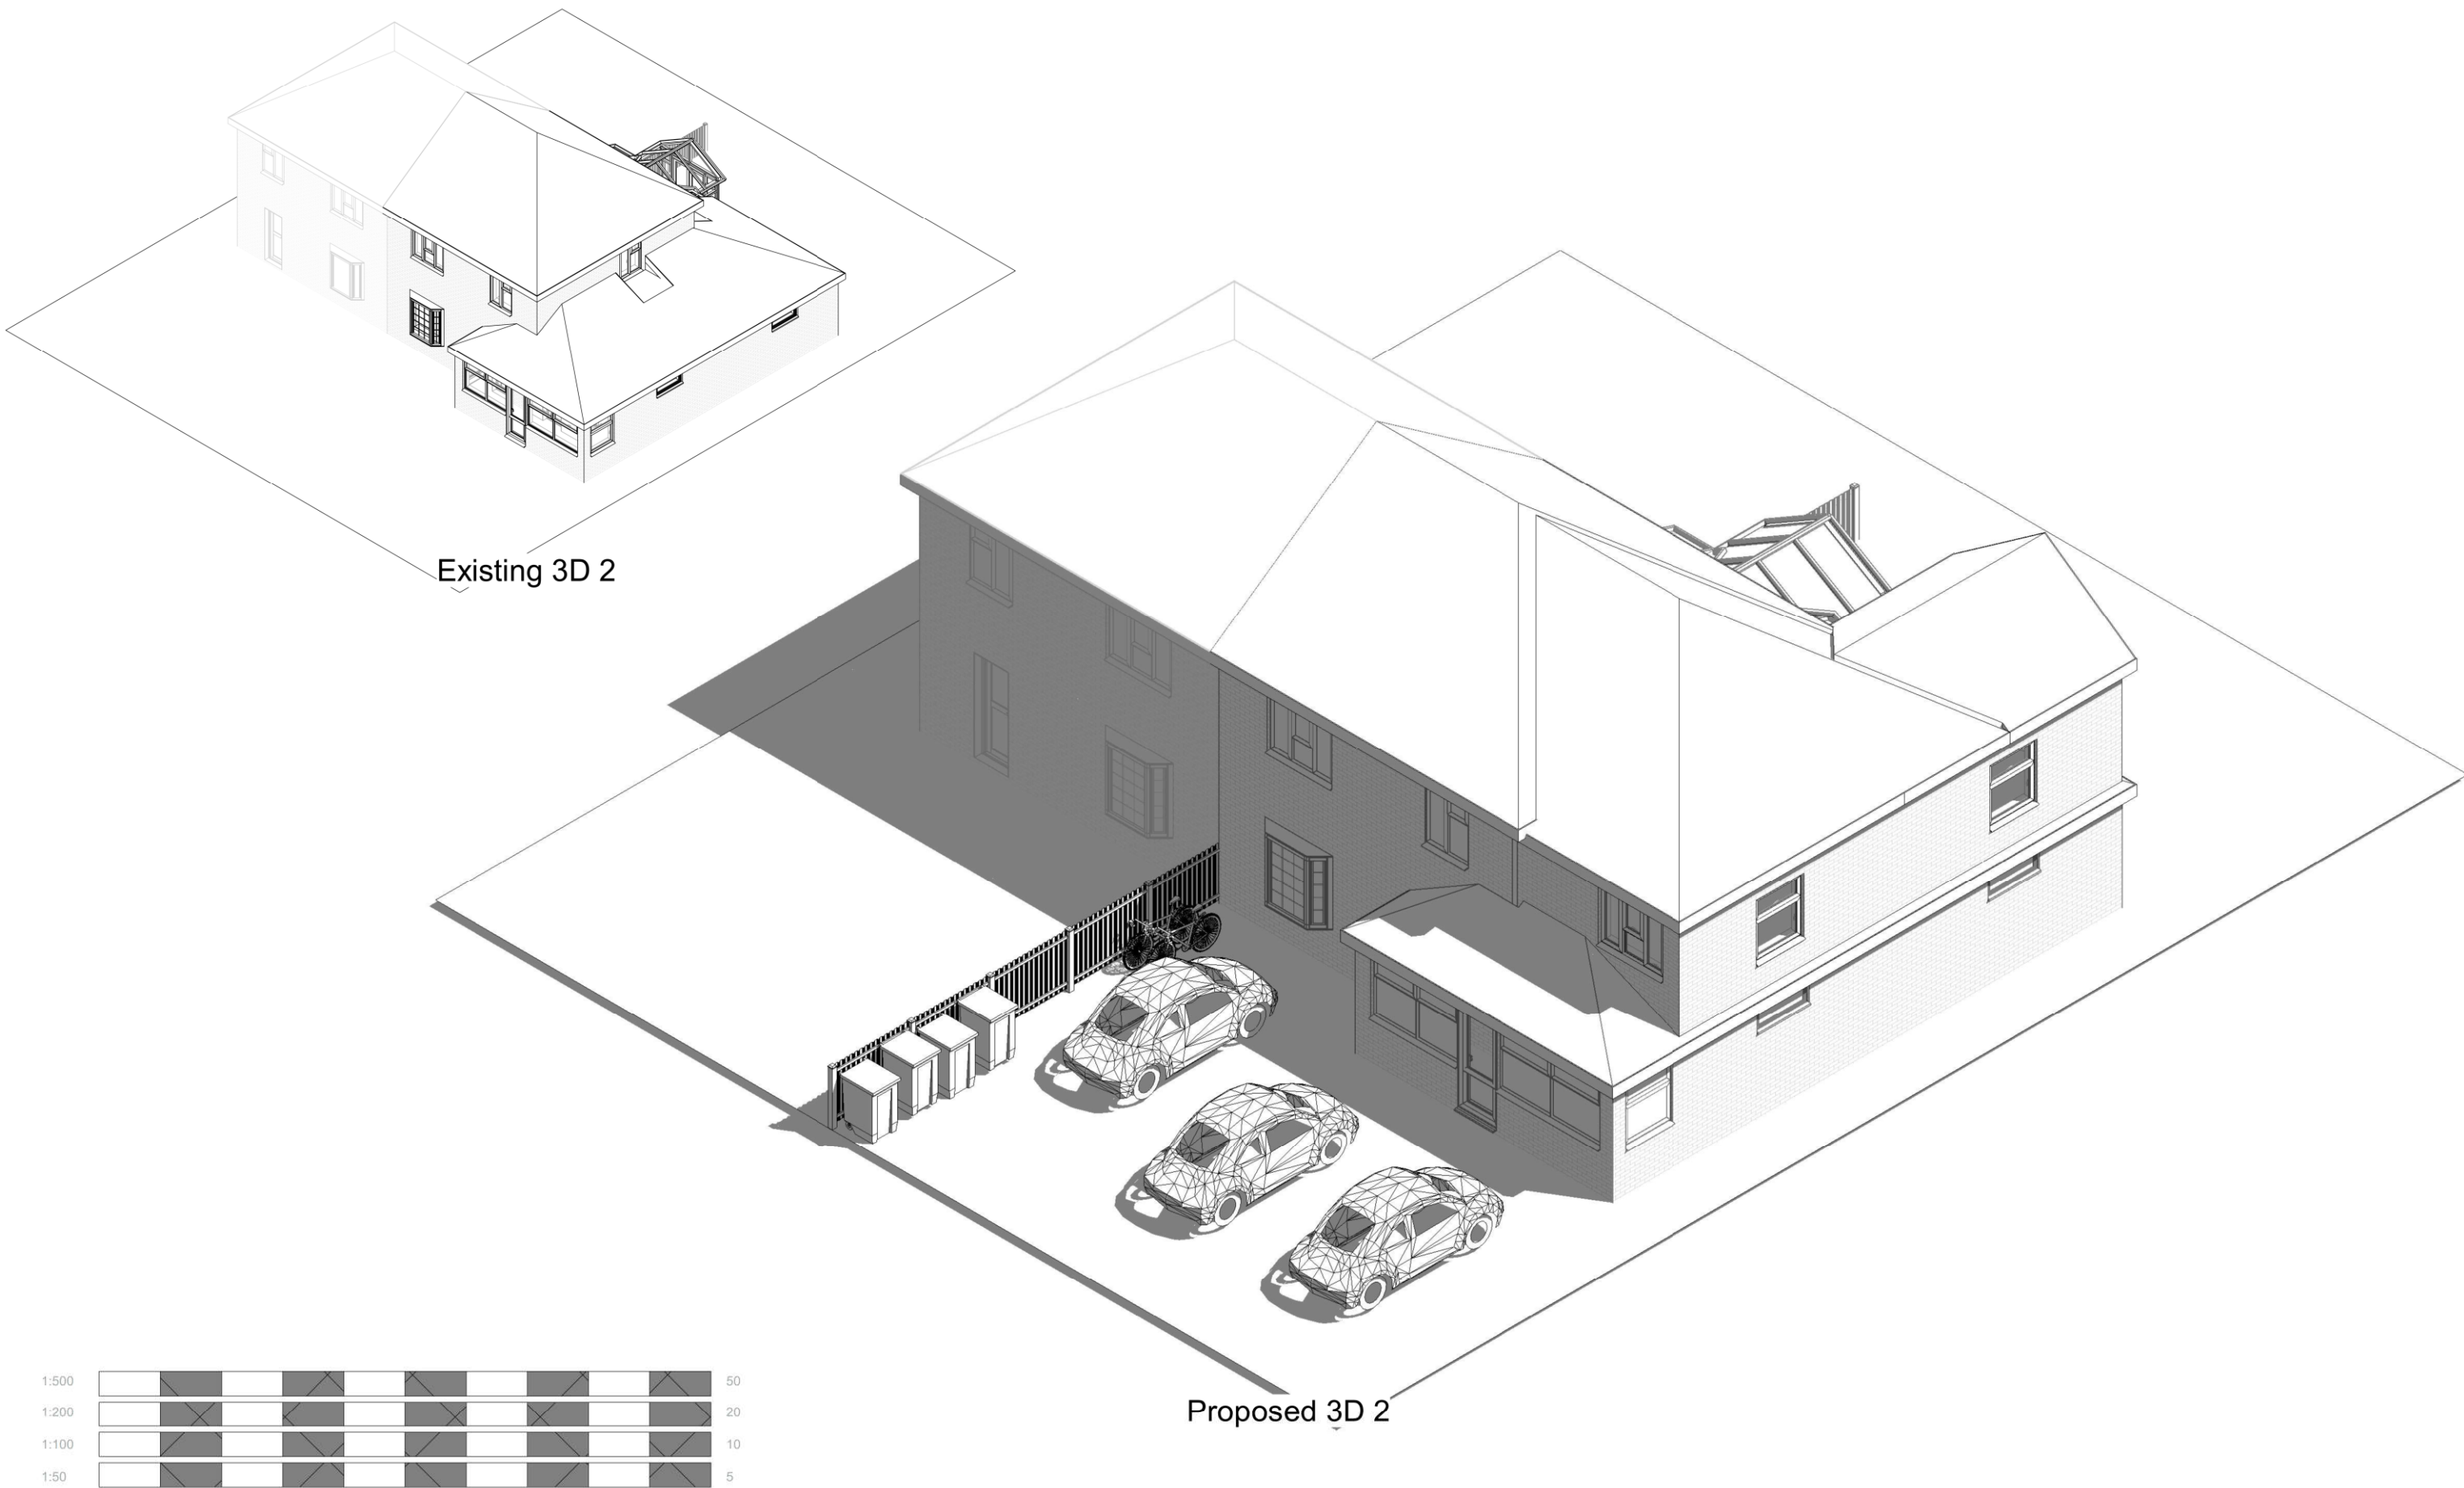

|       |  |    |
|-------|--|----|
| 1:500 |  | 50 |
| 1:200 |  | 20 |
| 1:100 |  | 10 |
| 1:50  |  | 5  |



All measurement to be checked on site prior to any commenment  
(C) Copyright of Parkers Design (Southern) Limited. Any reproduction of these drawings will require written authority from the copyright owner.

Parkers Design Limited - The Studio @ 90, PO9 2PR

[www.pexd.co.uk](http://www.pexd.co.uk) - [info@pexd.co.uk](mailto:info@pexd.co.uk) - 07776 008822

PROJECT

501 Dunsbury Way PO9 5BE

SHEET

3D 2

CLIENT

Pennington

Date

Issue Date

Scale (@ A3)

Drawn by

SW

DRAWING NUMBER

REV

Checked by

SR

P 7