





PHYSICAL SCALE IN METERS @ 1:1250

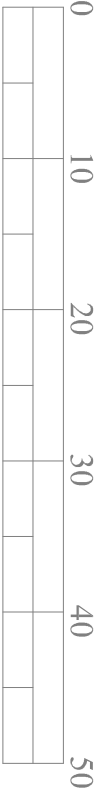


PHYSICAL SCALE IN METERS @ 1:500

NOTES:
This drawing has been produced solely for PLANNING/DESIGN.
Do not scale from this Drawing except for planning purposes.
Any drainage shown is presumed and to be checked on site before commencement of works.
This drawing is the copyright of MF Designs Ltd.

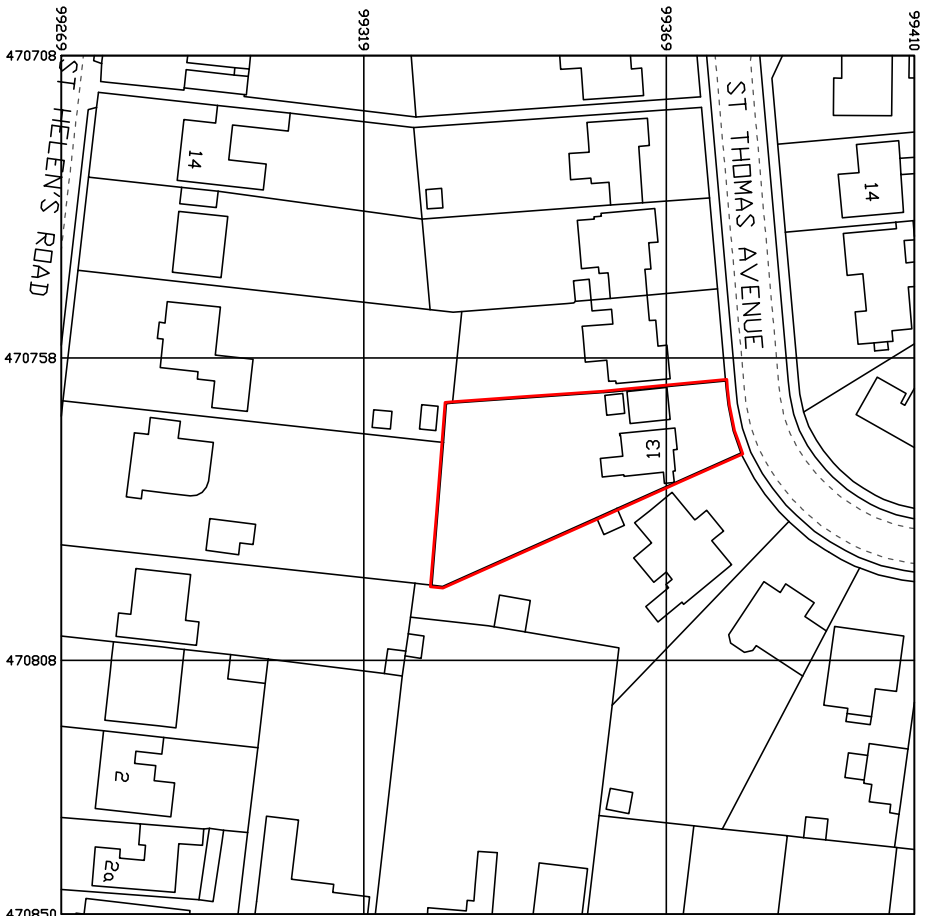

Produced on 30 March 2022 from the Ordnance Survey National Geographic Database and incorporating surveyed revision available at this date.
This map shows the area bounded by 470708 99269, 470850 99269, 470850 99410, 470708 99410, 470708 99269.
Reproduction in whole or part is prohibited without the prior permission of Ordnance Survey.
Crown copyright 2022. Supplied by copia ltd trading as UKPlanningOps.com a licensed Ordnance Survey partner (00054135).
Data licence expires 30 March 2023. Unique plan reference: v2c/775638/1048989

Location

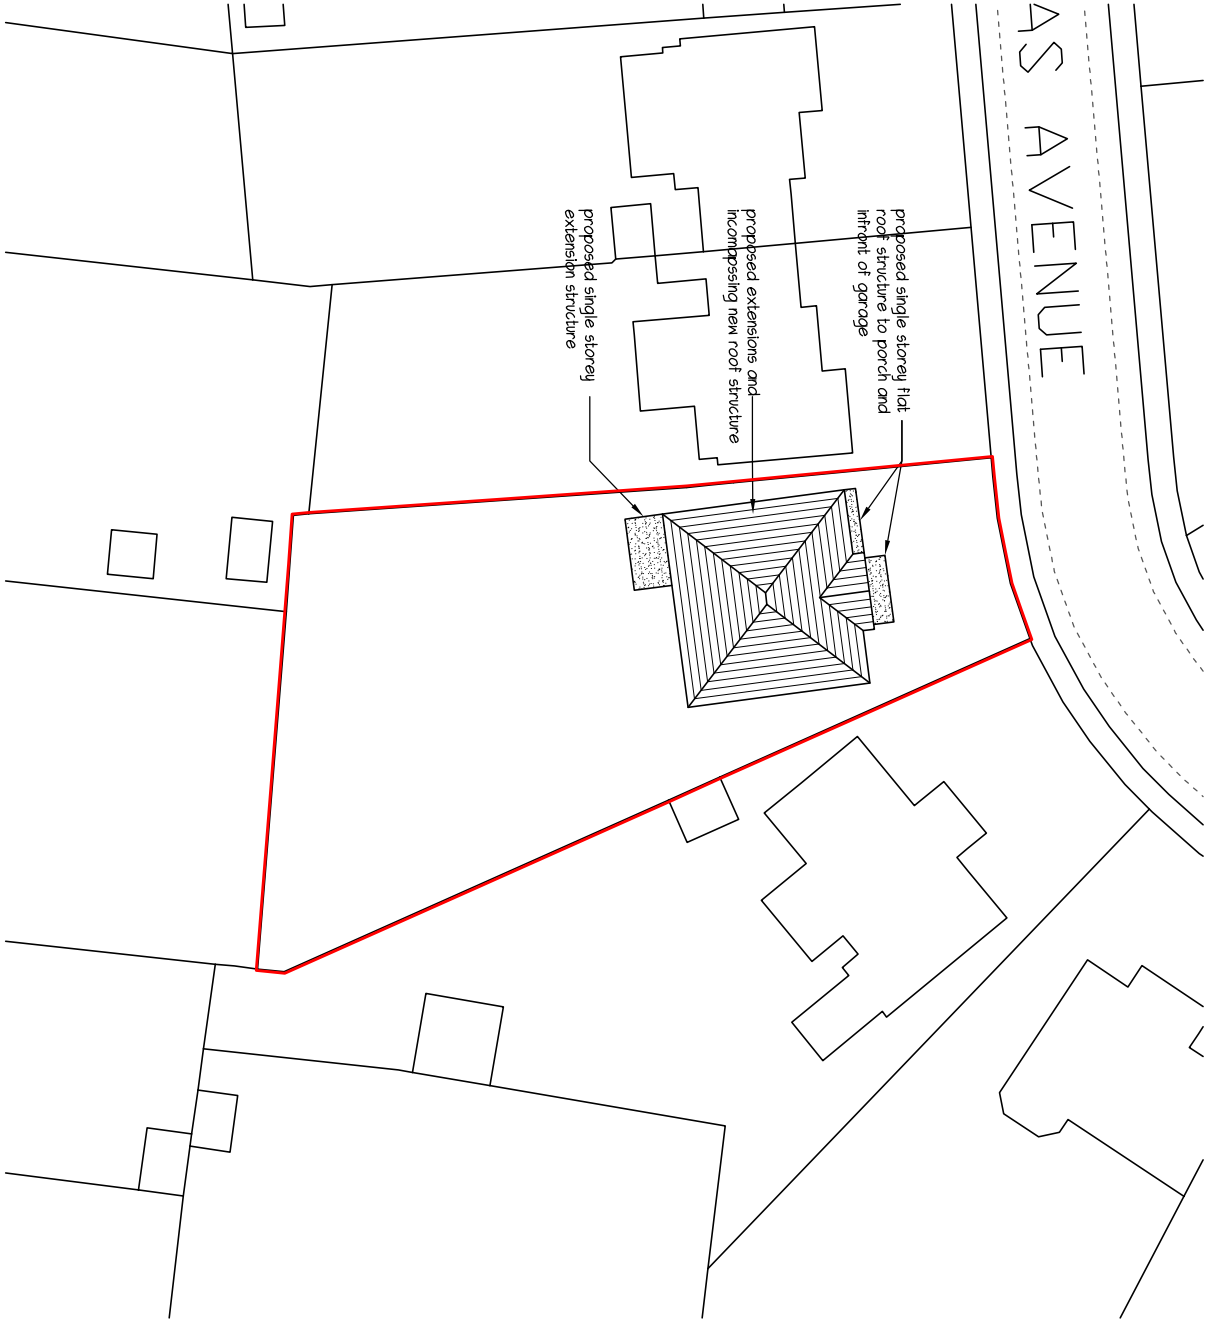

Block

mf designs ltd

Chartered Architects



36 Grove Road • Havant • Hampshire • PO9 1AR
Director: Martin Farrer RIBA • Co Registration No.4507379

t/f 02382 470967
e admh@mfdesigns.org.uk

Date: March 2022
Scale: 1:1250/500

Job No: 3289
Dwg No: P_03

EXTENSIONS & ALTERATIONS - 13 St Thomas Avenue, Hayling Island. PO11 0ET