




North

1cm = 12.5m

0m

62.5m

Scale 1:1250

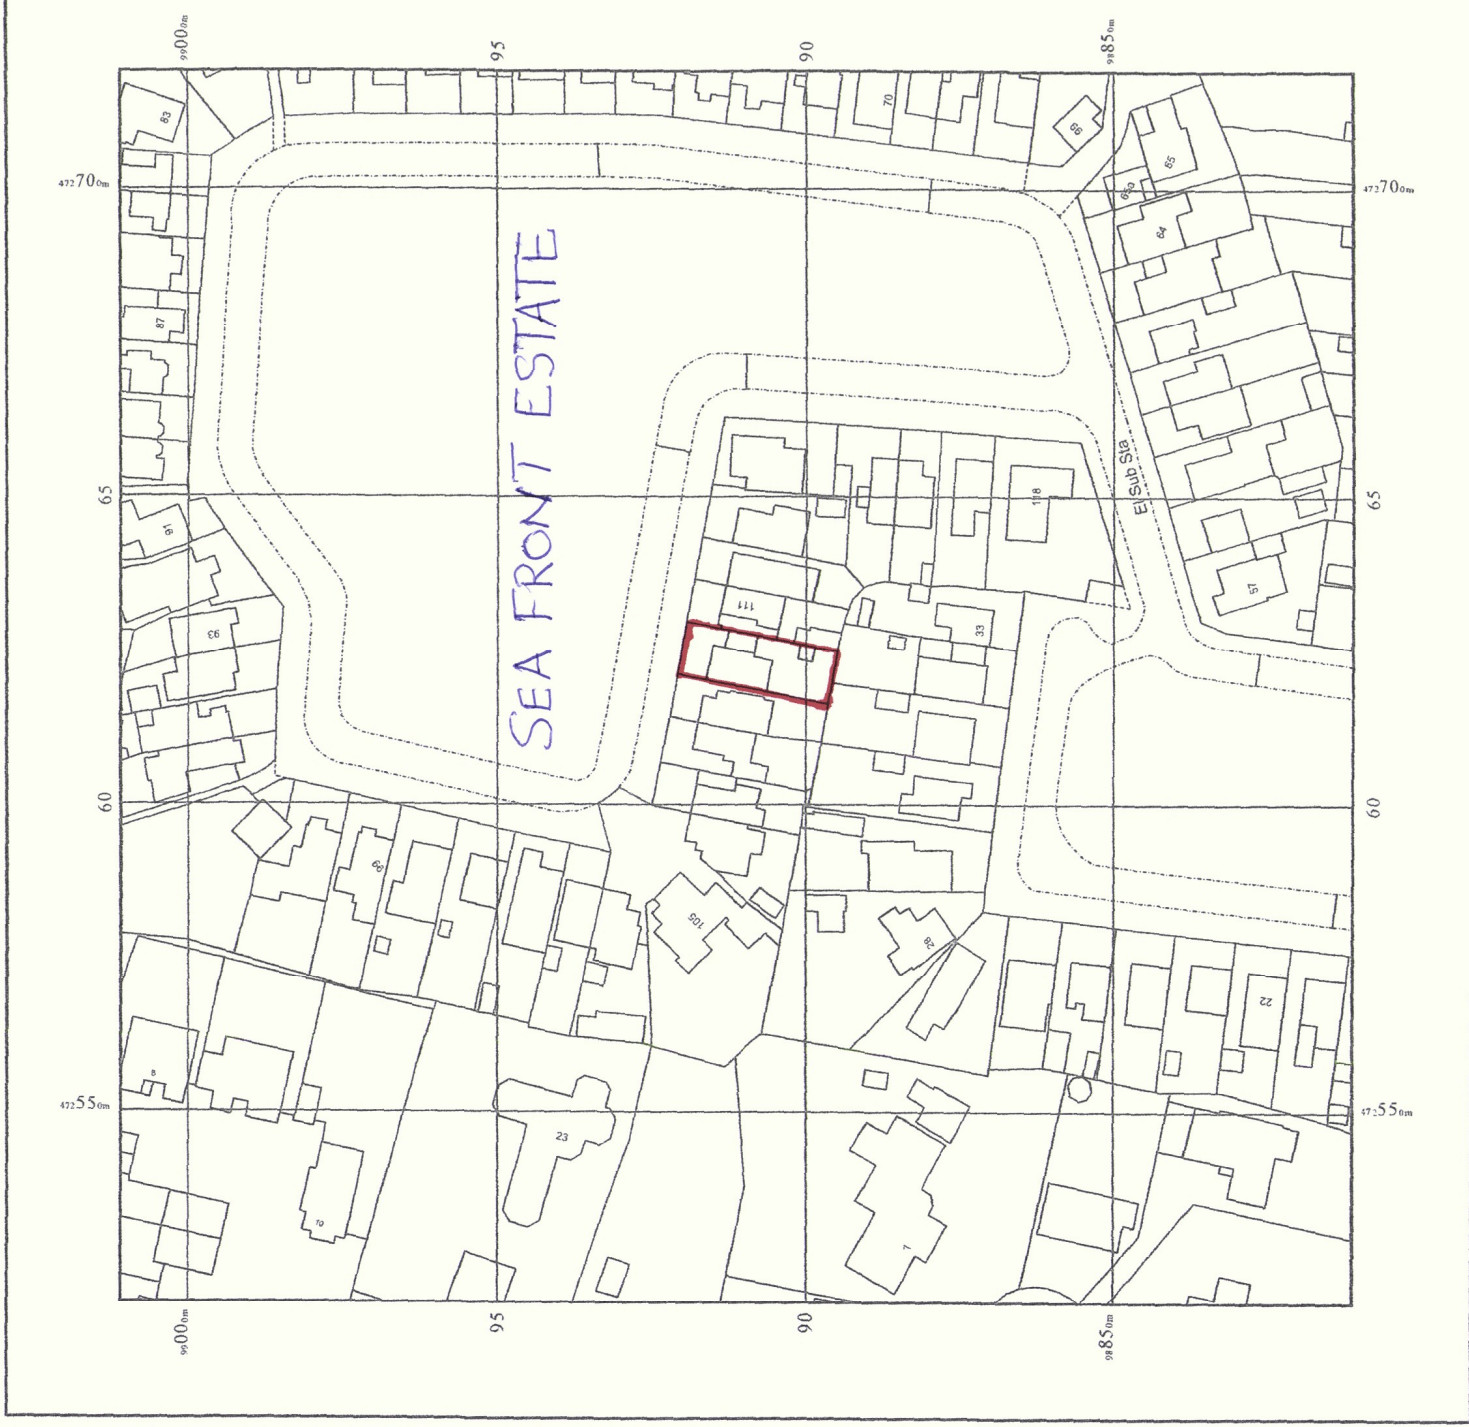

© Crown copyright and database rights 2022 Ordnance Survey 100048957. The representation of road, track or path is no evidence of a boundary or right of way. The representation of features as lines is no evidence of a property boundary.

Supplied by: www.ukmapcentre.com
Serial No: 235960
Centre Coordinates: 472619, 98911
Production Date: 15/03/2022 15:27:35

HAVANT BOROUGH
COUNCIL

07 APR 2022

RECEIVED

110, SEA FRONT ESTATE, HAYLING ISLAND, PO11 9JL