


13 Pennant Hills

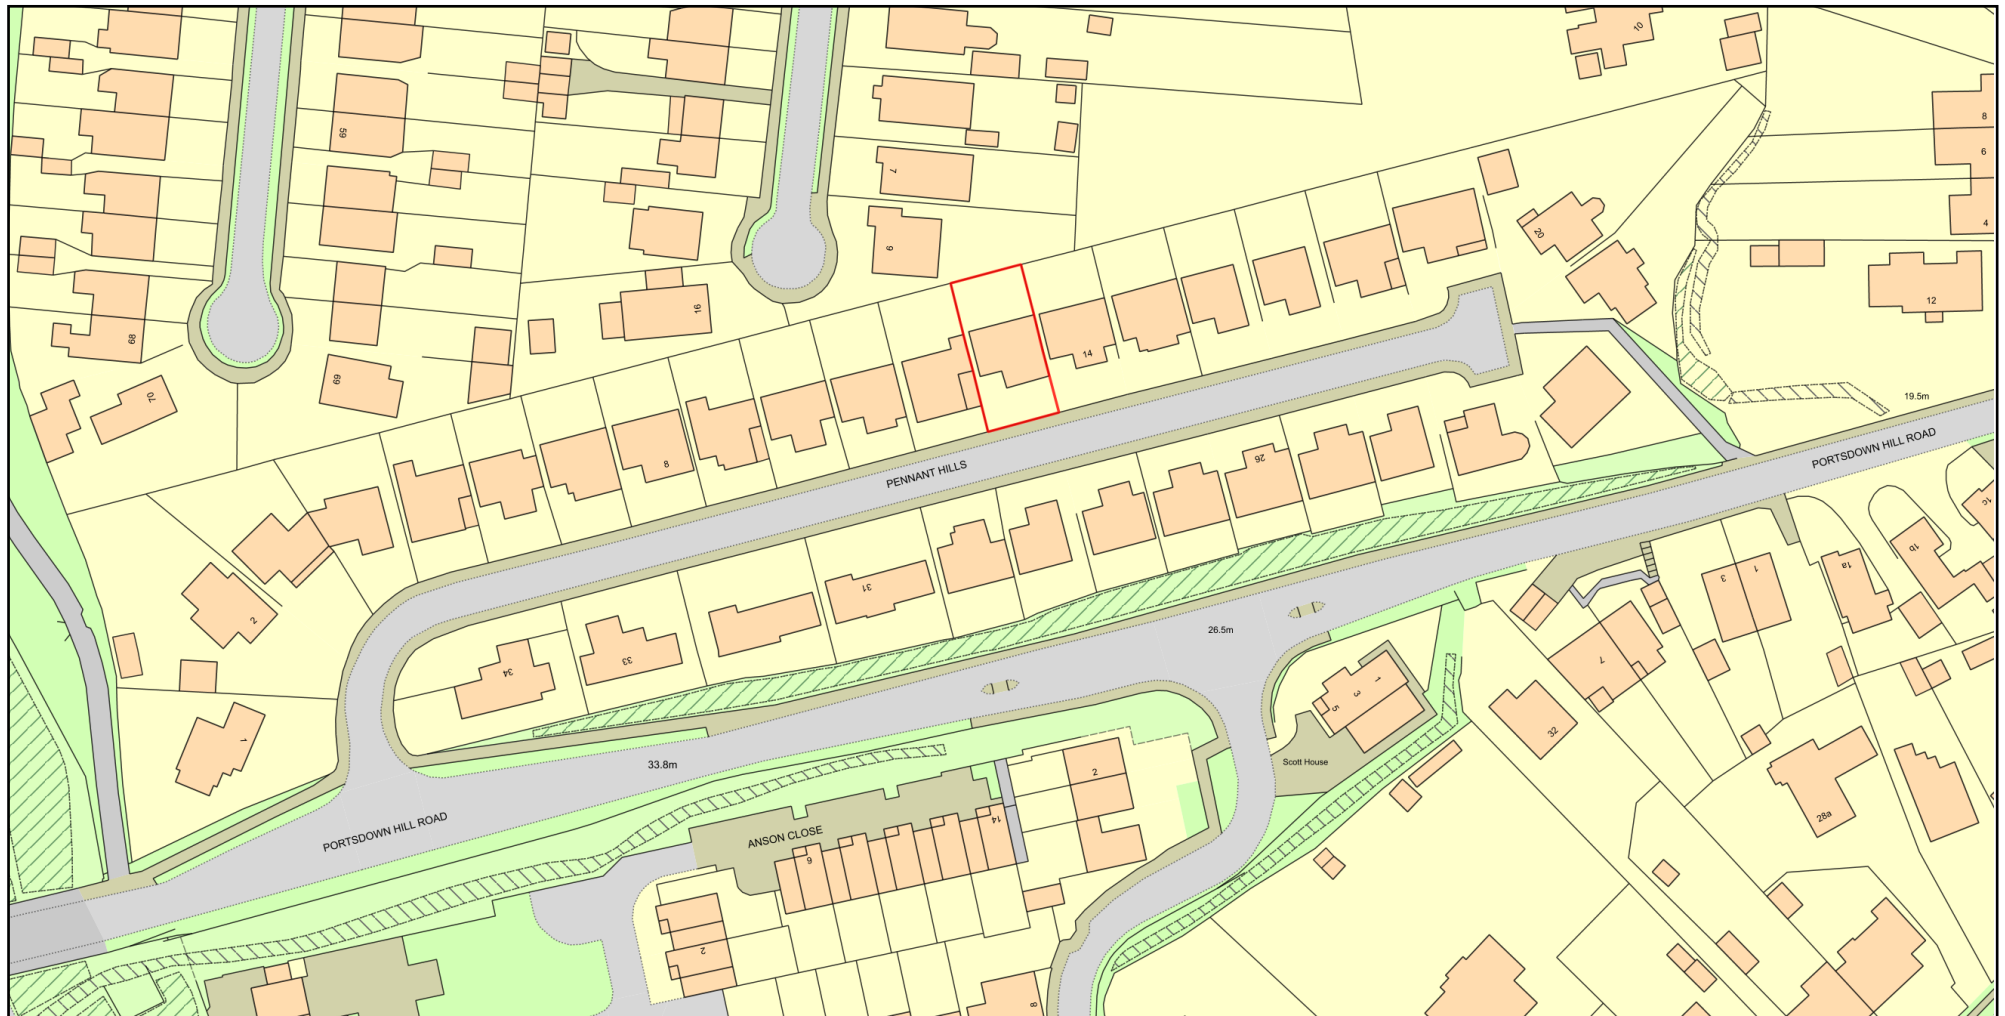

0 50
Metres



Plan Produced for: Stephen Ponsford

Date Produced: 29 Jul 2022

Plan Reference Number: TQRQM22150110834683

Scale: 1:1250 @ A4

© Crown copyright and database rights 2021 OS 100042766

