



EXISTING ELEVATIONS 1:100

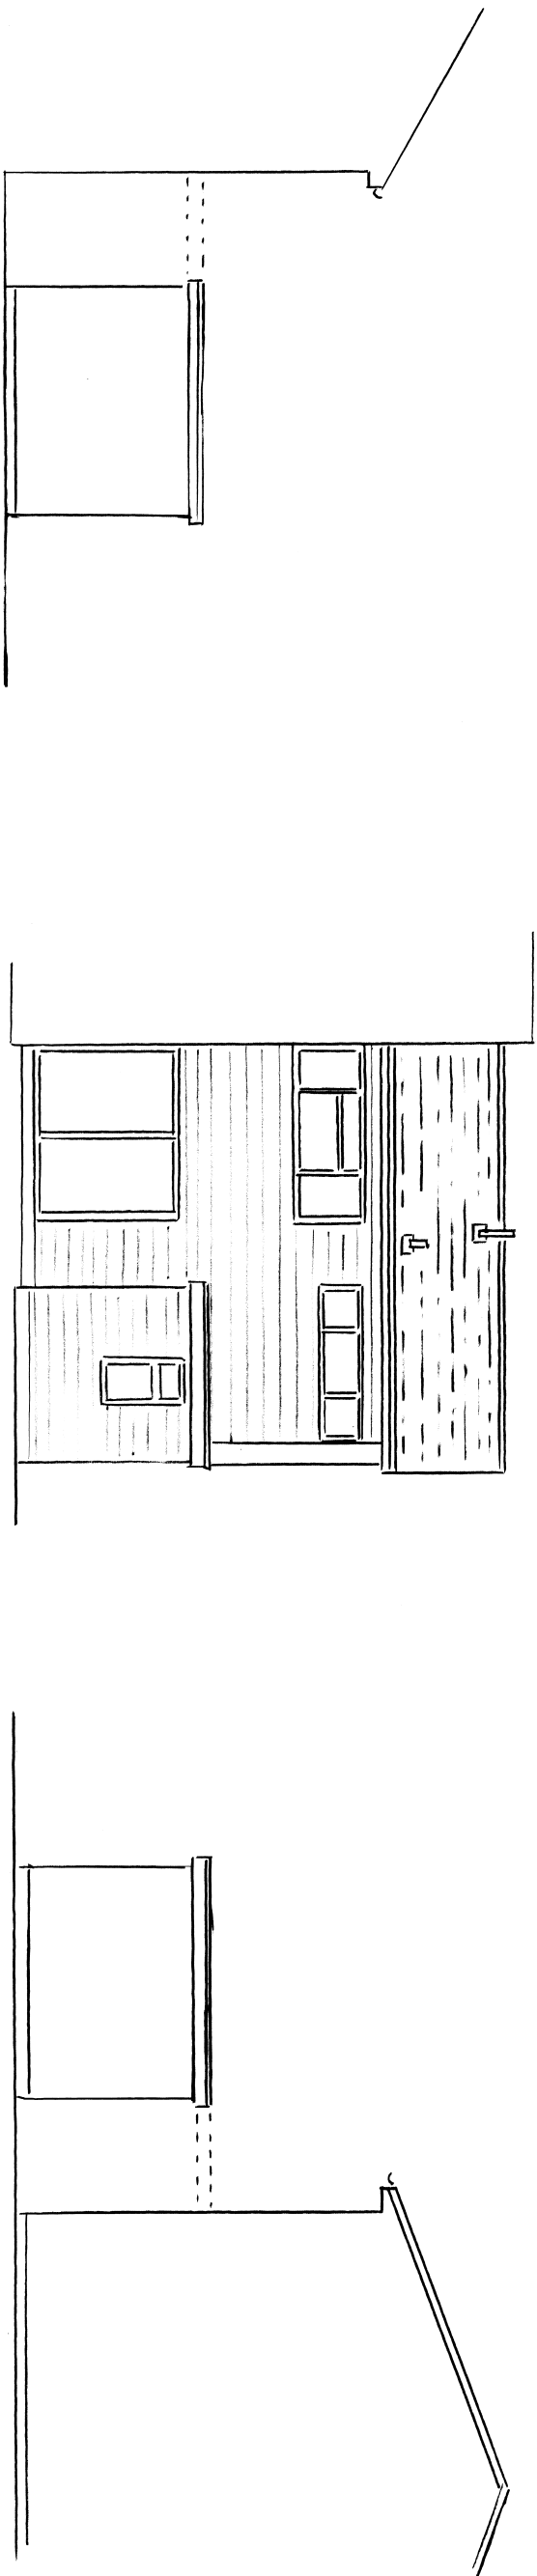

SIDE ELEVATION (EAST)

REAR ELEVATION (NORTH)

SIDE ELEVATION (WEST)

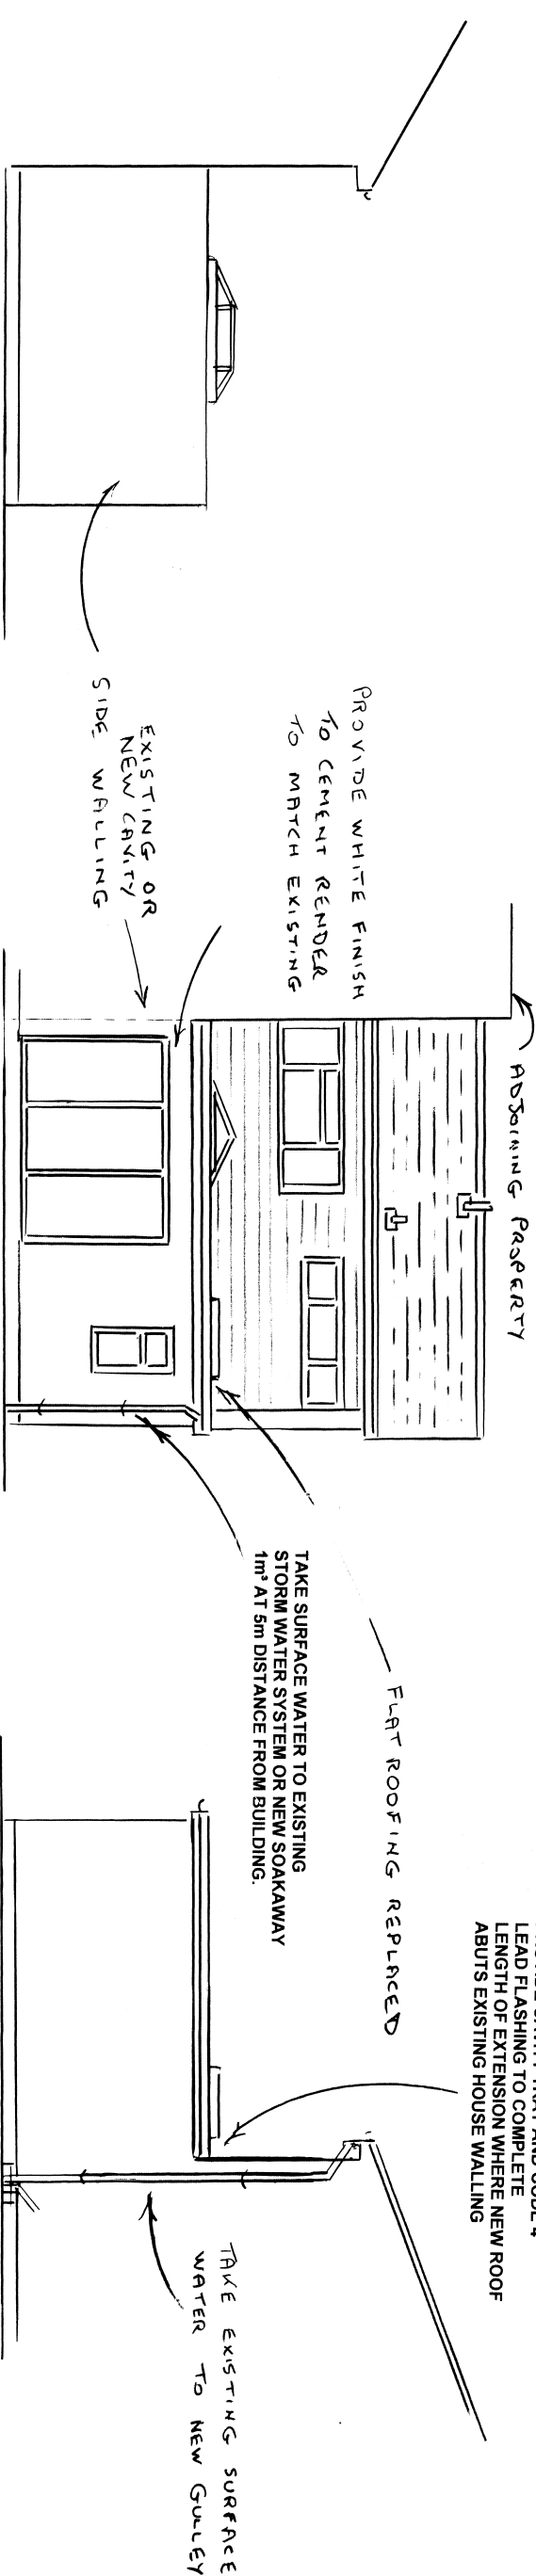

SIDE ELEVATION (EAST)

REAR ELEVATION (NORTH)

SIDE ELEVATION (WEST)

PROPOSED ELEVATIONS 1:100



* AMENDED JULY 2022
EXTENSION ELEVATION SIZE

ROGER CLARK (ARCHITECTURAL SERVICES)	
Tel: 023 9237 3841	
PLAN No: 24525 / 2	
Elevations	1:100 @ A3
Drawing : Scale :	
PROPOSED EXTENSION	
16 PASSINGHAM WALK	
COWPLAIN	