


Tree Planting Pit Detail
within Soft Landscape

Root Rain Metro tree pit
irrigation system

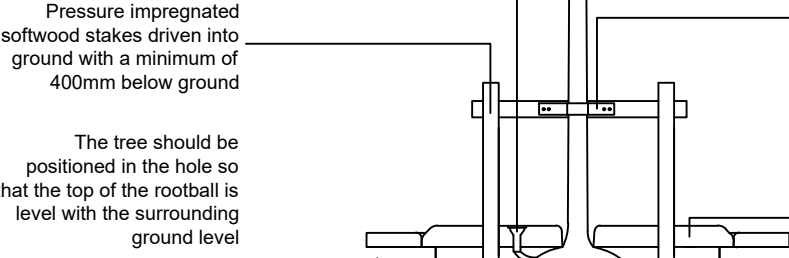

Pressure impregnated
softwood stakes driven into
ground with a minimum of
400mm below ground

The tree should be
positioned in the hole so
that the top of the rootball
is level with the surrounding
ground level

Backfilled material to be
either originally excavated
soil or imported soil to
BS3882:2007. Topsoil
depth to be 300mm with
subsoil depth 600mm within
tree pit

To be backfilled in layers of
300mm, each layer to be
lightly tirmed in with heel,
to exclude large voids

Wire cage to be left on, and
folded back/out away
around stem, if rootballed.

Rubber belting and spacer
block attached with
galvanised nails with tie
height 1/3 stem height

Good quality mulch to be
applied to a minimum of
75mm depth, and no more
than 150mm, leaving the
stem base clear and mulch
free

Tree pit to be no deeper
than rootball, 600mm larger
than rootball on all sides,
and should be square


All components as supplied from GreenBlue Urban or similar and approved

SPECIFICATION
All works generally, to comply with the written Soft
Landscape Specification.

NOTE: DO NOT SCALE FROM DRAWING

Legend

- Existing trees to be retained and
protected during construction
- Proposed tree planting within soft
landscape. See detail on sheet.
- Proposed hedge planting to be
planted in a double staggered row
300mm apart and at 500mm centres
in each row. To be maintained at 1m
height
- Proposed mixed native hedge planting
to be planted in a double staggered row
300mm apart and at 500mm centres
in each row. To be maintained at 1m
height and 1.8m height adjacent to site
boundaries
- Proposed shrub planting to receive
75mm bark mulch after planting
operations
- Proposed decorative mix shrub planting
to be planted in groups of 5-7no. of each
species and as above
- Proposed grass areas to receive
good quality amenity grass turves
laid in line with good horticultural
practices
- Proposed climbing plants to be
trained up adjacent wall with
galvanised wires and hook set
250mm apart with support canes
removed prior to planting
- Proposed maintenance areas disturbed
during construction, to be seeded with
EG9 grass seed mix as supplied by
Emorsgate and sown at 5 grams per
msq, or similar and approved
- Proposed shaded areas, to be seeded
with EW1 woodland grass seed mix as
supplied by Emorsgate and sown at 4
grams per msq, or similar and approved
- Proposed narrow areas of angular
chippings for top dressing. Laid over a
weed proof membrane.

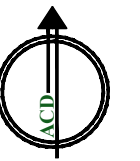

D	15/09/16	Comments	DC
C	07/09/16	Layout Change	JD
B	06/04/16	Layout Change	DC
A	30/03/16	Layout Change	DC
Rev	Date	Details	Drawn

ACD
ENVIRONMENTAL

Ecology
Archaeology
Arboriculture
Landscape Architecture

ACD at these offices:
Rothbourne Rail Business Centre, Grange Lane,
Malmesbury, SN16 0ES
Tel: 01666 825646

Courtyard House, Mill Lane, Godalming, GU7 1EY
Tel: 01483 425714

Suite 6, Crescent House, Yonge Close, Eastleigh, SO50 9SX
email: mail@acdenv.com
www.acdenvironmental.co.uk

PERSIMMON
Together, we make a home

scheme: Purbrook School,
Havant
client: Persimmon
drawing: Soft Landscape Proposals
date: January 2015
scale: 1:200/@A1
drawing no: PERSC19831 11
drawn: JD checked: AE

Copyright of ACD Environmental Ltd. All rights described in
Chapter IV of the Copyright, Designs and Patents Act 1988 have
been generally asserted: 2011. Copyright of this plan remains
with ACD until all fees have been paid in full.

Planting Schedule

Species Name	Girth	Height	Density	Specification	No.
Ilex aquifolium	60-80cm	3m	3/m ²	Bushy	42No
Crataegus laevigata	100-150cm	3m	1+2	Multi-Stemmed BR	48No
Acer campestre	125-150cm	3m	Feather B		70No
Crataegus monogyna	125-150cm	3m	Feather B		141No
Betula nigra	12-14cm	400-450cm	Counted	Heavy Standard Clear Stem min. 200 RB	3No
Amelanchier arb. 'Robin Hill'	12-14cm	400-450cm	Counted	Heavy Standard Clear Stem min. 200 RB	7No
Carpinus betulus	120-25cm	550-600cm	Counted	Semi-Mature Clear Stem min. 200 RB	11No

Species Name	Height	Pot Size	Specification	Density	No.
Abelia grandiflora 'Kaleidoscope'	40-60cm	3L	Bushy	4/m ²	30No
Acer campestre	100-150cm	3L	1+1 Branched BR	3/m ²	42No
Aucuba japonica 'Rozannie'	40-60cm	3L	Bushy	4/m ²	88No
Carpinus betulus	125-150cm	3L	Feather B	4/m ²	84No
Cistus 'Silver Pink'	40-60cm	3L	Bushy	4/m ²	5No
Cornus sanguinea	60-80cm	3L	Several shoots	3/m ²	42No
Cornus sanguinea 'Winter Beauty'	40-60cm	3L	Bushy	4/m ²	14No
Euonymus fortunei 'Emerald Gaiety'	30-40cm	3L	Bushy	4/m ²	57No
Fuchsia 'Margaret'	30-40cm	3L	Bushy	4/m ²	14No
Hebe 'Nicola's Blush'	40-60cm	3L	Bushy	4/m ²	70No
Ilex aquifolium	60-80cm	3L	Feather BR	3/m ²	94No
Lavandula angustifolia 'Hidcote'	30-40cm	3L	Bushy	4/m ²	43No
Lavandula angustifolia 'Munstead'	30-40cm	3L	Bushy	4/m ²	21No
Ligustrum ovalifolium 'Aureum'	40-60cm	3L	Bushy	0.5Ctr Double Staggered at 0.3m offset	337No
Ligustrum vulgare	60-80cm	3L	BR Branched	3/m ²	70No
Lonicera nitida 'Lemon Beauty'	40-60cm	3L	Bushy	4/m ²	21No
Lonicera nitida 'Lemon Beauty'	40-60cm	3L	Bushy	0.3Ctr	208No
Mahonia wagneri 'Pinnacle'	20-30cm	3L	Branched	4/m ²	53No
Nandina domestica 'Firepower'	40-60cm	3L	Bushy	4/m ²	46No
Philadelphus 'Belle Etoile'	40-60cm	3L	Bushy	4/m ²	6No
Photinia fraseri 'Little Red Robin'	40-60cm	3L	Bushy	4/m ²	7No
Pittosporum tenuifol. 'Irene Patterson'	30-40cm	3L	Bushy	4/m ²	96No
Pittosporum tenuifolium 'Tom Thumb'	30-40cm	3L	Bushy	4/m ²	50No
Prunus spinosa	100-150cm	3L	1+1 Branched BR	3/m ²	14No
Rosa canina	100-150cm	3L	1+1 Branched BR	3/m ²	31No
Rosmarinus off. 'Miss Jessop's Upright'	60-100cm	3L	Branched	4/m ²	50No
Sarcococca humilis	40-60cm	3L	Bushy	4/m ²	45No
Skimmia japonica reevesiana	30-40cm	3L	Bushy	4/m ²	62No
Spiraea japonica 'Goldflame'	40-60cm	3L	Bushy	4/m ²	49No
Viburnum davidii	40-60cm	3L	Bushy	4/m ²	28No
Viburnum lantana	100-150cm	3L	Branched BR	3/m ²	

Climbers

Species Name	Height	Pot Size	Specification	Density	No.
Hydrangea petiolaris	80-100cm	10L	Several Shoots Framed	Counted	2No
Lonicera periclymenum	60-80cm	3L	Several Shoots	3/m ²	14No