


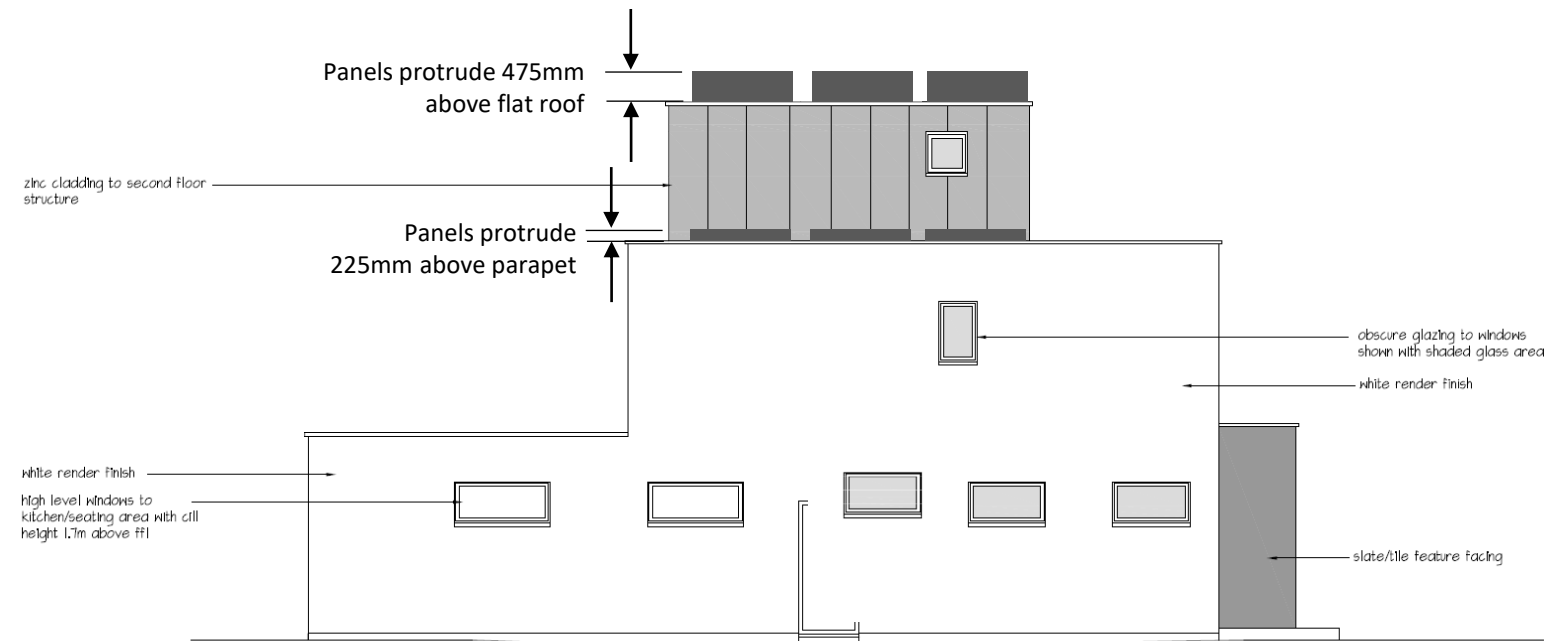

Proposed North West



Proposed South West

A: 05/02/2019 - corrected annotation to northwest

Proposed Elevations

23 North Shore Road,
Hayling Island, PO11 0HL

Proposed Solar Installation