


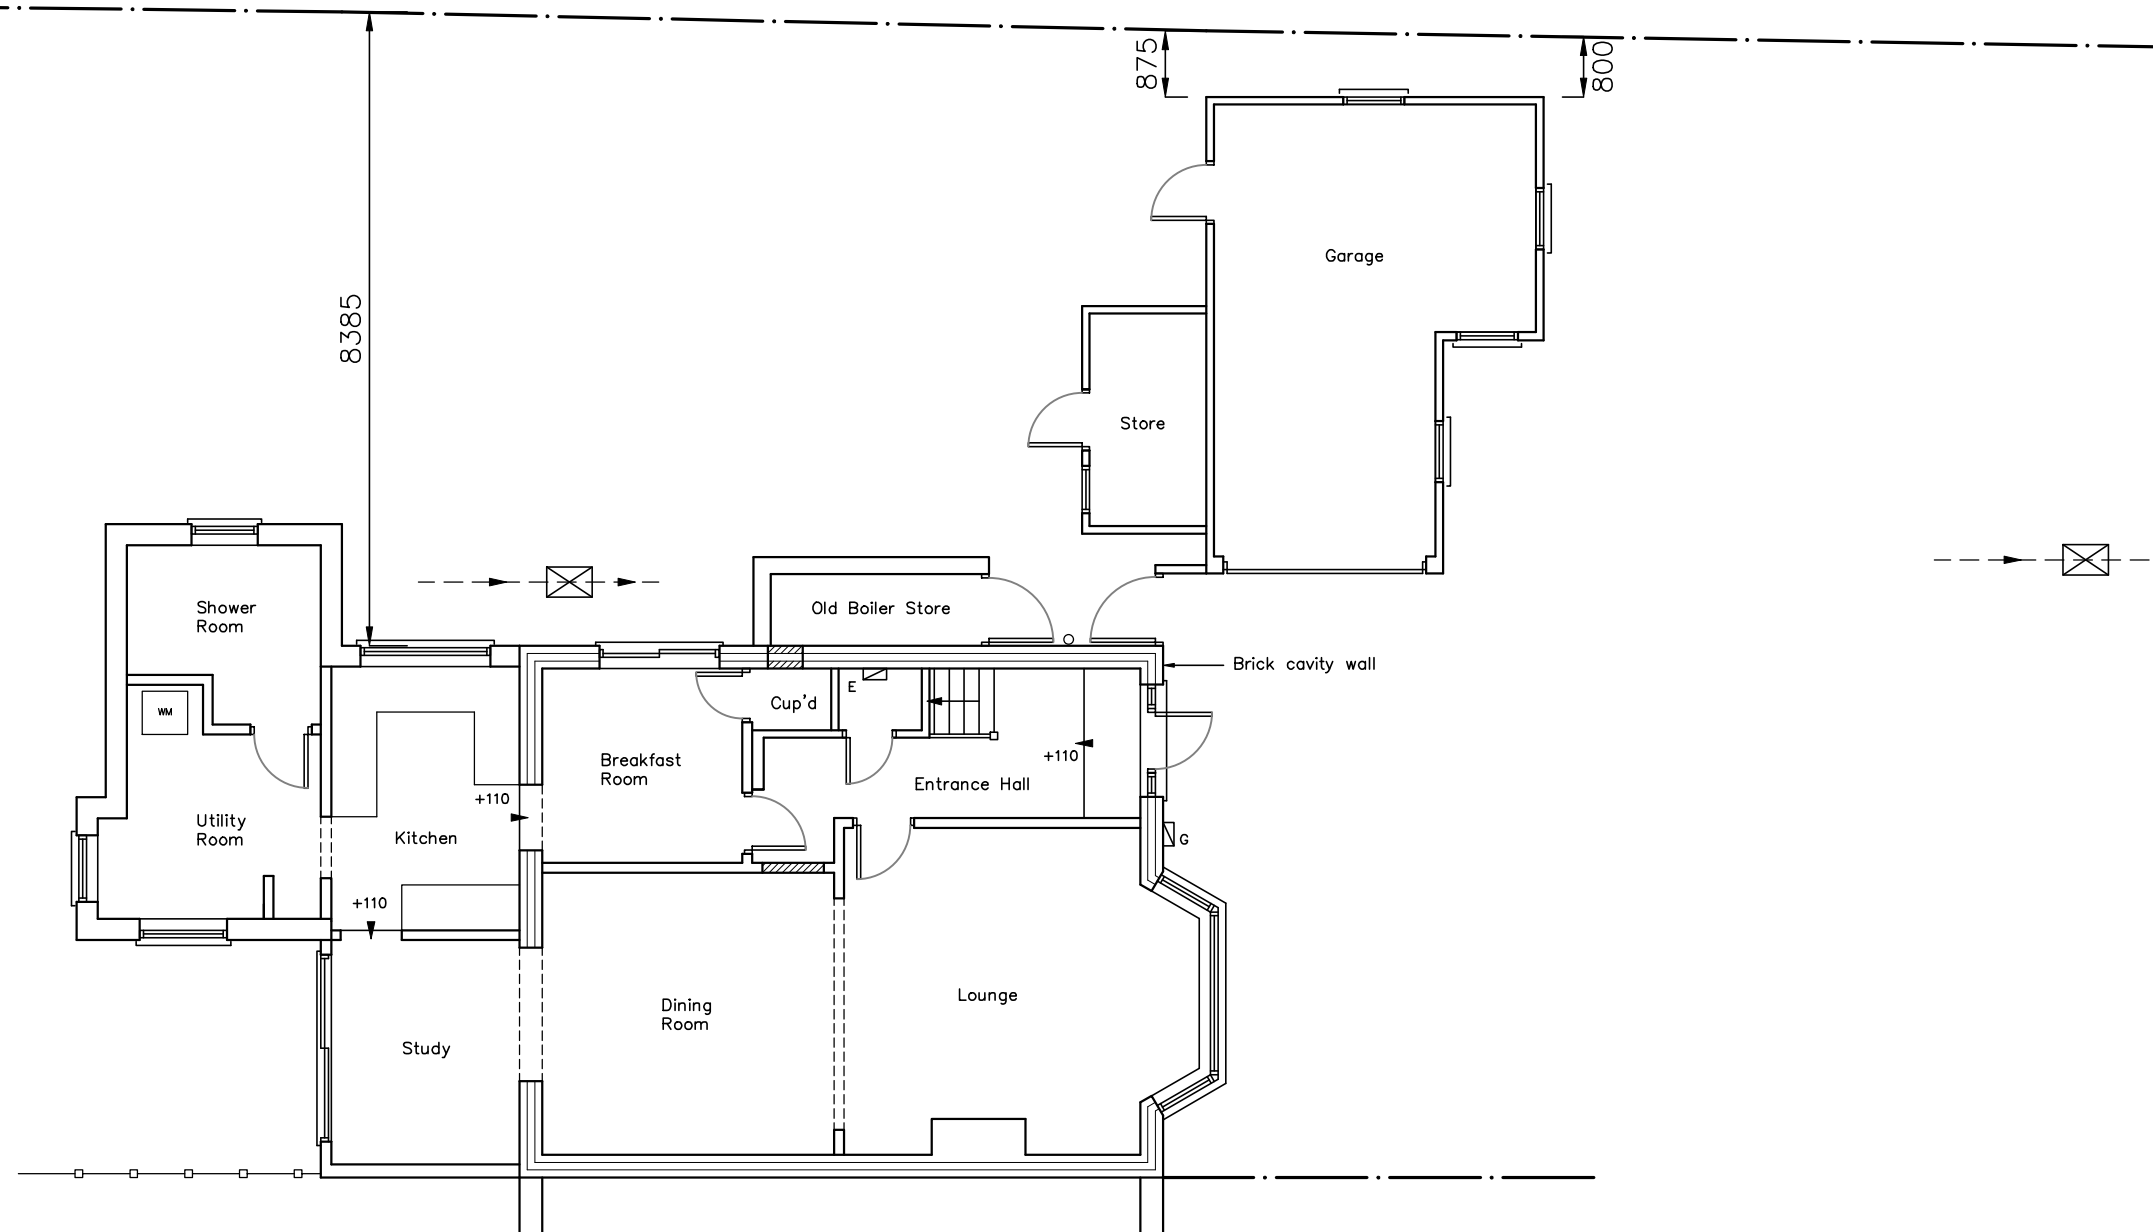

Ground Floor & Site

CAD

Critchley Architecture And Design Ltd.
Contact: 02392 474 919 | info@caad.online
The Old Brewery, 15E South Street, Havant, PO9 1BU



Existing Plans

Revisions	a) Note/Date/Initial
b)	
c)	
d)	

Spinners,
St Peters Road,
Northney,
Hayling Island,
PO11 0RT

Scale A1=1:50, A3=1:100
Drawn SAR
Date 11/02/2022

22012-201⁰

10m

20m

30m

40m