


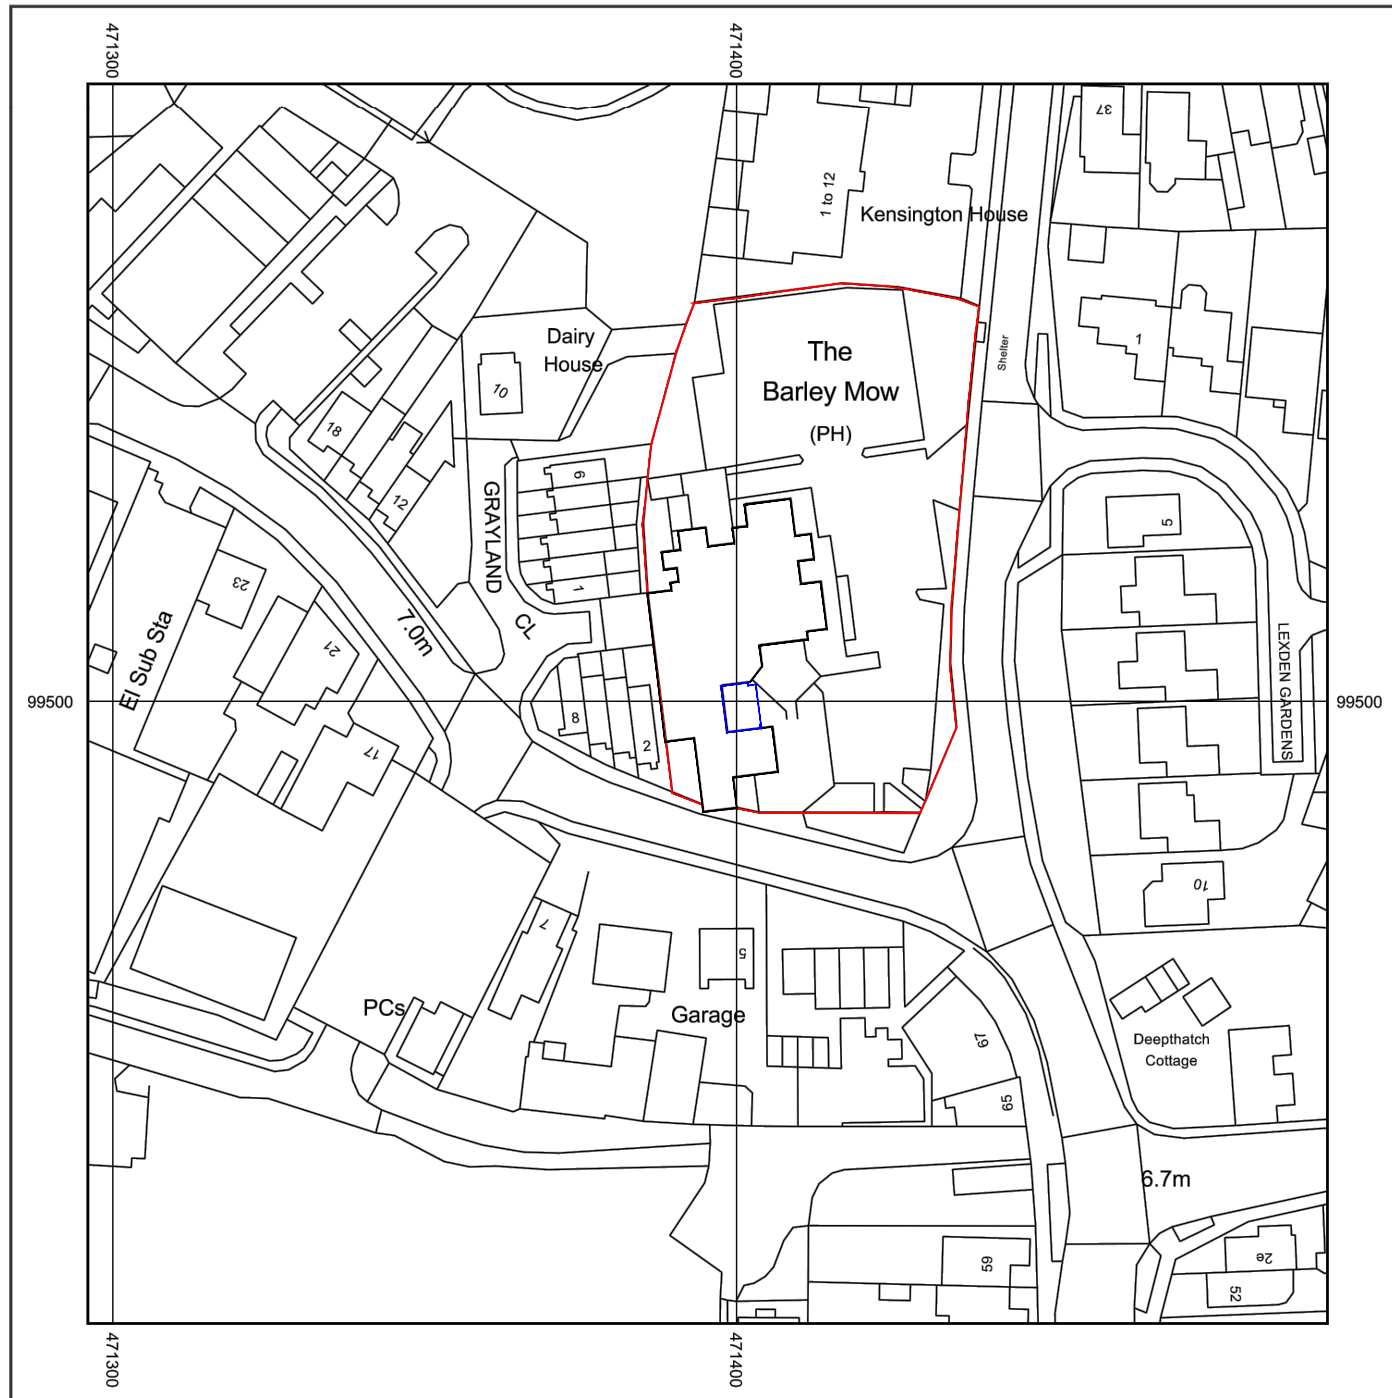


Supplied by: National Map Centre
License number: 100031961
Produced: 03/02/2022
Serial number: 118120

Metres
0 5 10 20 30 40 50
Scale: 1: 1250


BARLEY MOW
MANOR ROAD
HAYLING ISLAND
PO11 0EZ

Plot centre co-ordinates: 471396,99500
Download file:
Project name: new PO11 0EZ

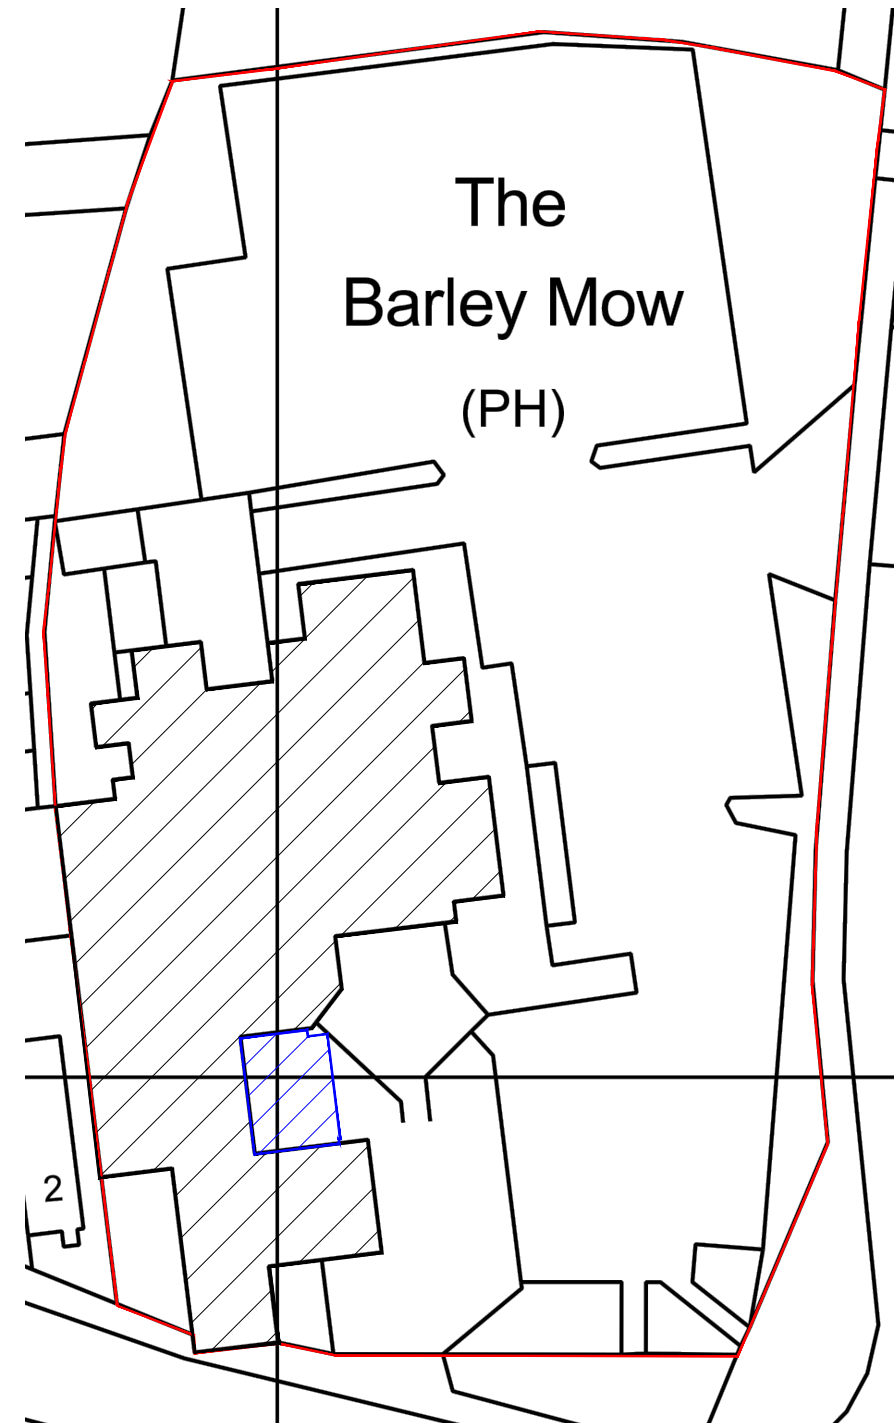

BLOCK PLAN
SCALE 1:500

— SITE BOUNDARY
▨ PROPOSED STRUCTURE

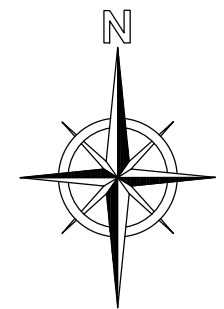

Rev	Revision Details	Initials	Date
			00.00.00

newmangauge

E.design@newmangaue.com T. 0121 212 9800
12-14 Regent Place Birmingham B1 3NJ
newmangaue.com

Client

**Mitchells
& Butlers**

Project

**BARLEY MOW
HAYLING ISLAND**

Drawing Title

SITE LOCATION PLAN

Project Type

PLANNING

Date	Scale	Drawn By
FEB '22	AS@A3	KL
Project No.	Drawing No.	Revision
2964	001	-

This drawing is the property of NEWMAN GAUGE DESIGN ASSOCIATES. Copyright is reserved by them and the drawing is issued on the condition that it is not copied, wholly or in part without the prior consent in writing of Newman Gauge Design Associates. All dimensions are to be checked on site prior to the commencement of any work or shop drawings. This drawing is to be read in conjunction with other drawings and specifications where existing.