



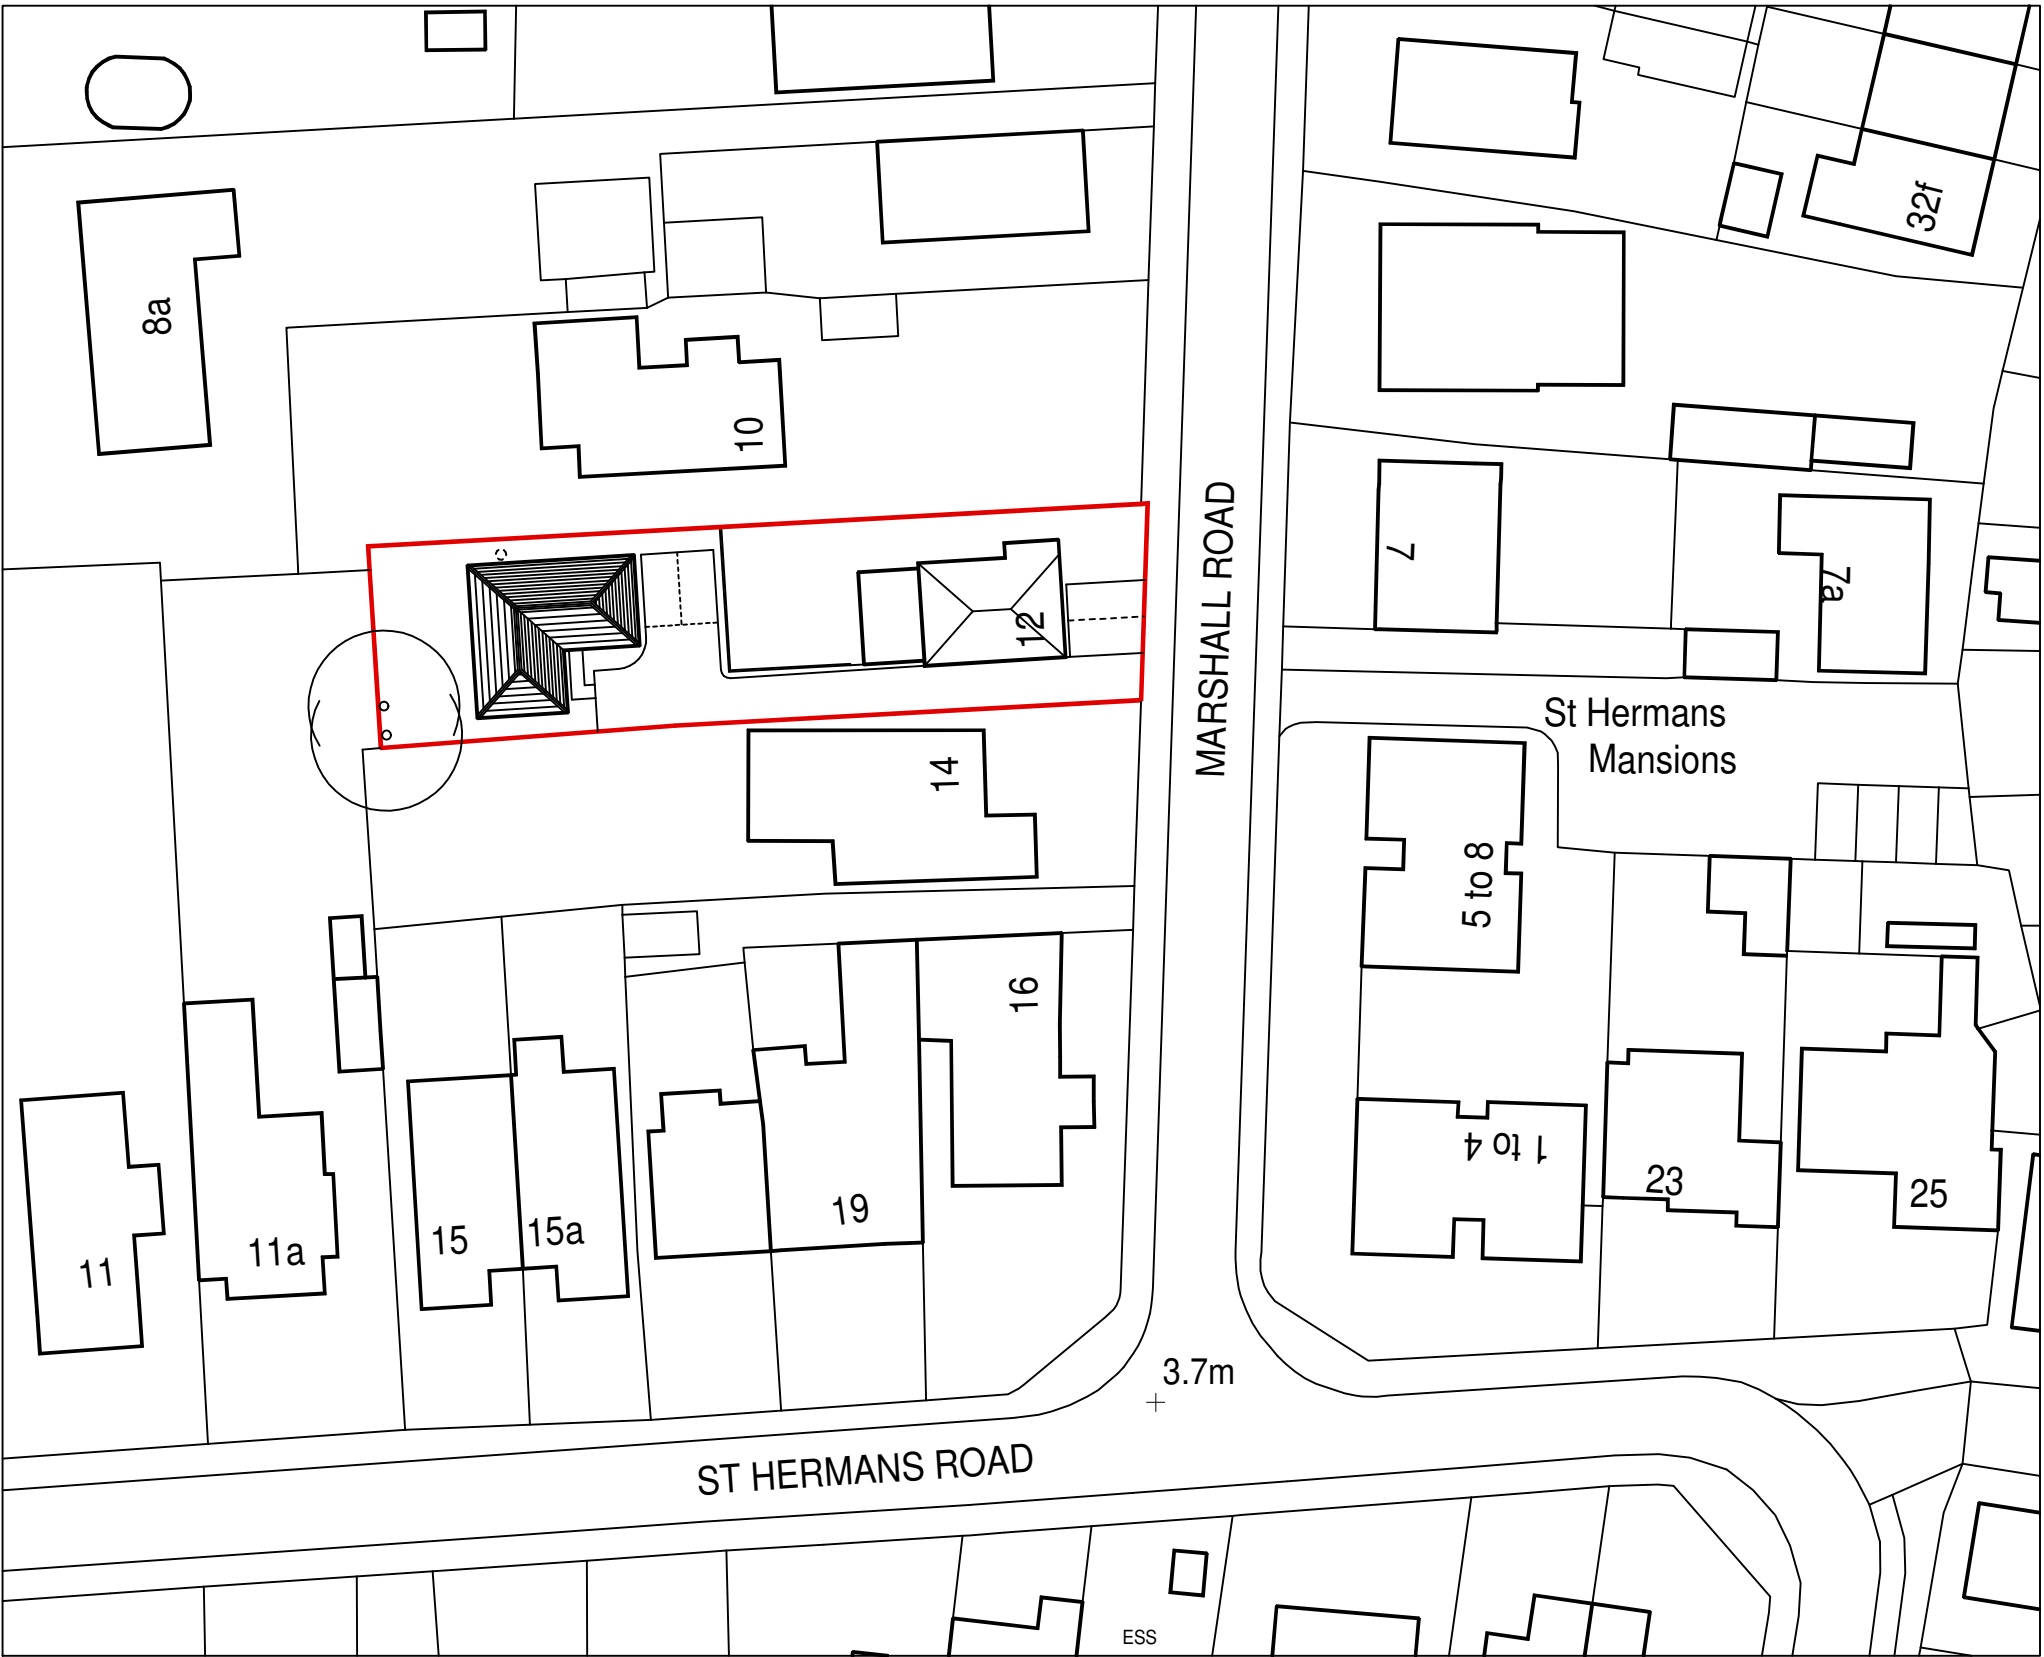


Ordnance Survey (c) Crown Copyright 2021. All rights reserved. Licence number 100022432

Proposed Block Plan 1:500

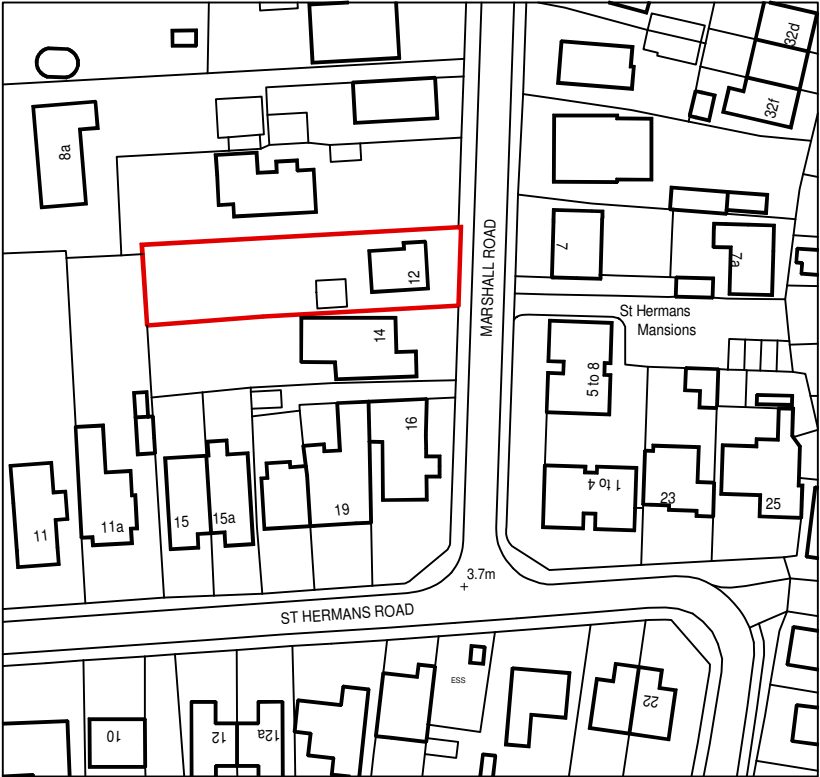

Ordnance Survey (c) Crown Copyright 2021. All rights reserved. Licence number 100022432

Existing Location Plan 1:1250

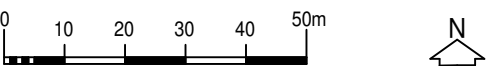

This drawing is the copyright of the Architect and must not be reproduced without permission, except by the Local Planning Authority for planning purposes. Figured dimensions to be taken in preference to scaled. Dimensions to be checked on site before work commences. No deviation from this drawing will be permitted without the prior written consent of the Architect. Ground floor slabs, foundations, structure, etc., and all work below ground is shown provisionally and inspection of ground conditions is essential prior to work commencing. Reassessment is essential when the ground conditions are apparent and redesign may be necessary in the light of soil conditions found. The responsibility for establishing the soil and subsoil conditions rests with the Contractor.	drawing	drawing no. rev. date scale(s) sheet size				
		22108/110		MAR 2022	1/500, 1/1250	A3
	project	client				
		MR & MRS WHIPP				
		 Jeffrey Douglas Chartered Architect  60a Sinah Lane Hayling Island Hampshire PO11 0HH  Tel: (023) 9246 8889  E-mail: jdo@jeffreydouglas.co.uk				