


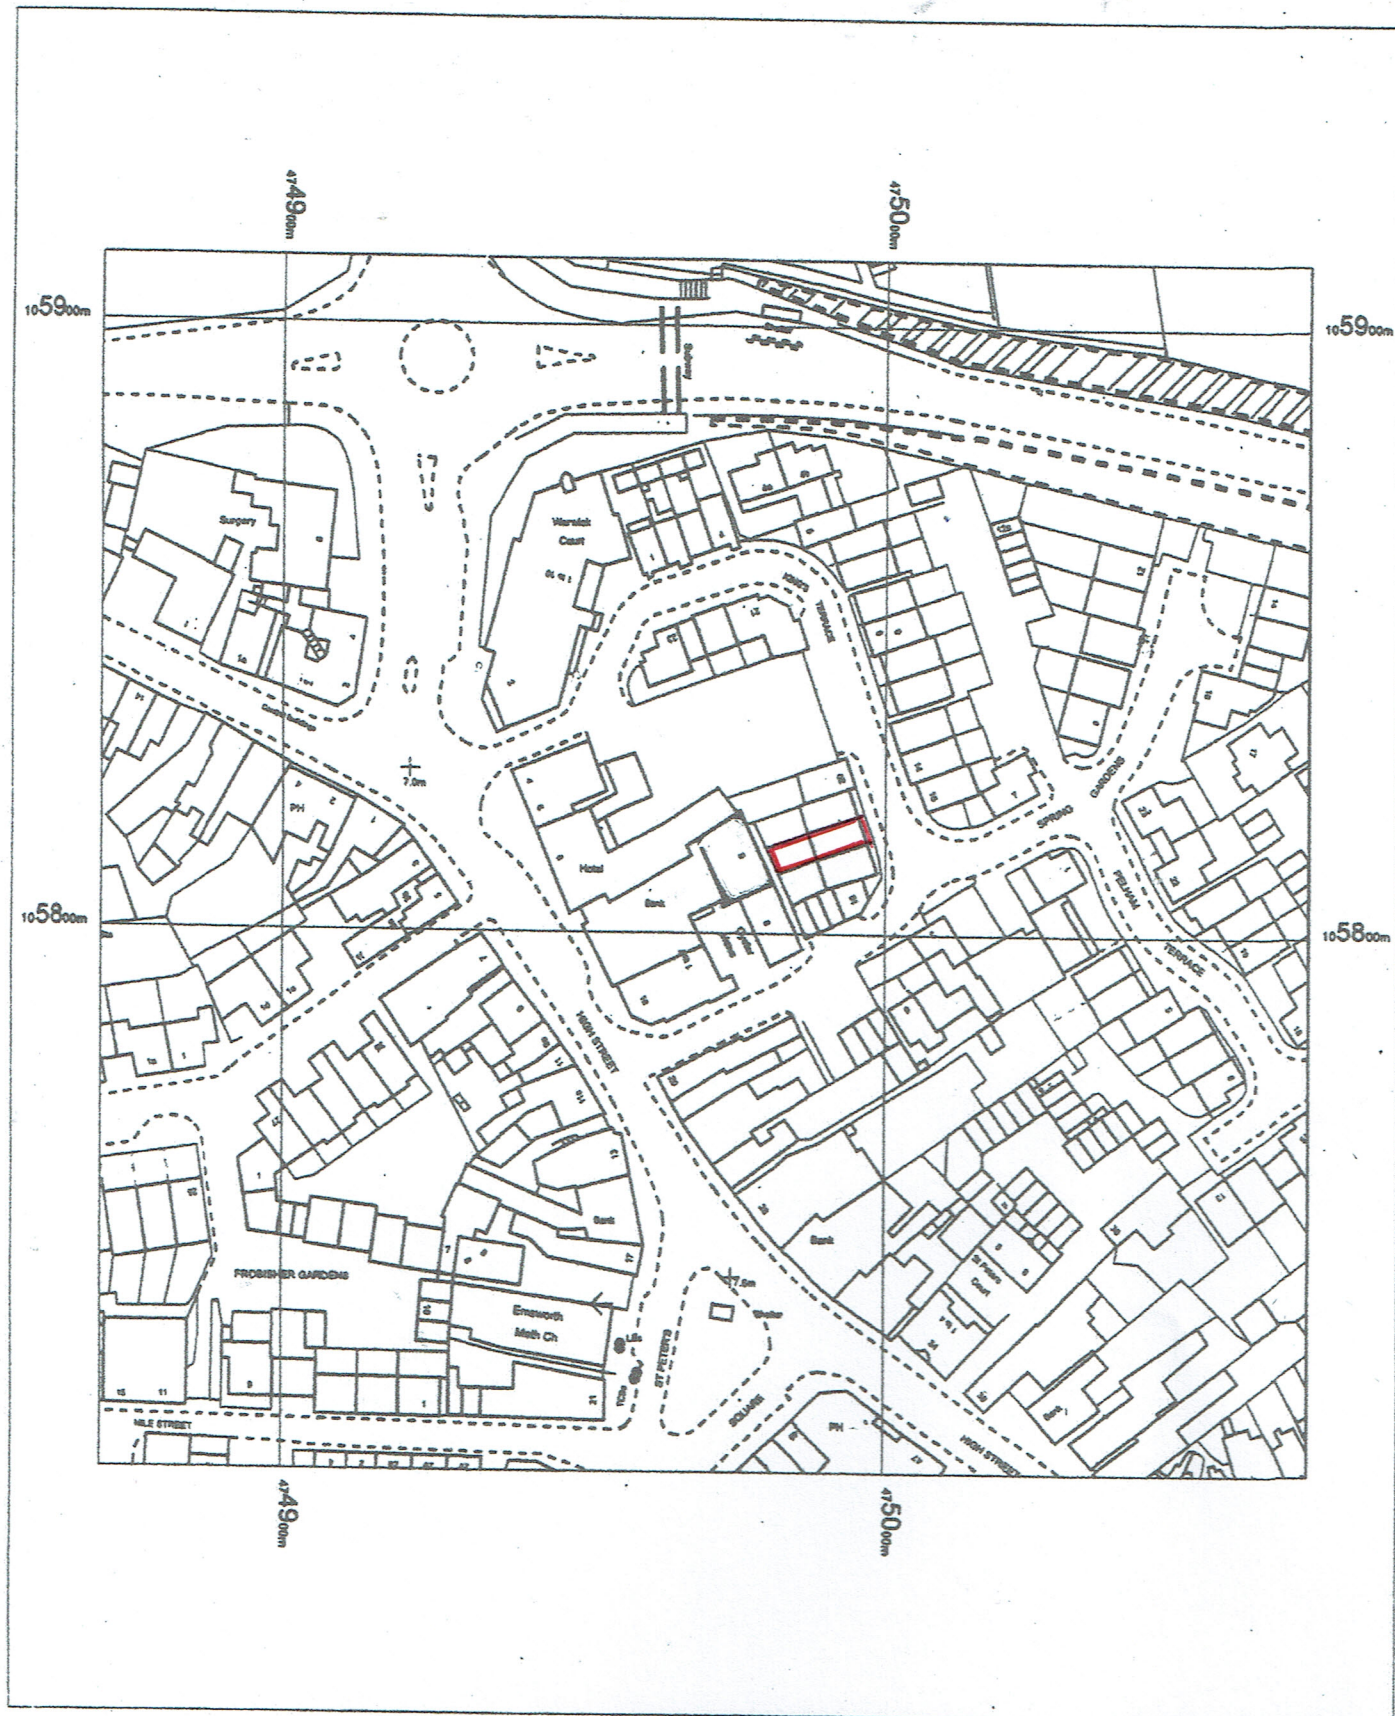

OS MasterMap 1250/2500/10000 scale
 12 September 2021 ID: BW1-00359997
www.blackwellmapping.co.uk

1:1250 scale print at A4, Centre: 474970 E, 105811 N

©Crown Copyright Ordnance Survey. Licence no.
 100041040



BLACKWELL'S
www.blackwellmapping.co.uk

TEL: 02920 228 779
maps.cardiff@blackwell.co.uk

