


171 Nutwick Road PO9 2UL

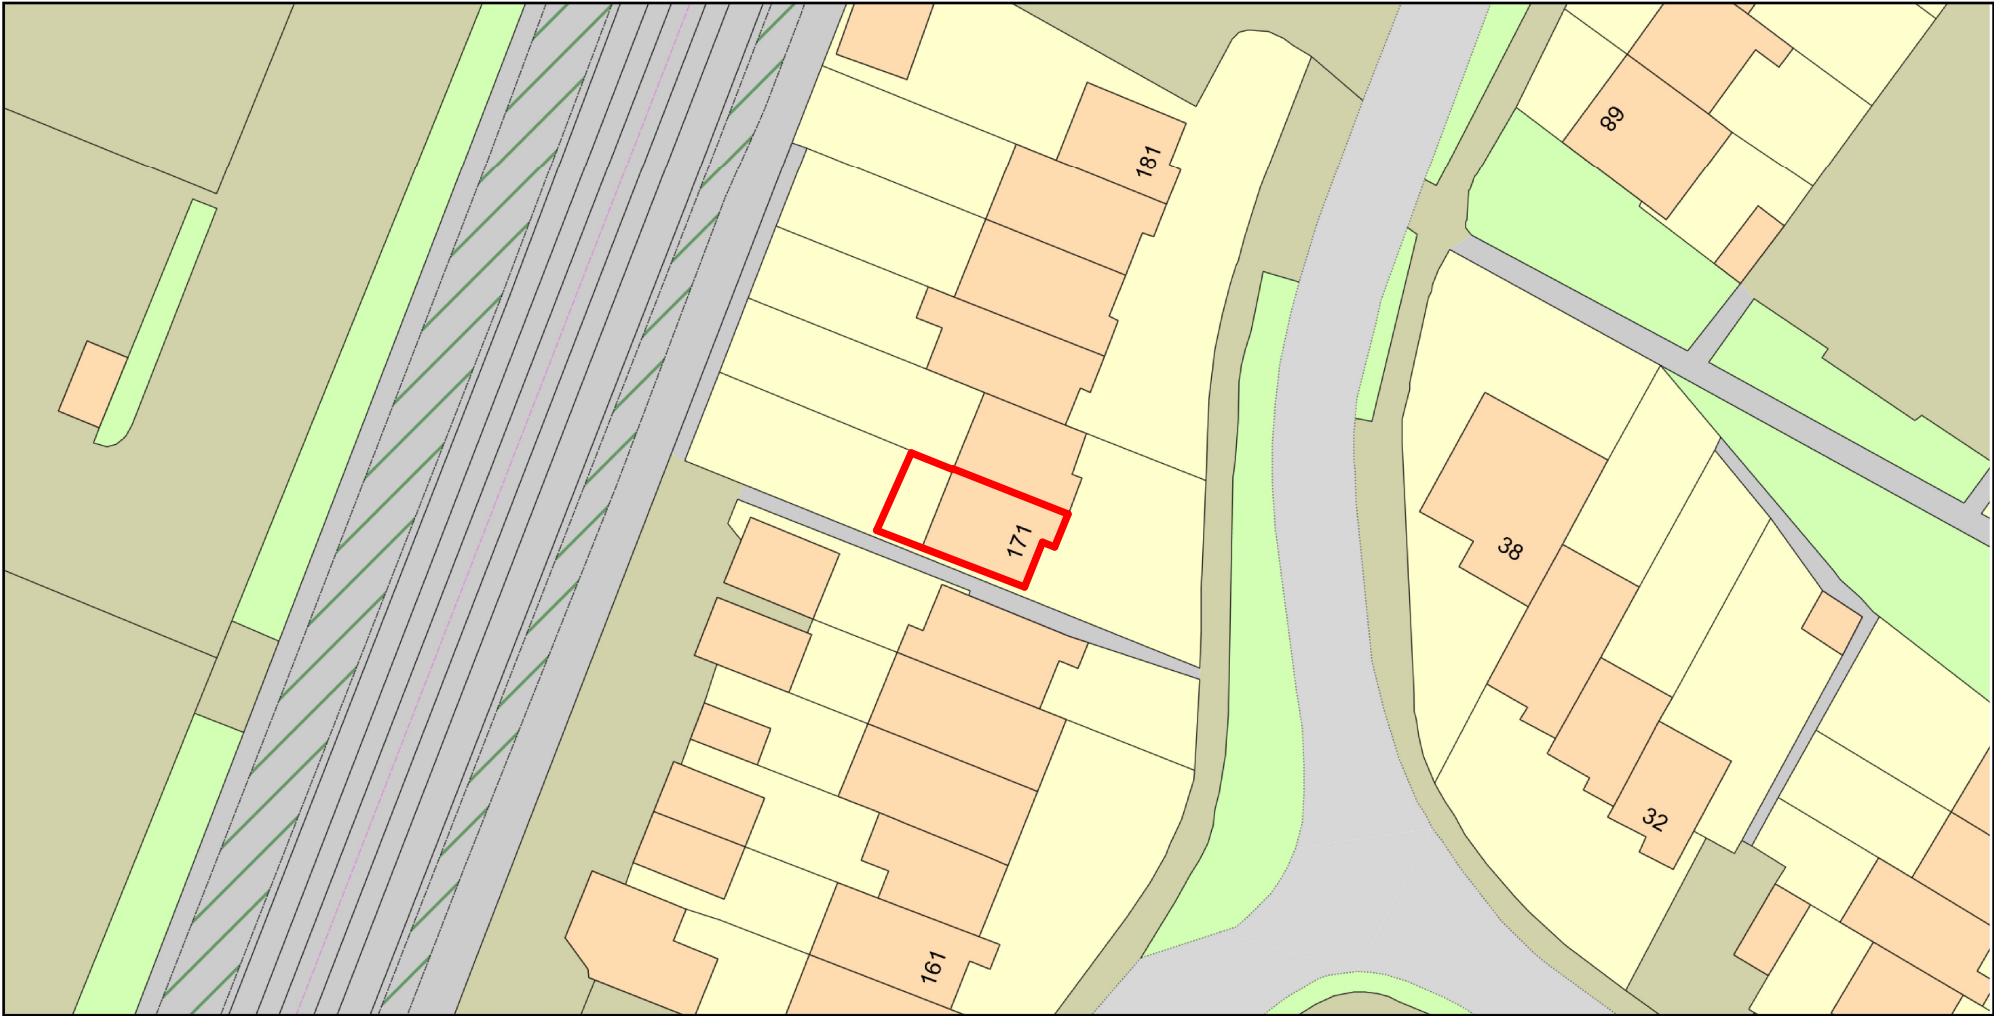

Plan Produced for: Parkers Design  
Date Produced: 21 Aug 2022  
Plan Reference Number: TQRQM22233203124420  
Scale: 1:500 @ A4  
© Crown copyright and database rights 2021 OS 100042766



|       |  |    |
|-------|--|----|
| 1:500 |  | 50 |
| 1:200 |  | 20 |
| 1:100 |  | 10 |
| 1:50  |  | 5  |



All measurement to be checked on site prior to any comment  
(C) Copyright of Parkers Design (Southern) Limited. Any reproduction of these drawings will require written authority from the copyright owner.  
Parkers Design Limited - The Studio @ 90, PO9 2PR  
www.pexd.co.uk - info@parkersdesign.com - 07776 008822

|         |                          |
|---------|--------------------------|
| PROJECT | 171 Nutwick Road PO9 2UL |
| SHEET   | Block                    |

|            |            |                |     |
|------------|------------|----------------|-----|
| CLIENT     |            | Armstrong      |     |
| Date       | Issue Date | Scale (@ A3)   |     |
| Drawn by   | SW         | DRAWING NUMBER | REV |
| Checked by | SR         | P 9            |     |