



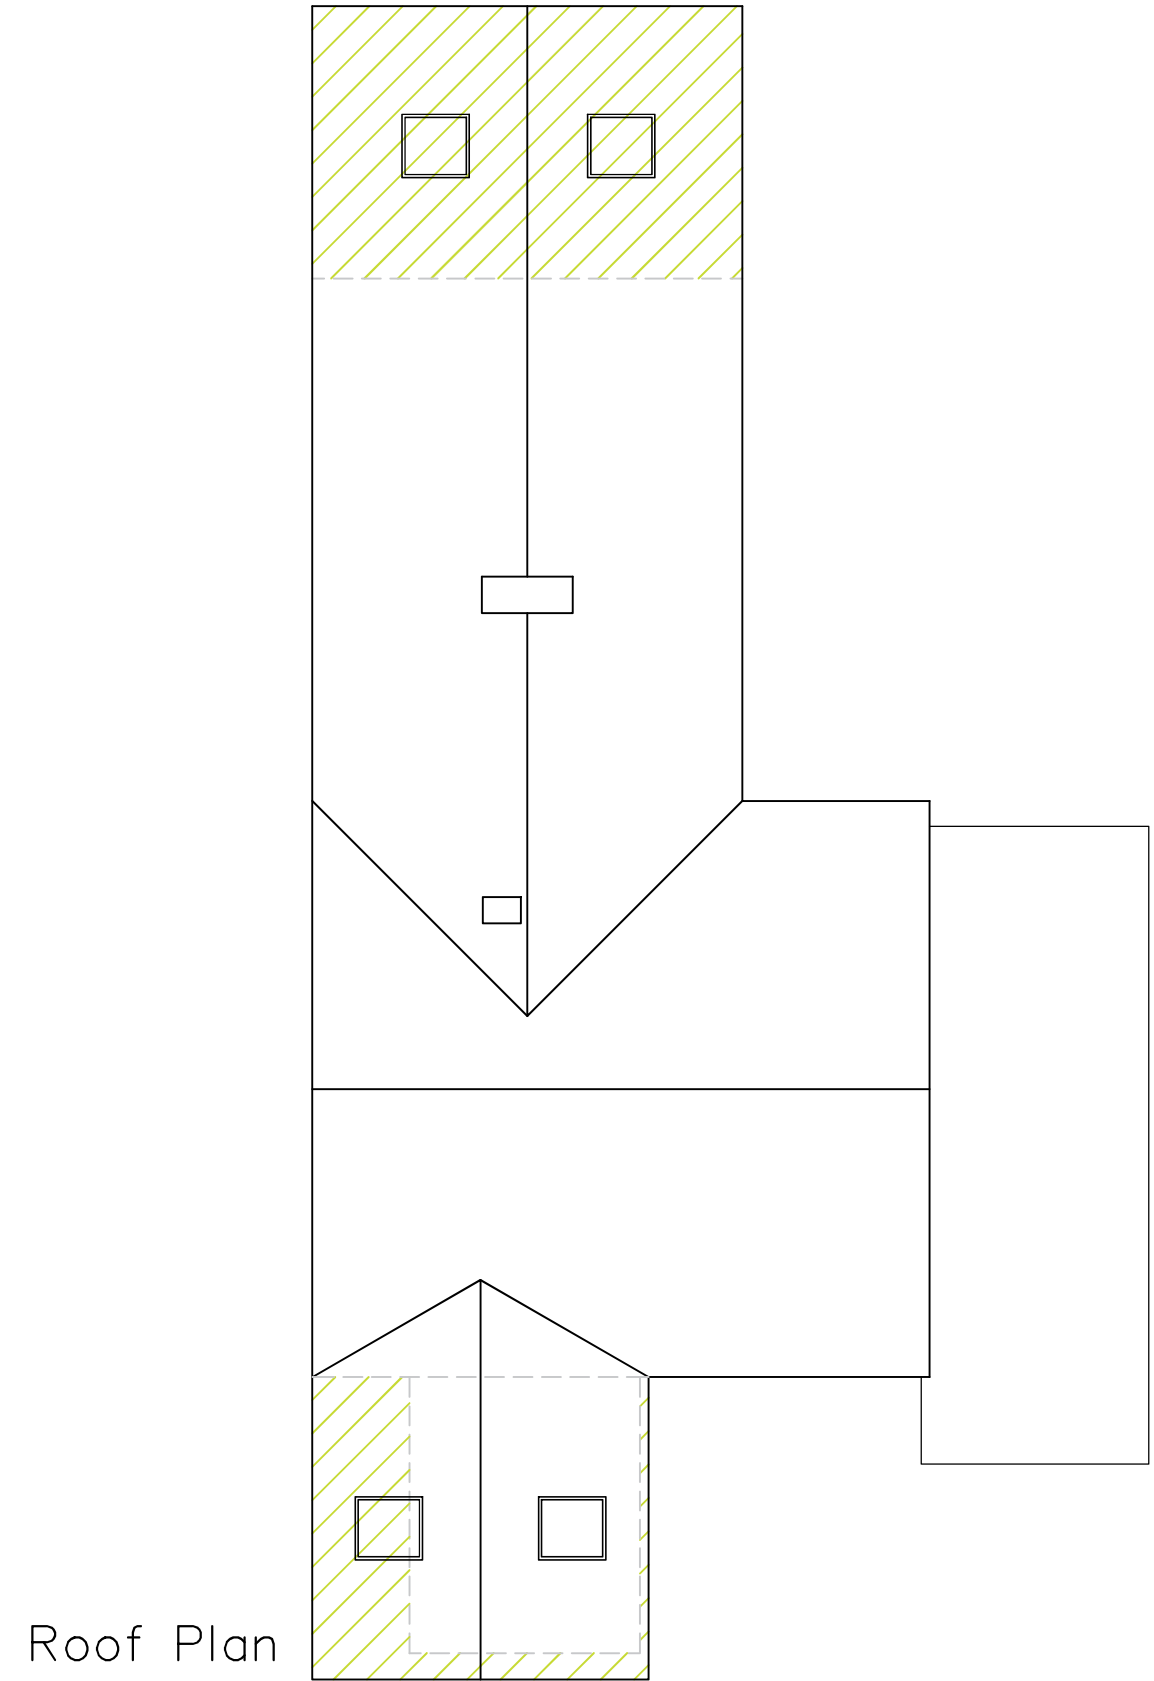

CAD

Critchley Architecture And Design Ltd.
Contact: 02392 474 919 | info@caad.online
The Old Brewery, 15E South Street, Havant, PO9 1BU

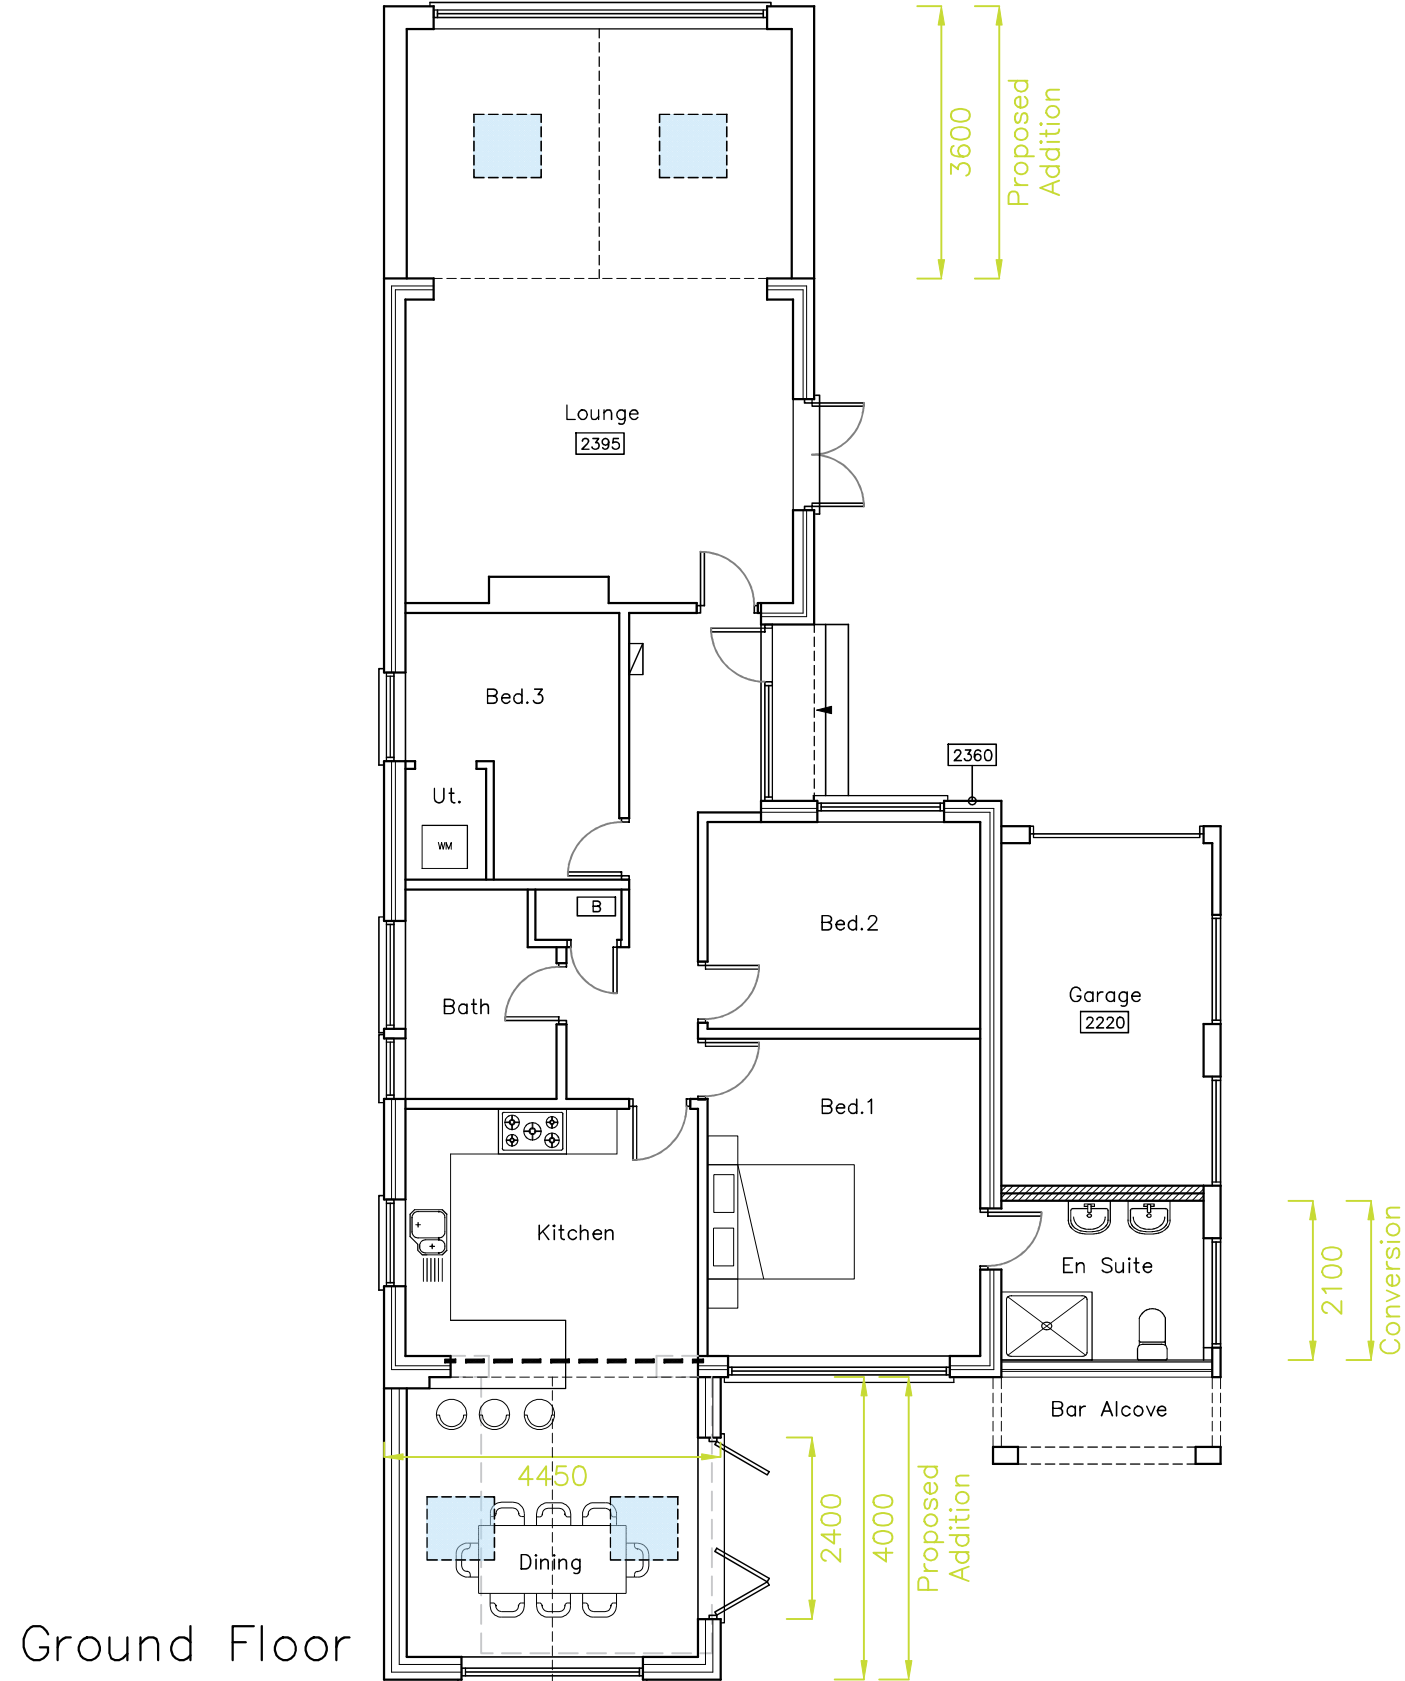

Proposed Plans

Revisions	Note/Date/Initial
a)	
b)	
c)	
d)	

18 Warren Close,
Hayling Island,
Hampshire,
PO11 0HP

Scale A1=1:50, A3=1:100
Drawn SAR
Date 07/04/2022

22030-401⁰

10m

20m

30m

40m