
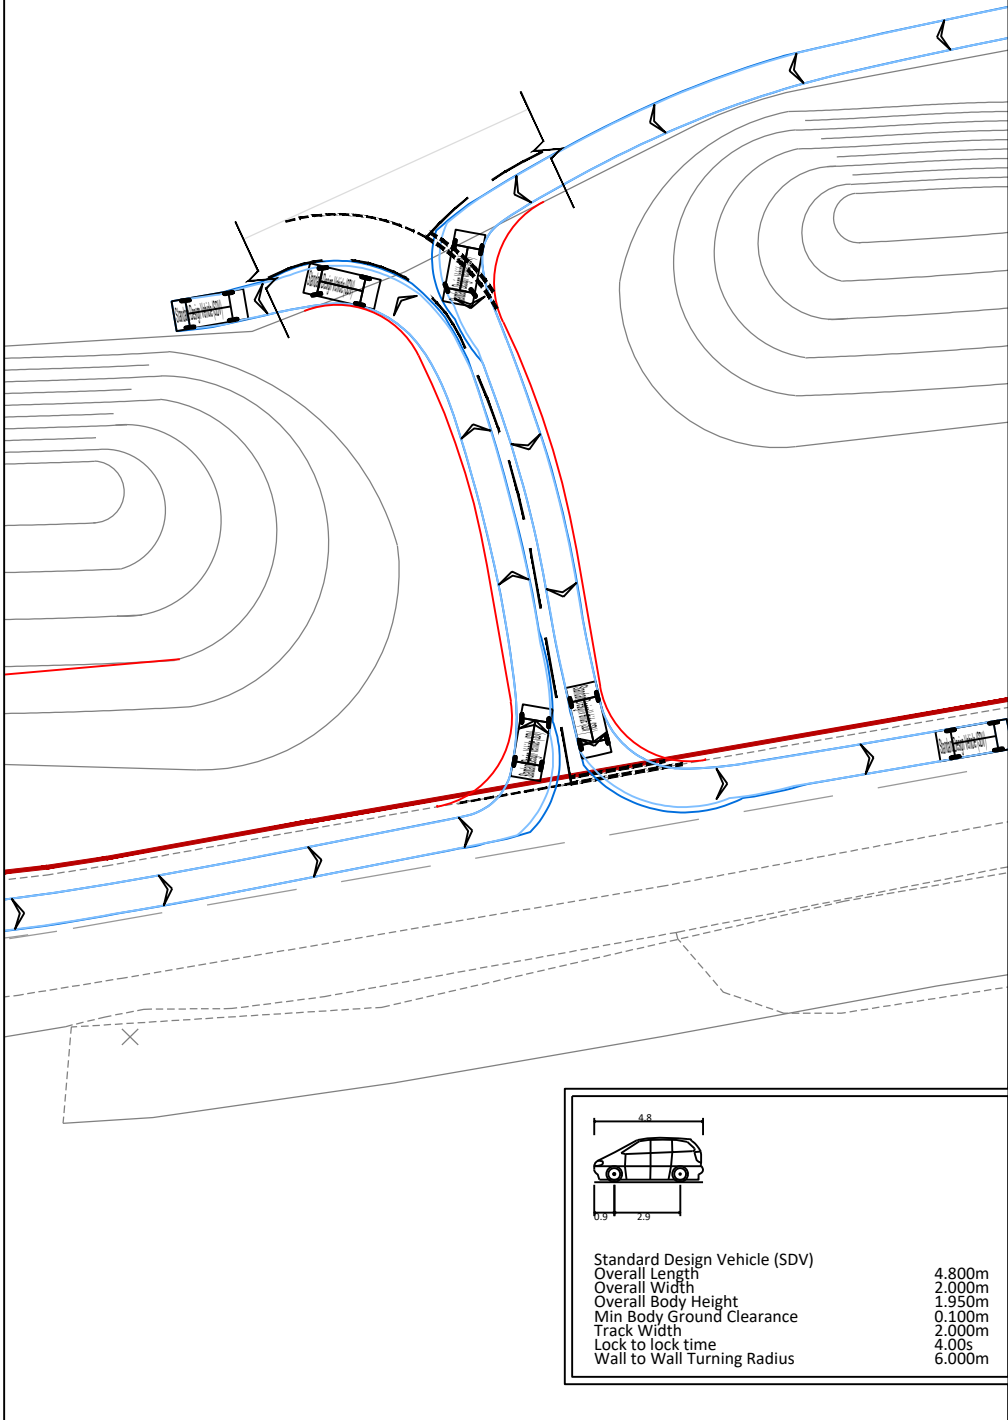
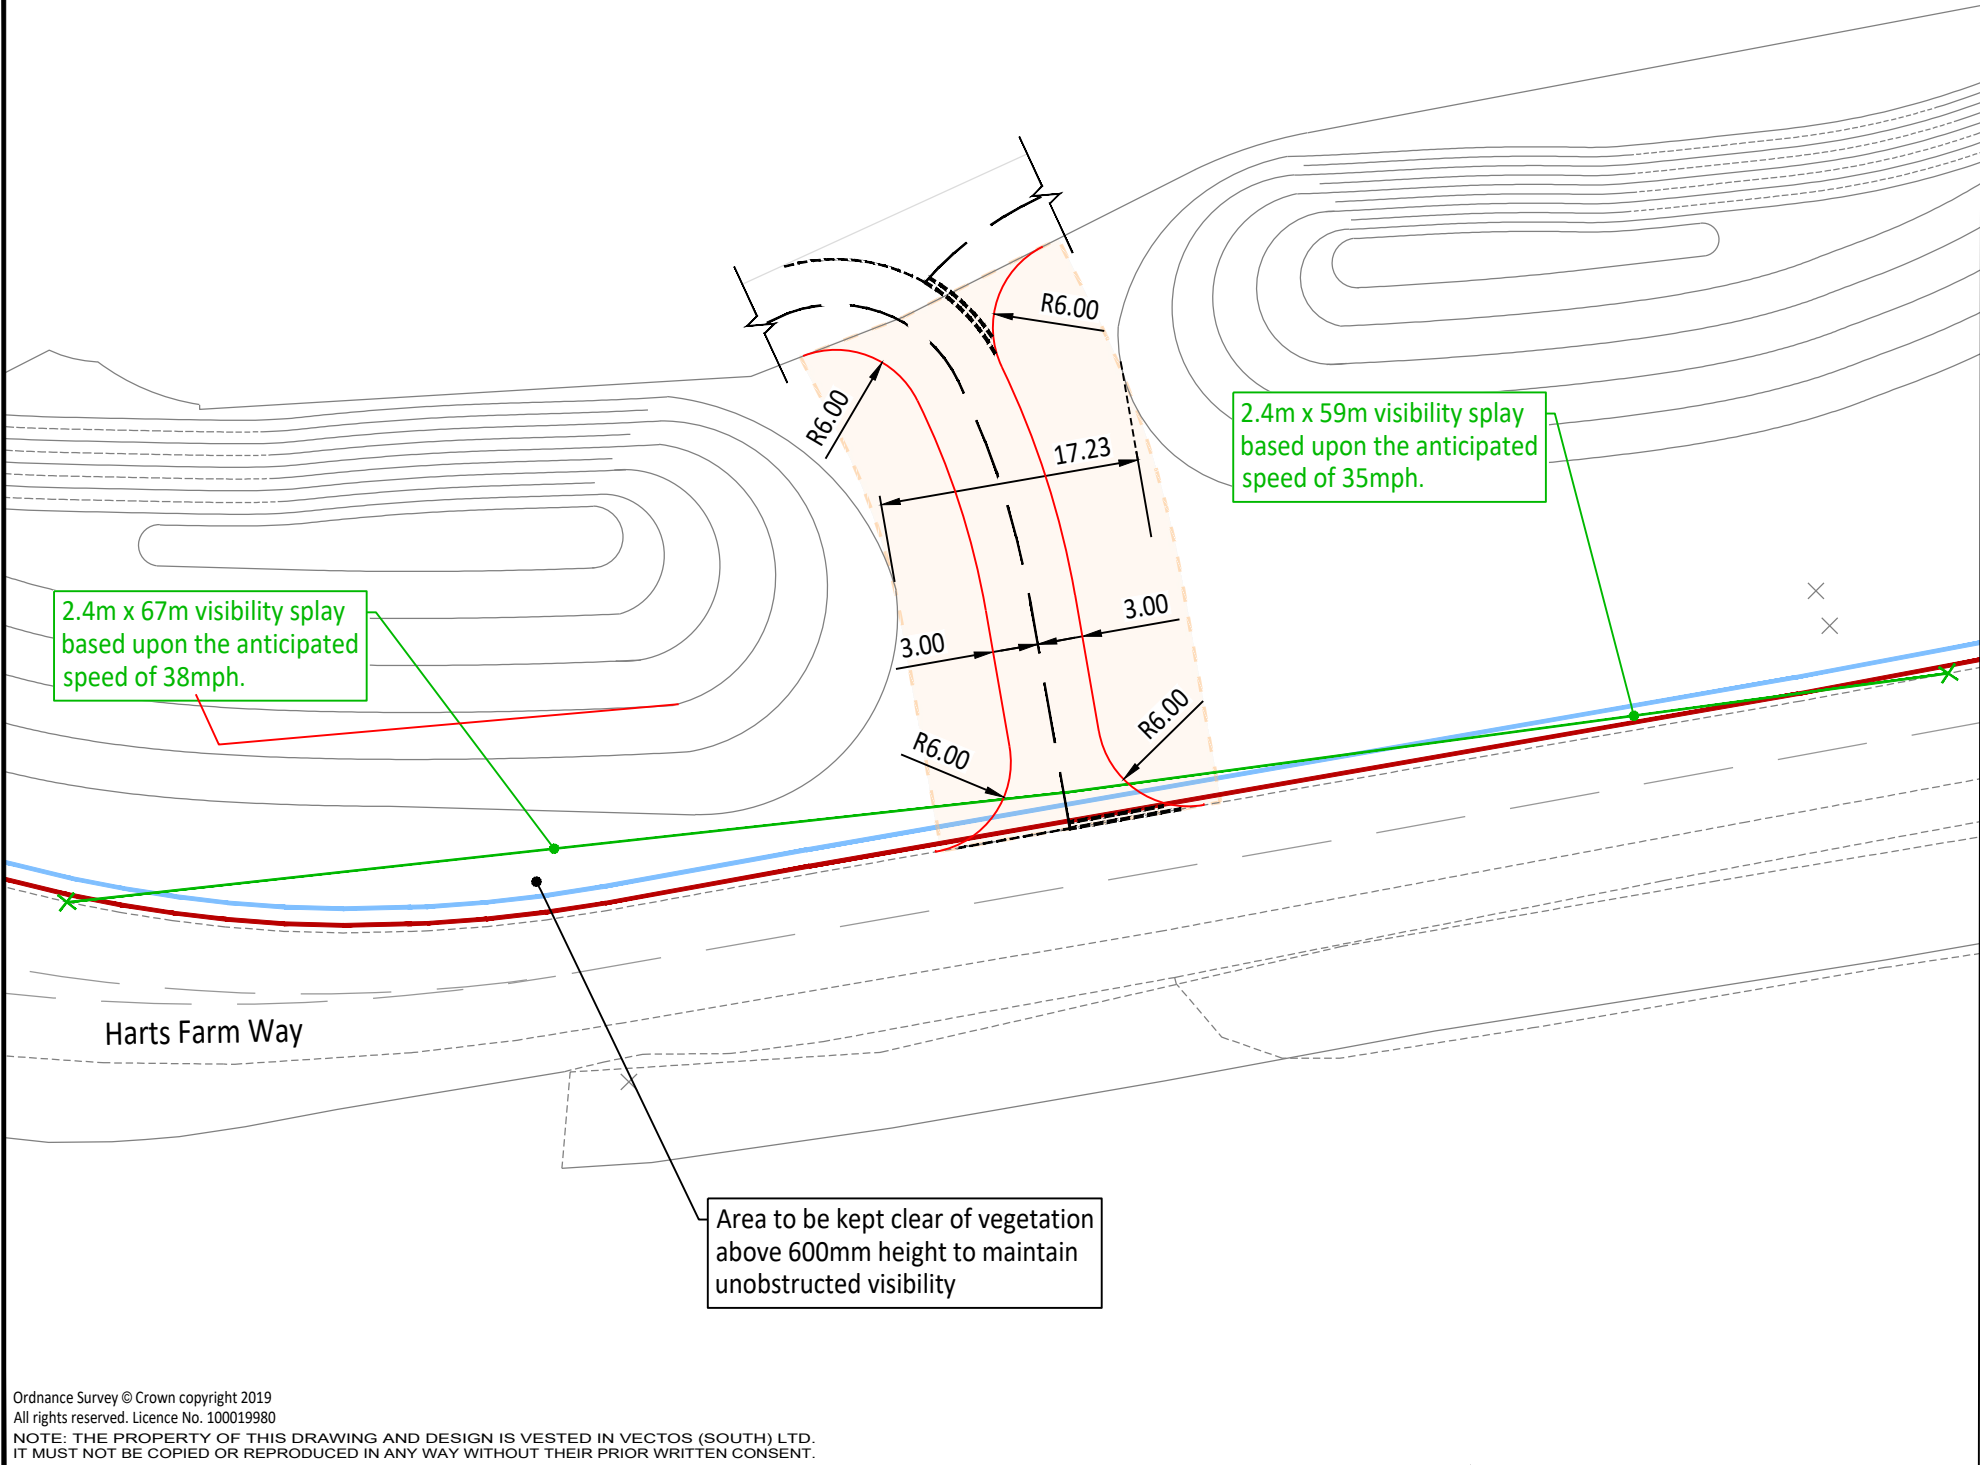


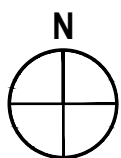

Ordnance Survey © Crown copyright 2019
All rights reserved. Licence No. 100019980
NOTE: THE PROPERTY OF THIS DRAWING AND DESIGN IS VESTED IN VECTOS (SOUTH) LTD.
IT MUST NOT BE COPIED OR REPRODUCED IN ANY WAY WITHOUT THEIR PRIOR WRITTEN CONSENT.

REV.	DETAILS	DRAWN	CHECKED	DATE
A	Visibility splays updated	JB	AW	25.01.2021
B	Kerb radii widened	JB	AW	29.06.2021
C	Tracking speed updated to 10mph	JB	AW	27.07.2021

Notes:

- This is not a construction drawing and is intended for illustrative purposes only.
- White lining is indicative only.
- Layout is based on MSA drawing: 31383-FE-24 Parameters Plan

Key

- Approximate location of existing drainage ditch
- Site boundary
- Secondary access zone

Harts Farm Way, Havant

Potential Secondary Access

DRAWN:	CHECKED:	DATE:	SCALES:
JB	AW	22.01.2021	1:500 at A3

Exton Estates

vectos.

Network Building, 97 Tottenham Court Road, London W1T 4TP
t: 020 7580 7373 e: enquiries@vectos.co.uk

DRAWING NUMBER:	REVISION:
205465/PD06	C