


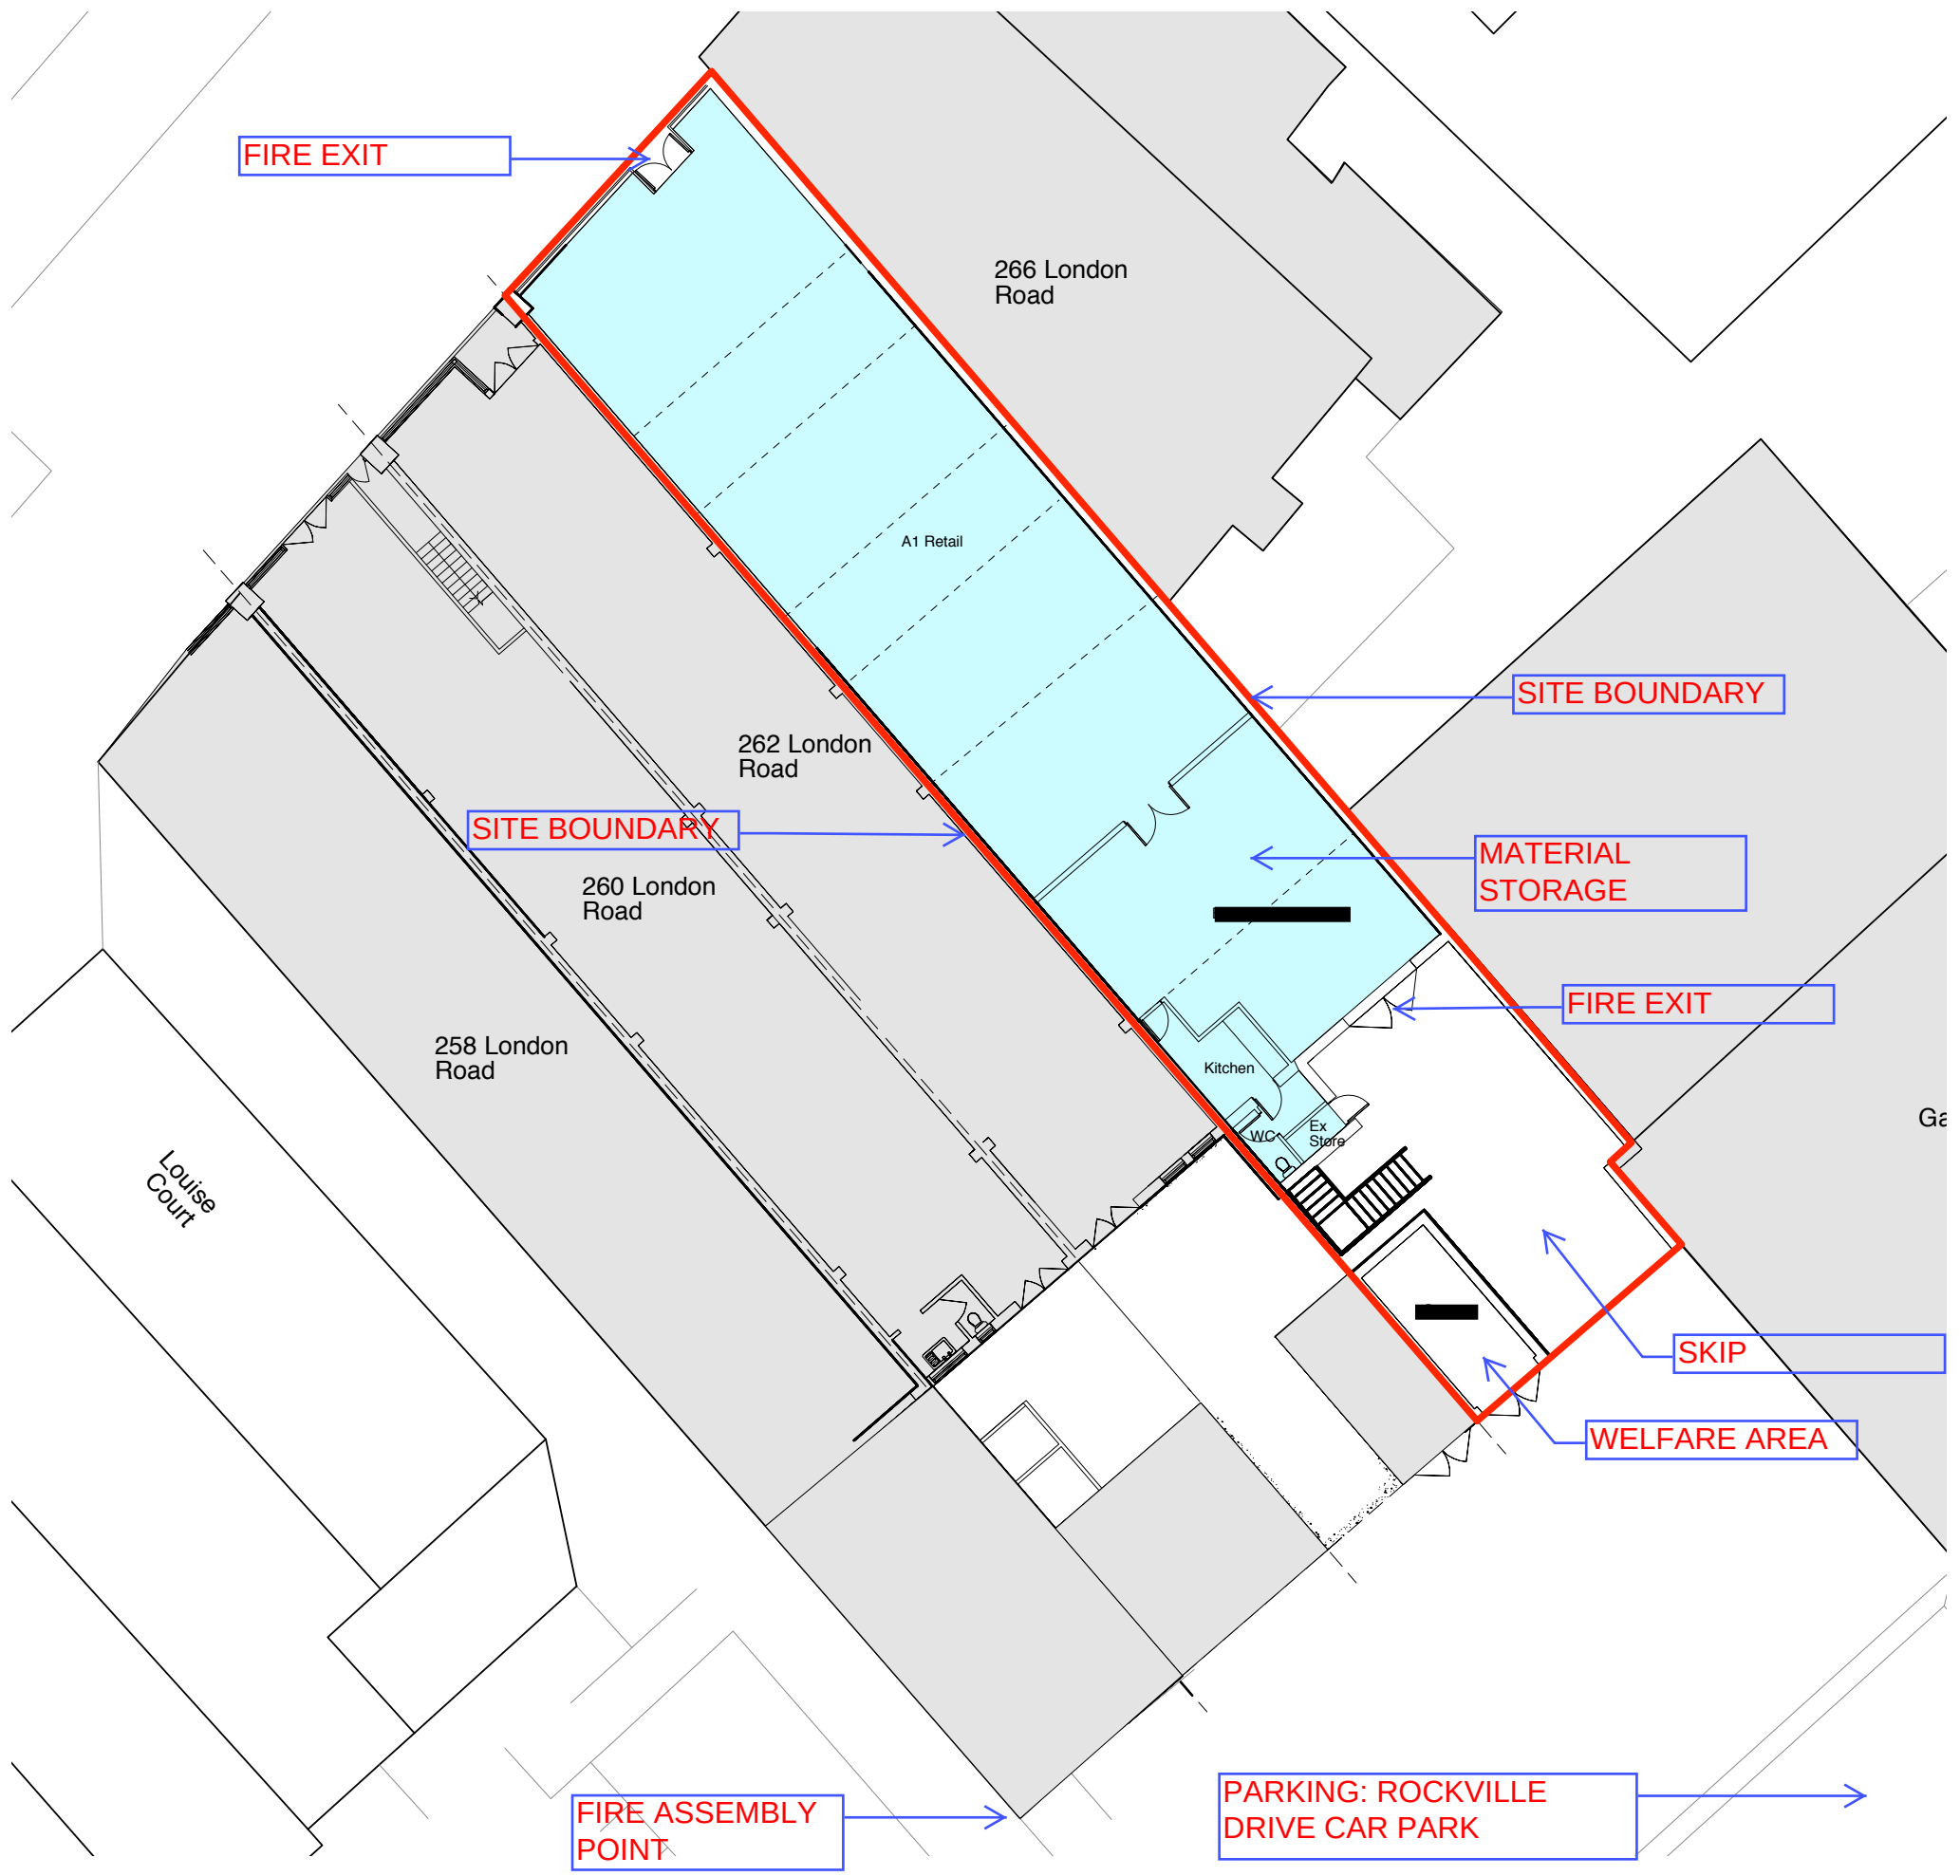

61 Cromwell Road
Southampton
Hampshire, SO15 2JE
Tel: 023 8022 2292

Project Title:		264 London Road Waterlooville PO9 7HG	
Drawing Title:		Existing Plans - Ground Floor	
Client	Sowden Estates		
Dwg No:	19/03/01	Scale	1:200 @ A3
Drawn	JF	Date	Jul 2019

All dimensions are in millimeters and are to be checked on site.
Contact Primmer Olds BAS with any queries and to report any discrepancies.

61 Cromwell Road
Southampton
Hampshire, SO15 2JE
Tel: 023 8022 2292

Project Title:		264 London Road Waterlooville PO9 7HG	
Drawing Title:		Existing Plans - Ground Floor	
Client	Sowden Estates		
Dwg No:	19/03/01	Scale	1:200 @ A3
Drawn	JF	Date	Jul 2019

All dimensions are in millimeters and are to be checked on site.
Contact Primmer Olds BAS with any queries and to report any discrepancies.