

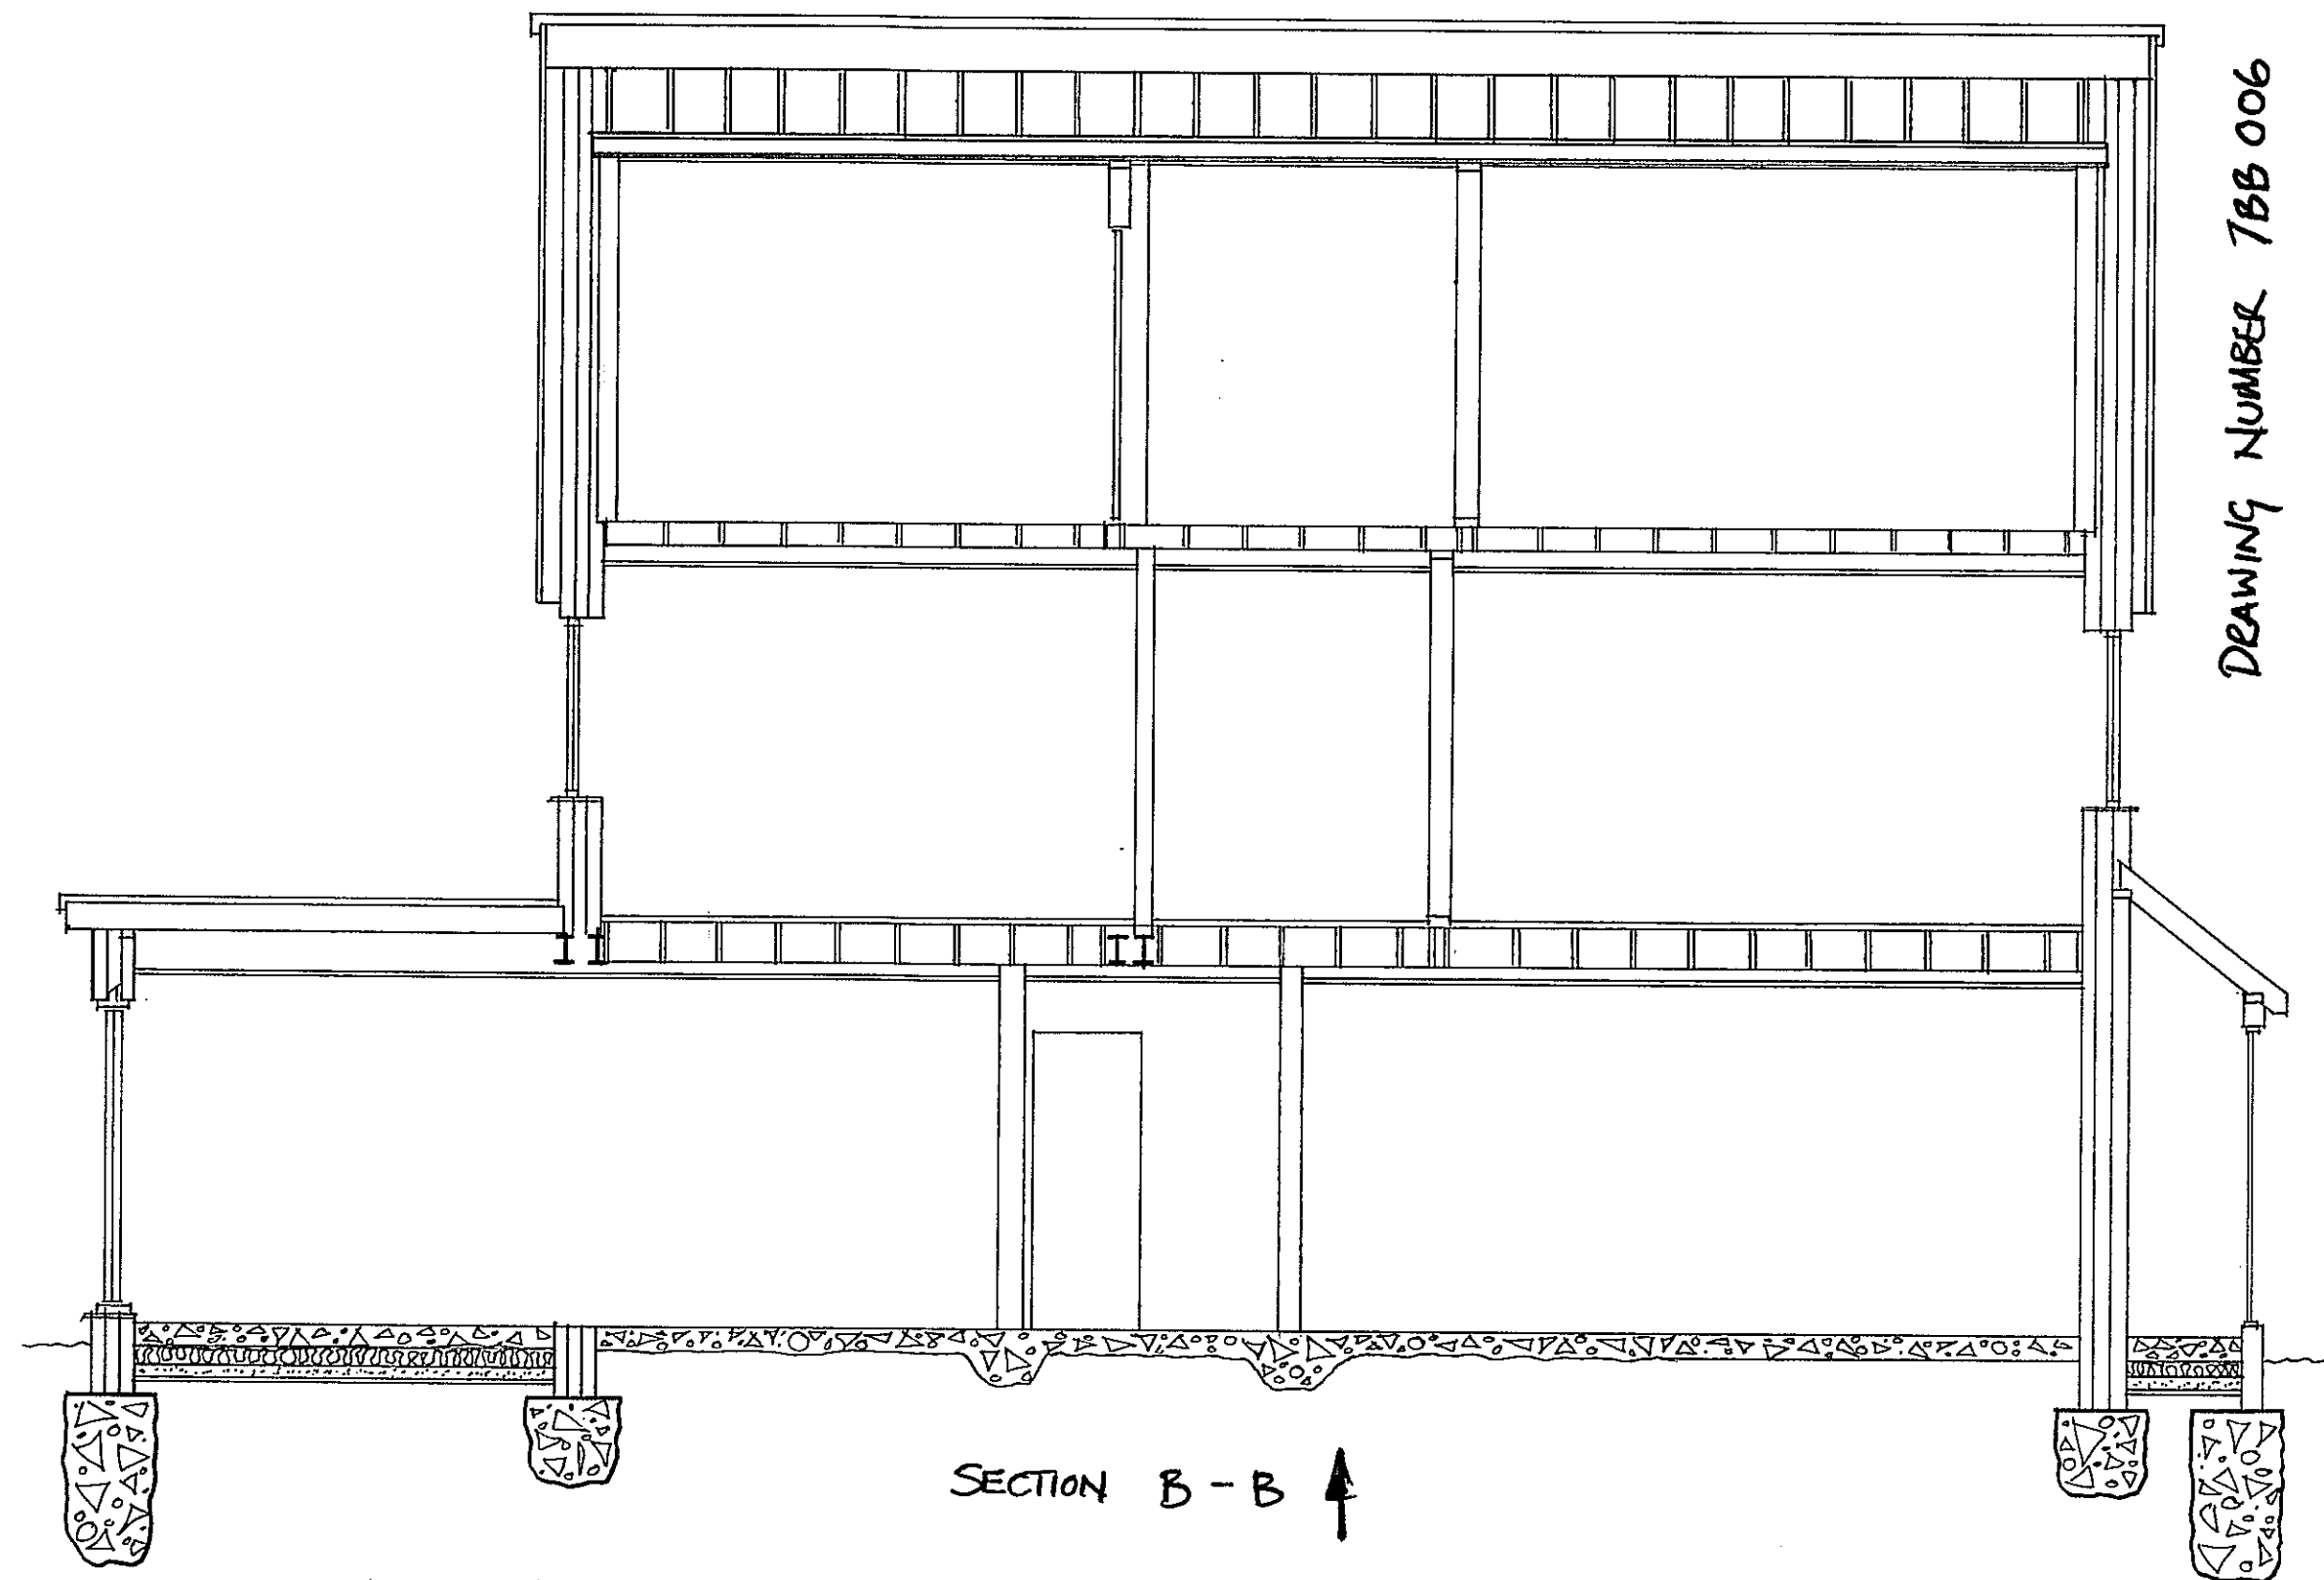


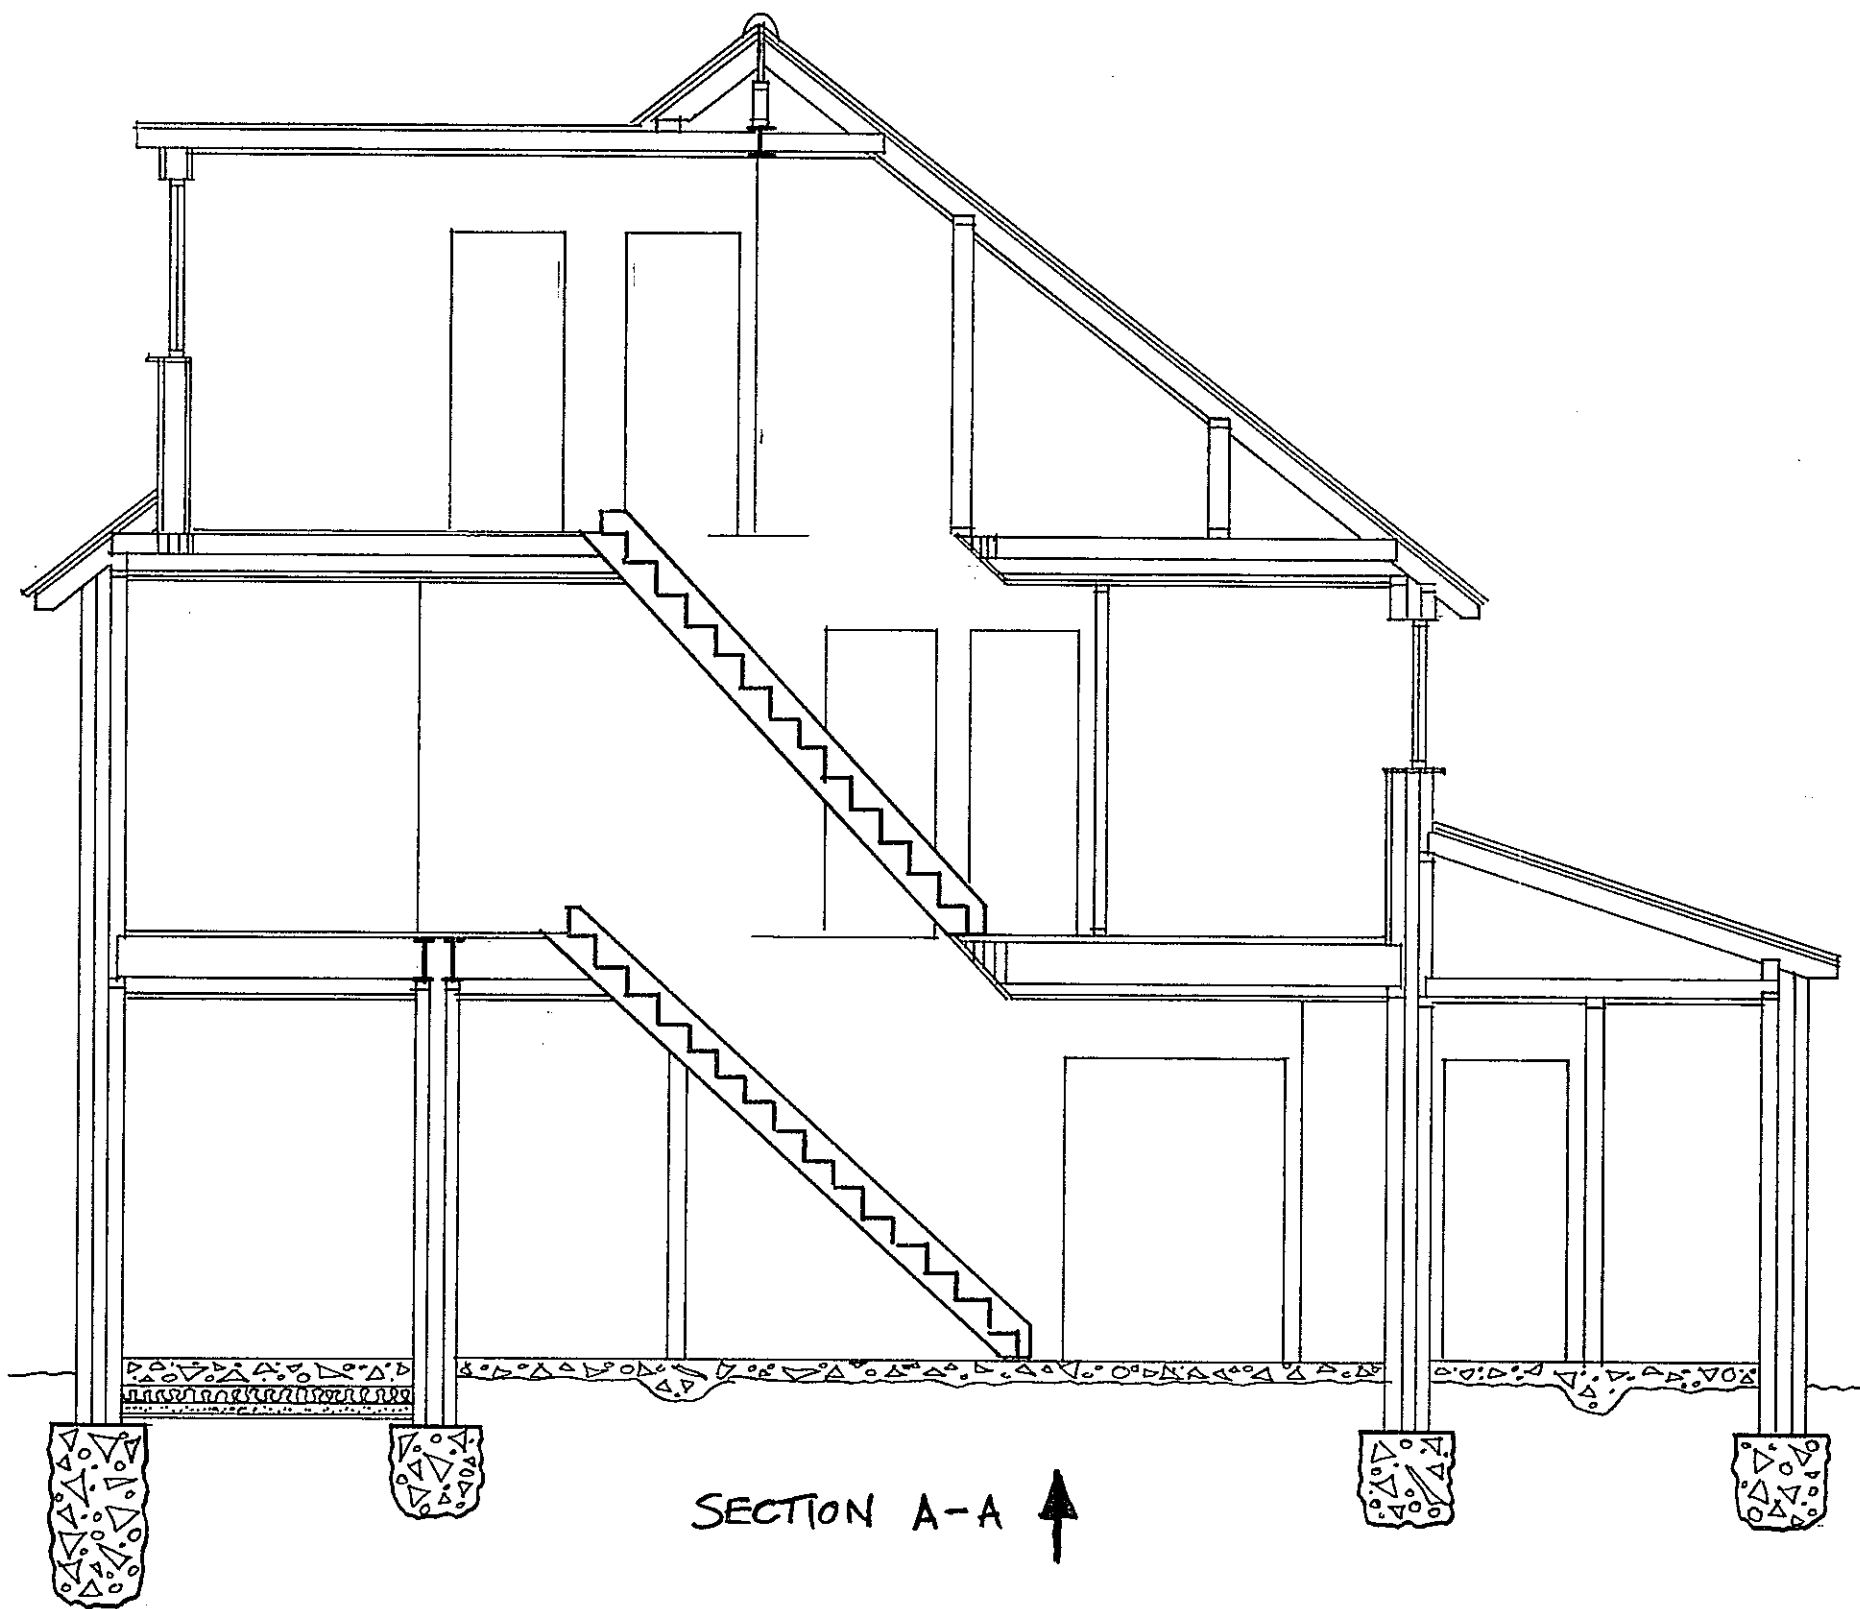


DRAWING NUMBER 7BB 006


SECTION DIAGRAM - DIRECTION OF VIEW AND POINT (PLAN)

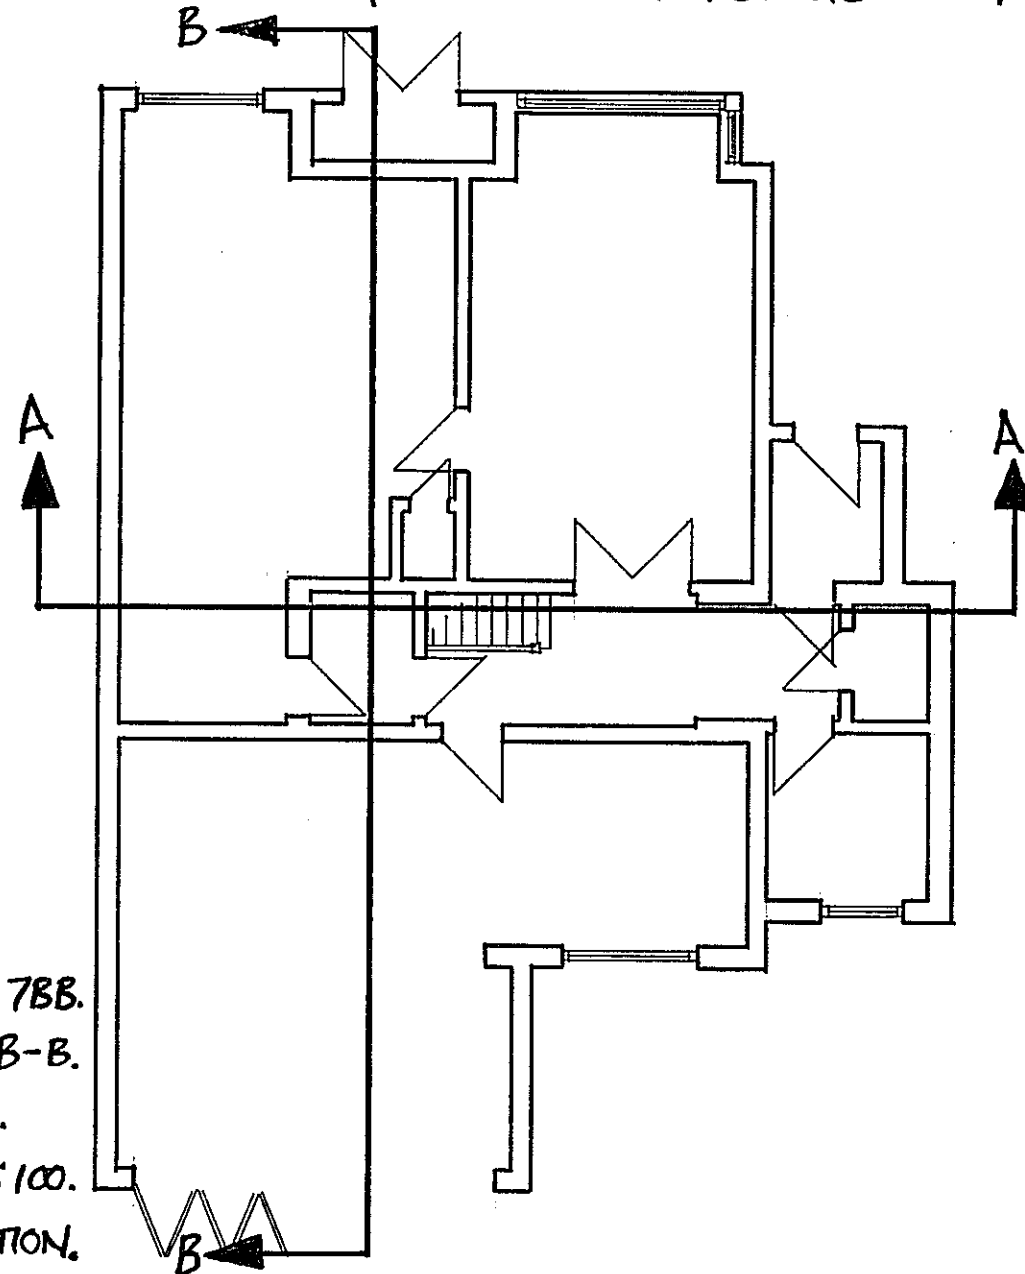

GROUND FLOOR

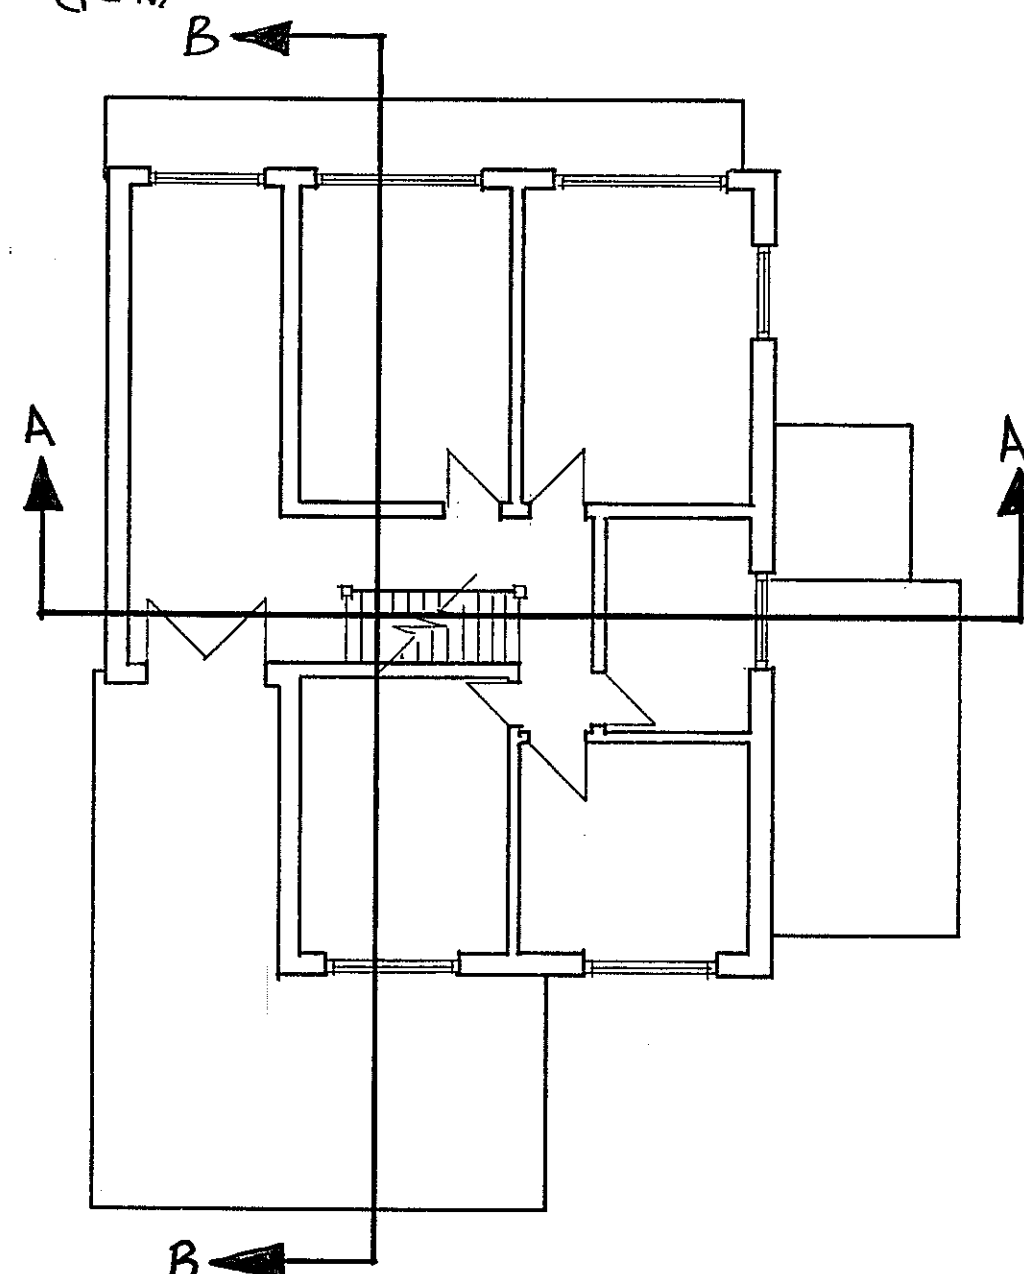

FIRST FLOOR

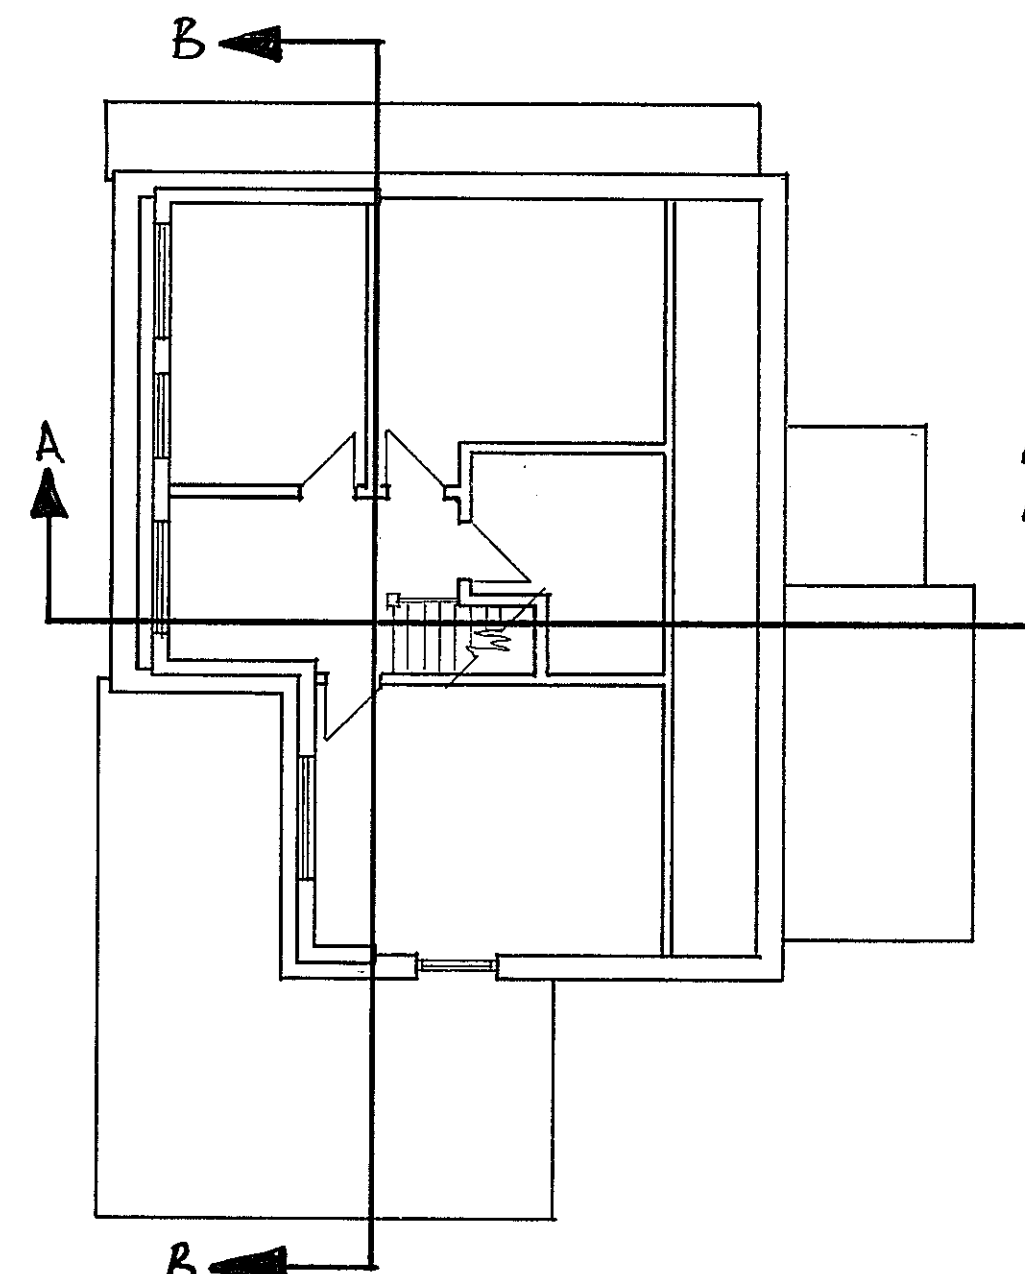

LOFT FLOOR

PROJECT - 2 STORY EXTENSION.
 CLIENT - GRAHAM AND ELLY MCINTYRE.
 SITE ADDRESS - 3 DURHAM GARDENS, WATERLOOVILLE, P07 7BB.
 DRAWING - SECTION DIAGRAM (PLAN) SECTIONS A-A AND B-B.
 DRAWING NUMBER 7BB 006. DATE - JANUARY 2022.
 SCALE - SECTIONS A-A AND B-B 1:50, SECTION PLAN 1:100.
 DRAWN BY - TRISTAN DONALDSON CARPENTRY AND CONSTRUCTION.