


SCALE 1:100
PROPOSED NEW LAYOUT
10TH JULY 2022



SCALE 1:100
EXISTING LAYOUT,
10th July 2022

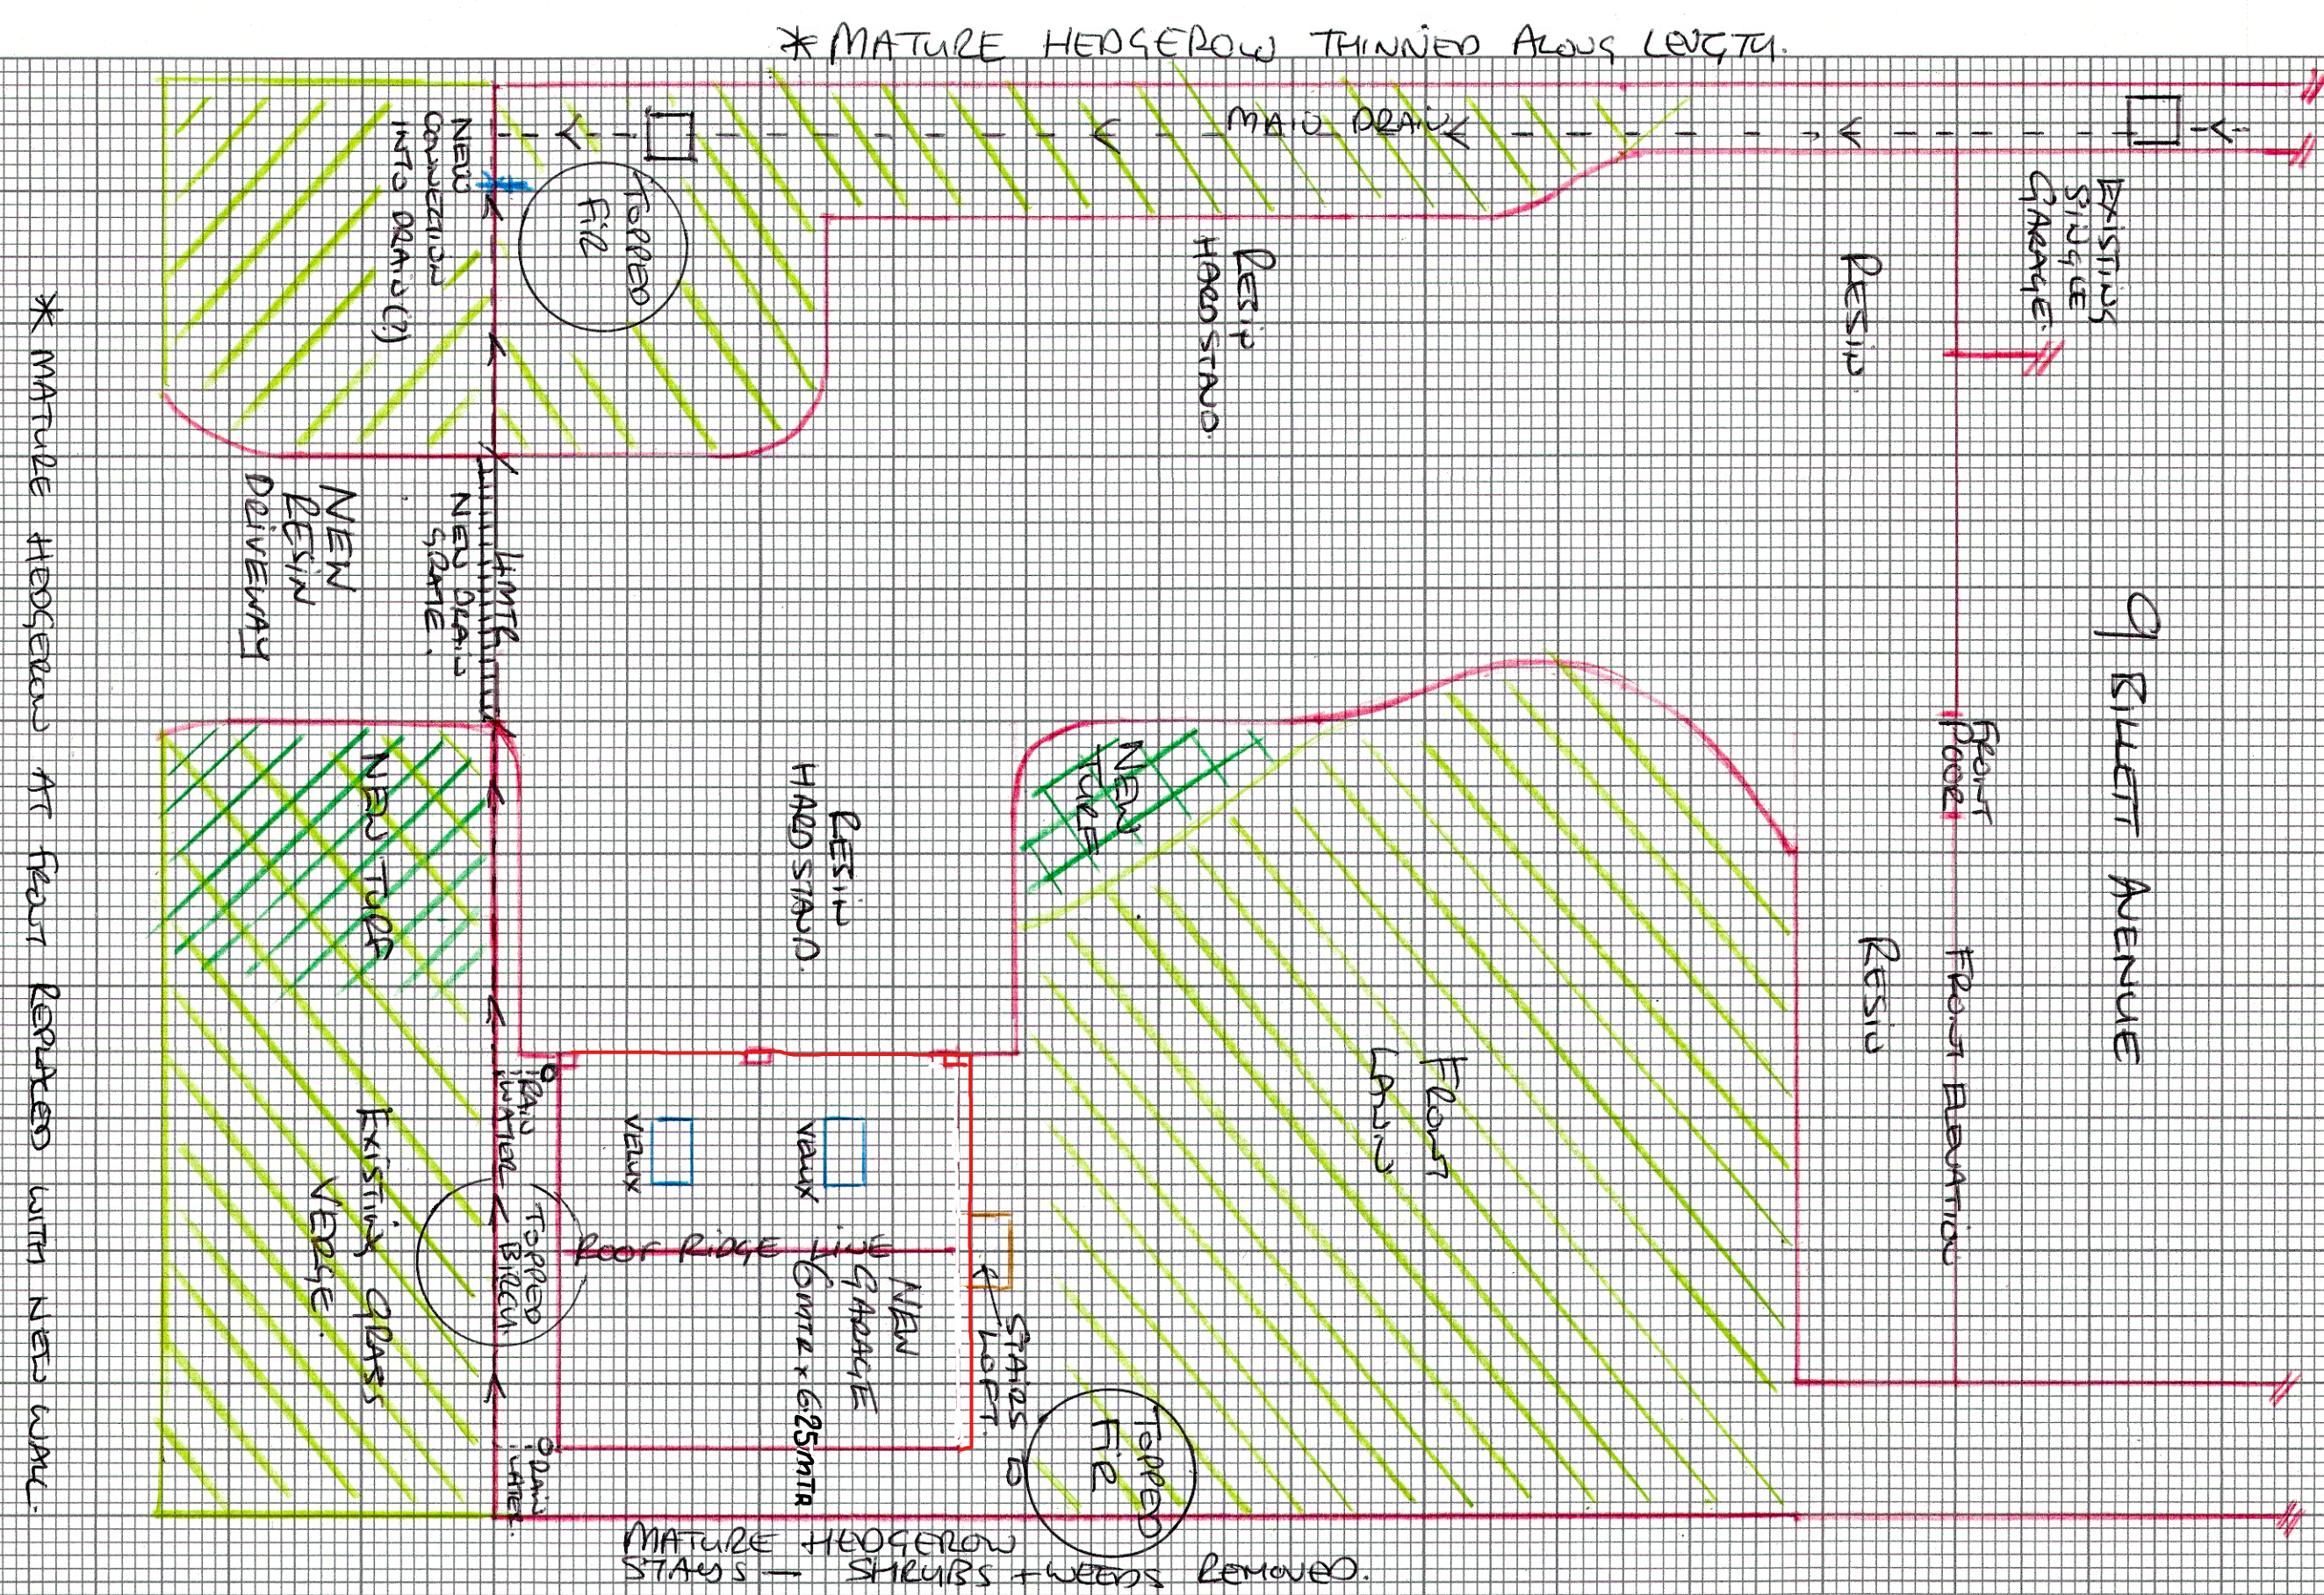