


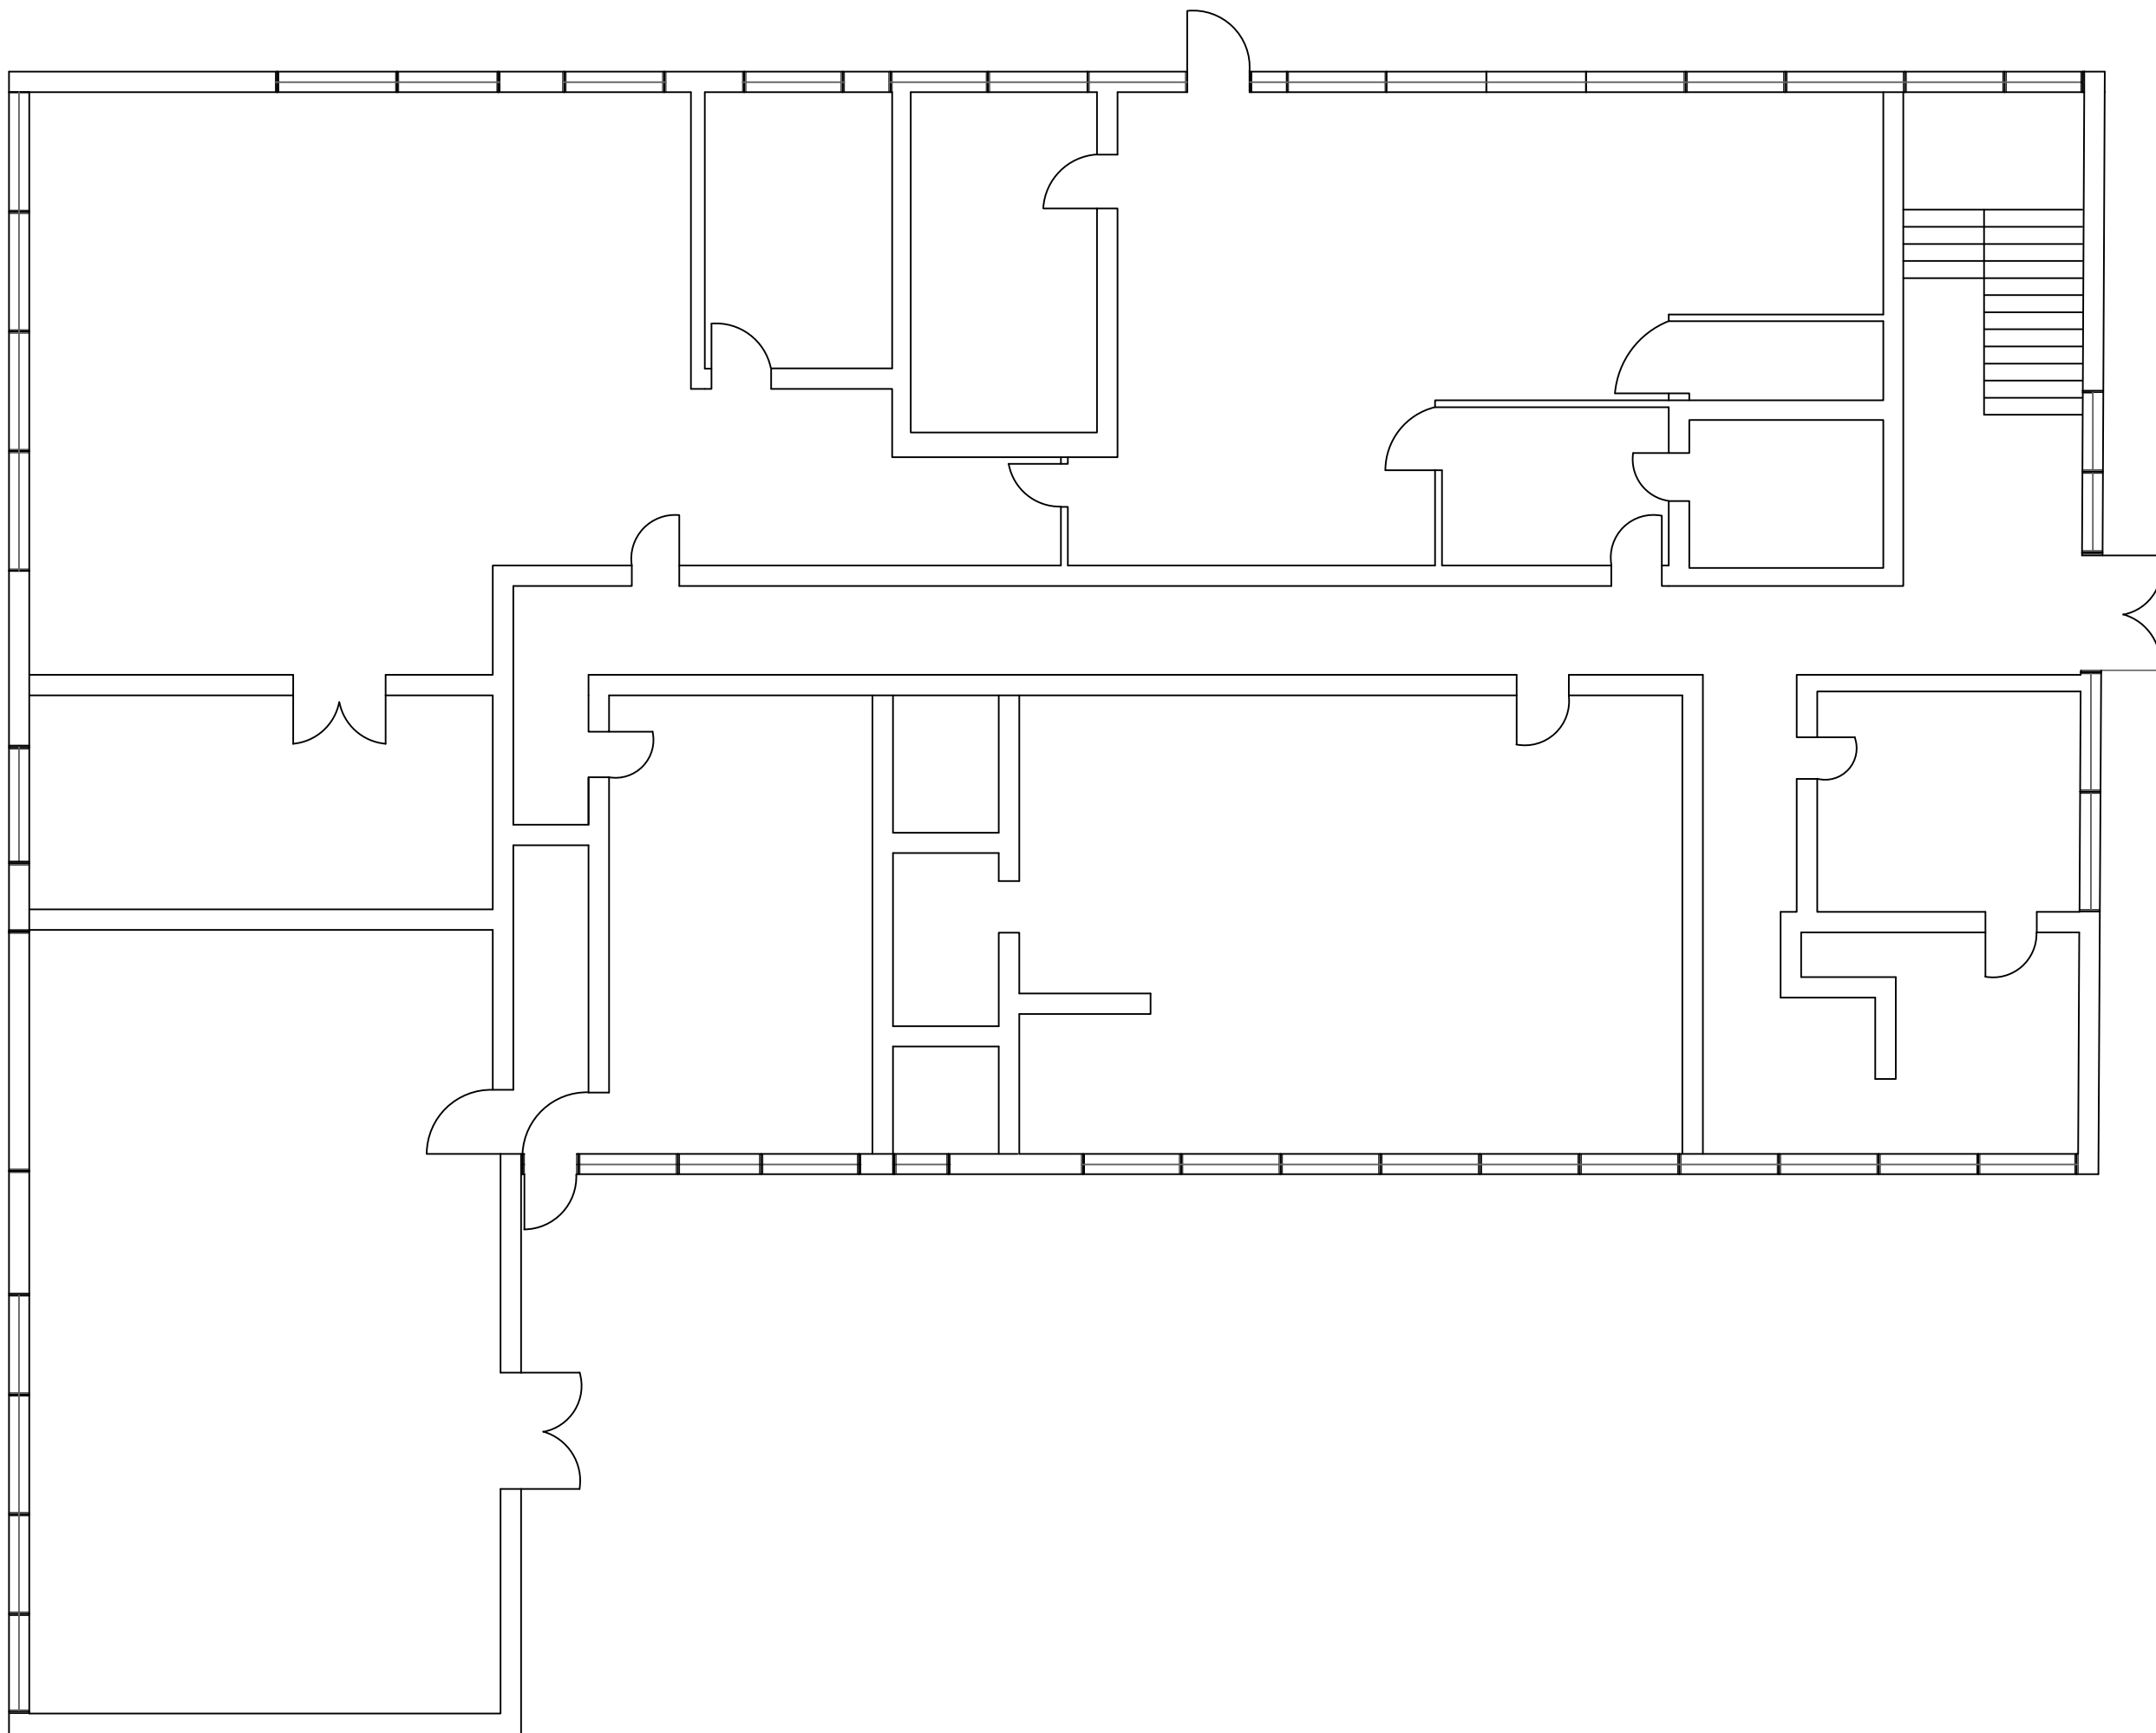

PROPOSED GROUND FLOOR (SCALE 1:100)

0 1m 2m

NOTES			
DO NOT SCALE FROM THIS DRAWING			
DRAWING STATUS AS INDICATED BELOW, IF IN ANY DOUBT REGARDING THE SUITABILITY OF THE DRAWING FOR THE USE STATED, OR ANY OTHER, PLEASE CONTACT CARRÉ CONSULTANCY LIMITED FOR CLARIFICATION.			
THE COPYRIGHT IN THIS DRAWING IS VESTED IN CARRÉ CONSULTANCY LIMITED AND NO LICENSE OR ASSIGNMENT OF ANY KIND HAS BEEN, OR IS, GRANTED TO ANY THIRD PARTY WHETHER BY PROVISION OF COPIES OR ORIGINALS OR OTHERWISE, UNLESS AGREED IN WRITING.			
THIS DRAWING IS TO BE READ IN CONJUNCTION WITH ANY OTHER DRAWINGS REFERENCED WITHIN; AND ALL SUPPLEMENTARY NOTATION PROVIDED.			
SEEK CLARIFICATION FROM THE DRAWING AUTHOR OVER ANY DISCREPANCIES BETWEEN DRAWINGS AND/OR NOTATION PROVIDED.			
DRAWING NOTES:			
WHERE SHOWN; TREE LOCATIONS ARE INDICATIVE ONLY WITH MULTIPLE LOWER QUALITY SPECIMENS ILLUSTRATED AS GROUPS			
-	-	-	-
Date: -	Drawn: -	Chk: -	-
-	-	-	-
Date: -	Drawn: -	Chk: -	-
-	-	-	-
Date: -	Drawn: -	Chk: -	-
REVISIONS			

Carré.

CLIENT			
The Kennal Acadamies Trust (TKAT)			
PROJECT			
Fenestration Replacement			
SITE			
Havant Academy Wokefords Way Havant PO9 5JD			
PROJECT NUMBER			
(OR/TKAT/21/04)			
DRAWING NUMBER			
(006)			
DATE	DWN BY	CKD BY	REVISION
24/06/2022	OR	PD	-
STATUS		SCALE	
DRAWING STATUS		As indicated @ A1	A1
DRAWING TITLE			
EXISTING GF PLAN			