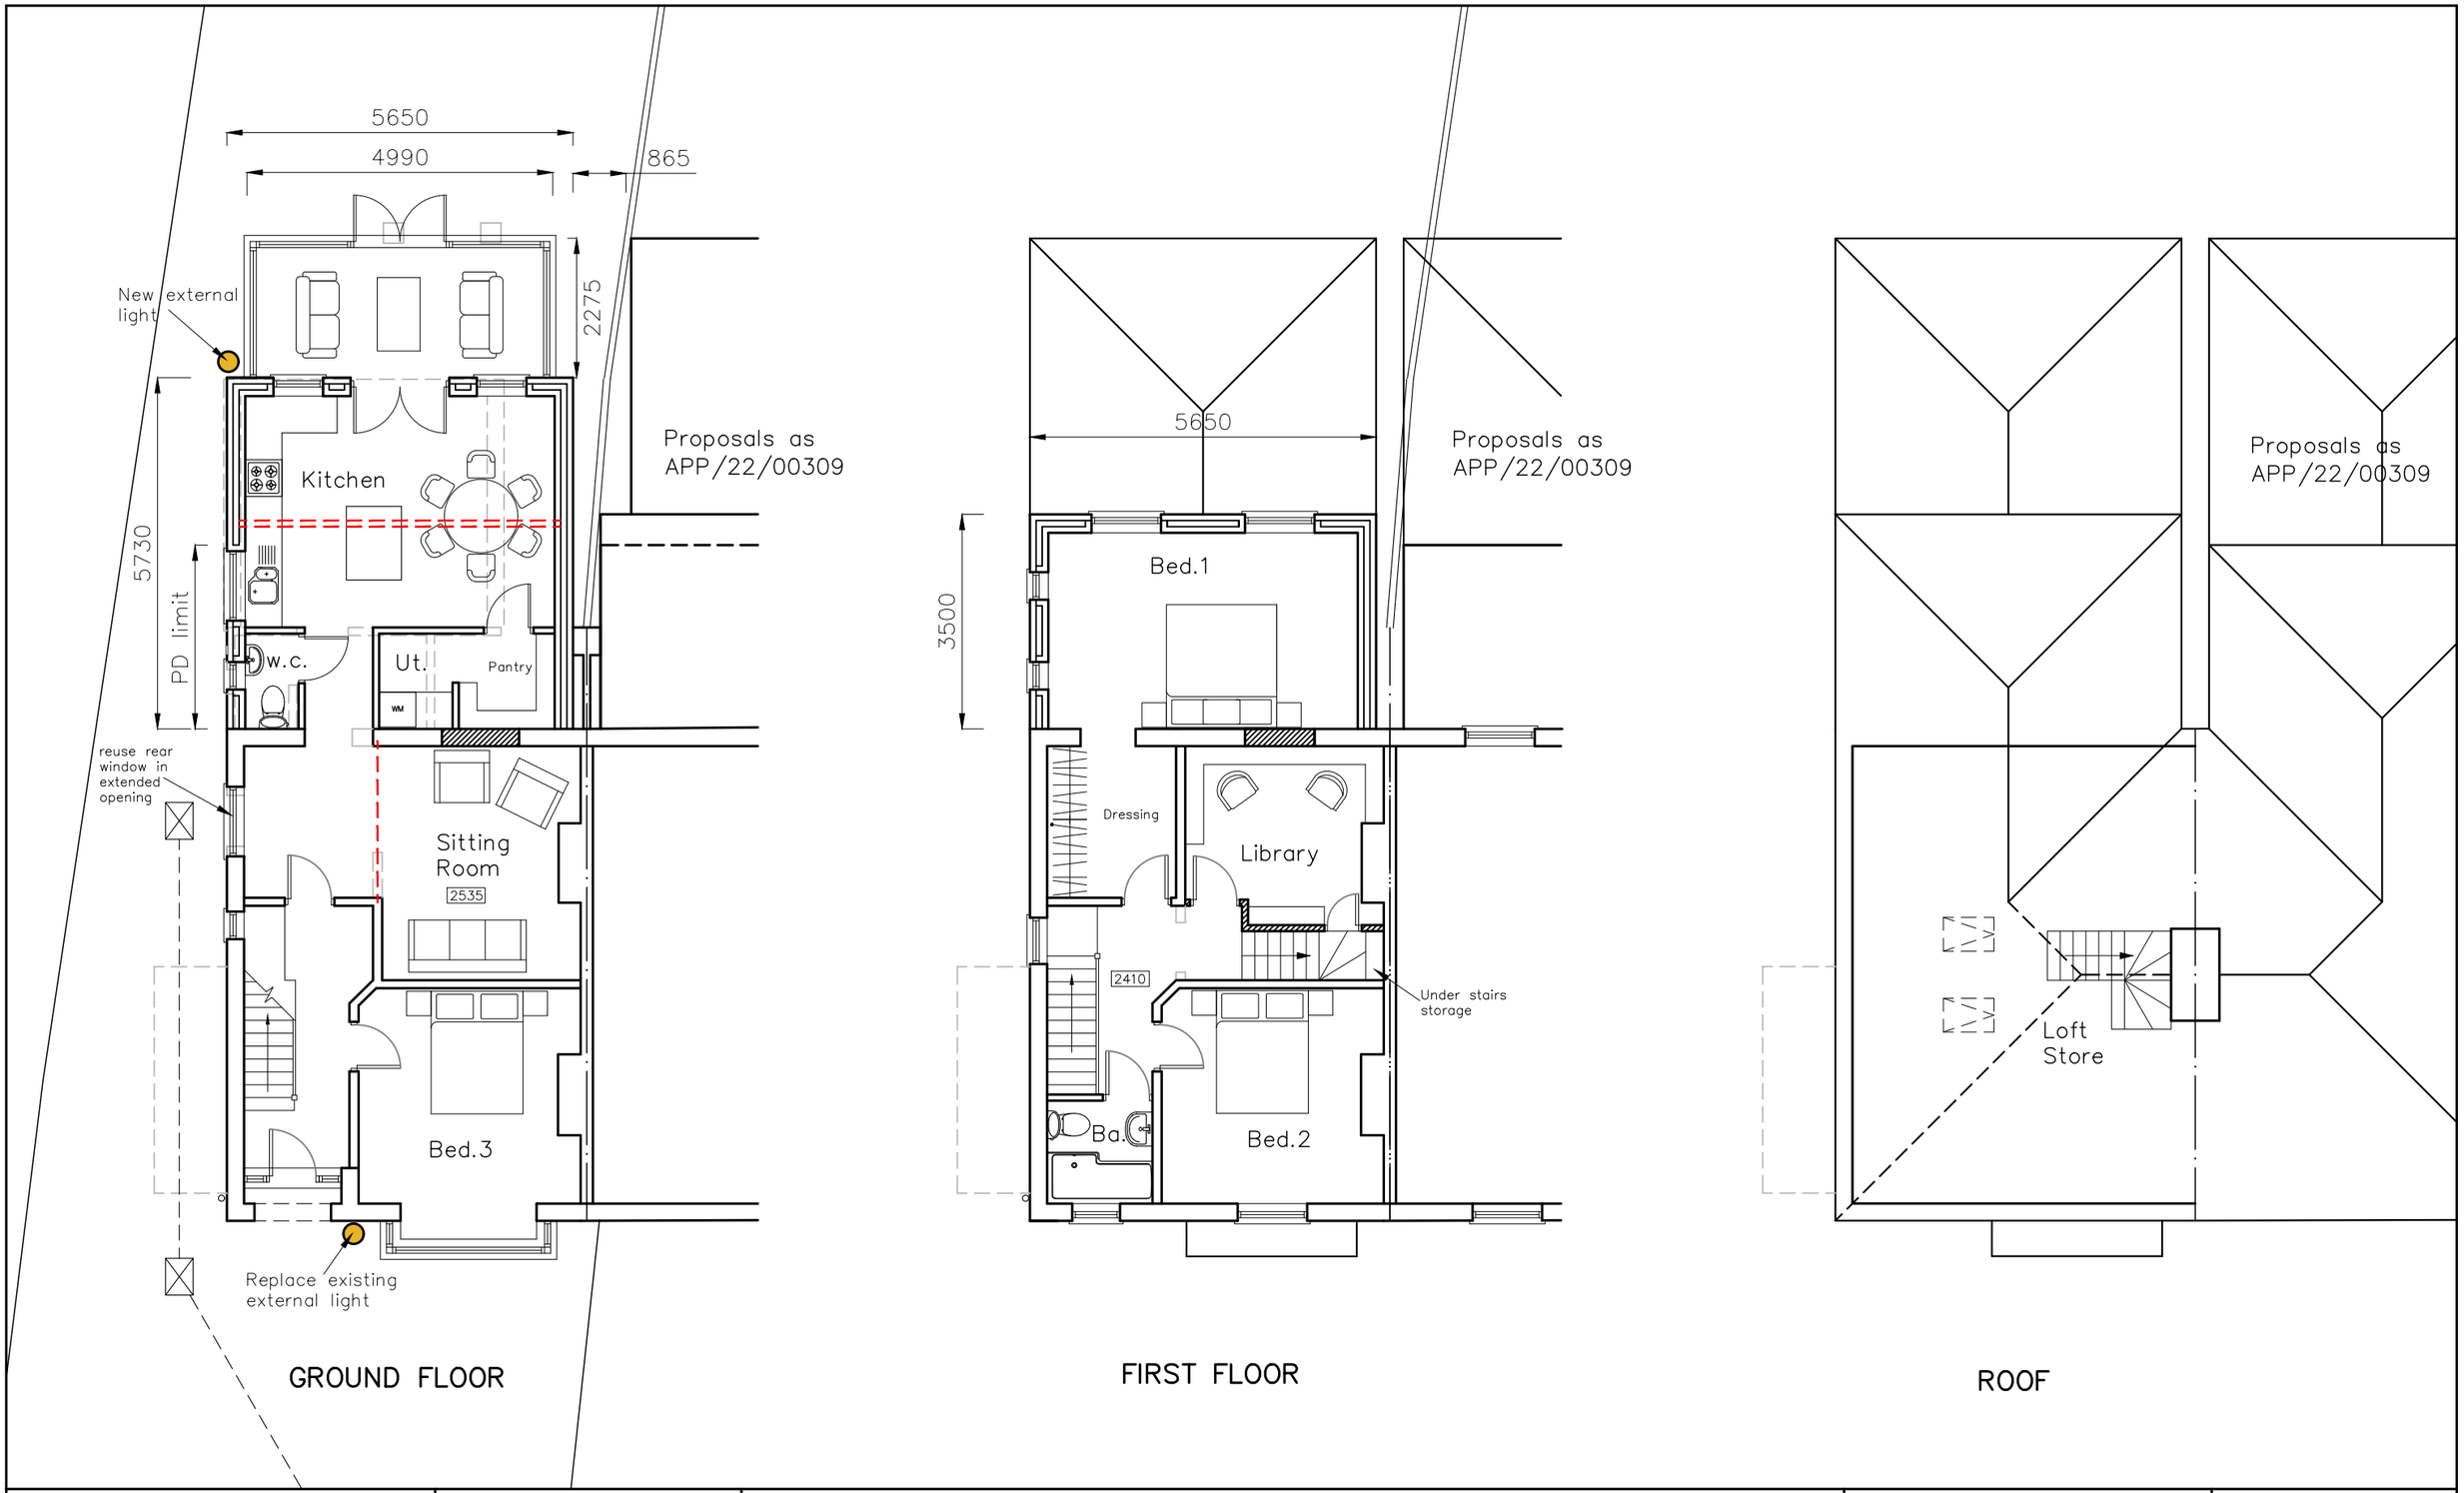

CAAD

Critchley Architecture And Design Ltd.

Contact: 02392 474 919 | info@caad.online

The Old Brewery,15E South Street, Havant, PO9 1BU

PROPOSED FLOOR PLANS

Revisions
a)
b)
c)
d)

23 New Brighton Road,
Emsworth,
PO10 7PR

Scale A1=1:50, A3=1:100
Drawn JHL
Date 15/06/2022

22015–413 0

10m 20m 30m 40m