
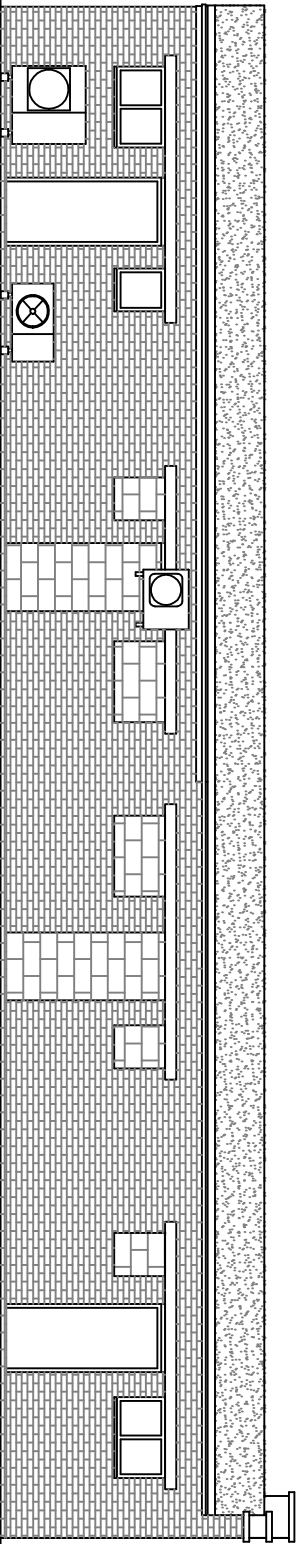


Existing Side Elevation

Existing Front Elevation

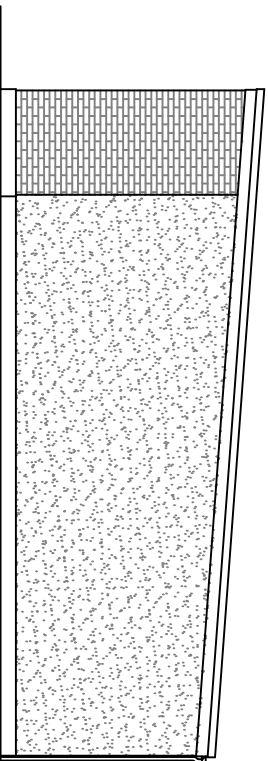

Existing Side Elevation

Existing Rear Elevation

Copyright is reserved by GBS Designs and is issued on the condition that it is not copied or disclosed by or to any unauthorised persons without prior consent in writing from GBS Designs.			
All dimensions to be checked on site			
All structural elements to be specified by a suitably qualified structural engineer.			
REV	DESCRIPTION	DRAWN	DATE
-	Initial design	GBS	19.11.18