

SITE BLOCK PLAN


1 : 500

0m 5m 10m 15m 20m 25m

VISUAL SCALE 1:500 @ A3

0m 12.5m 25m 37.5m 50m 62.5m

VISUAL SCALE 1:1250 @ A3

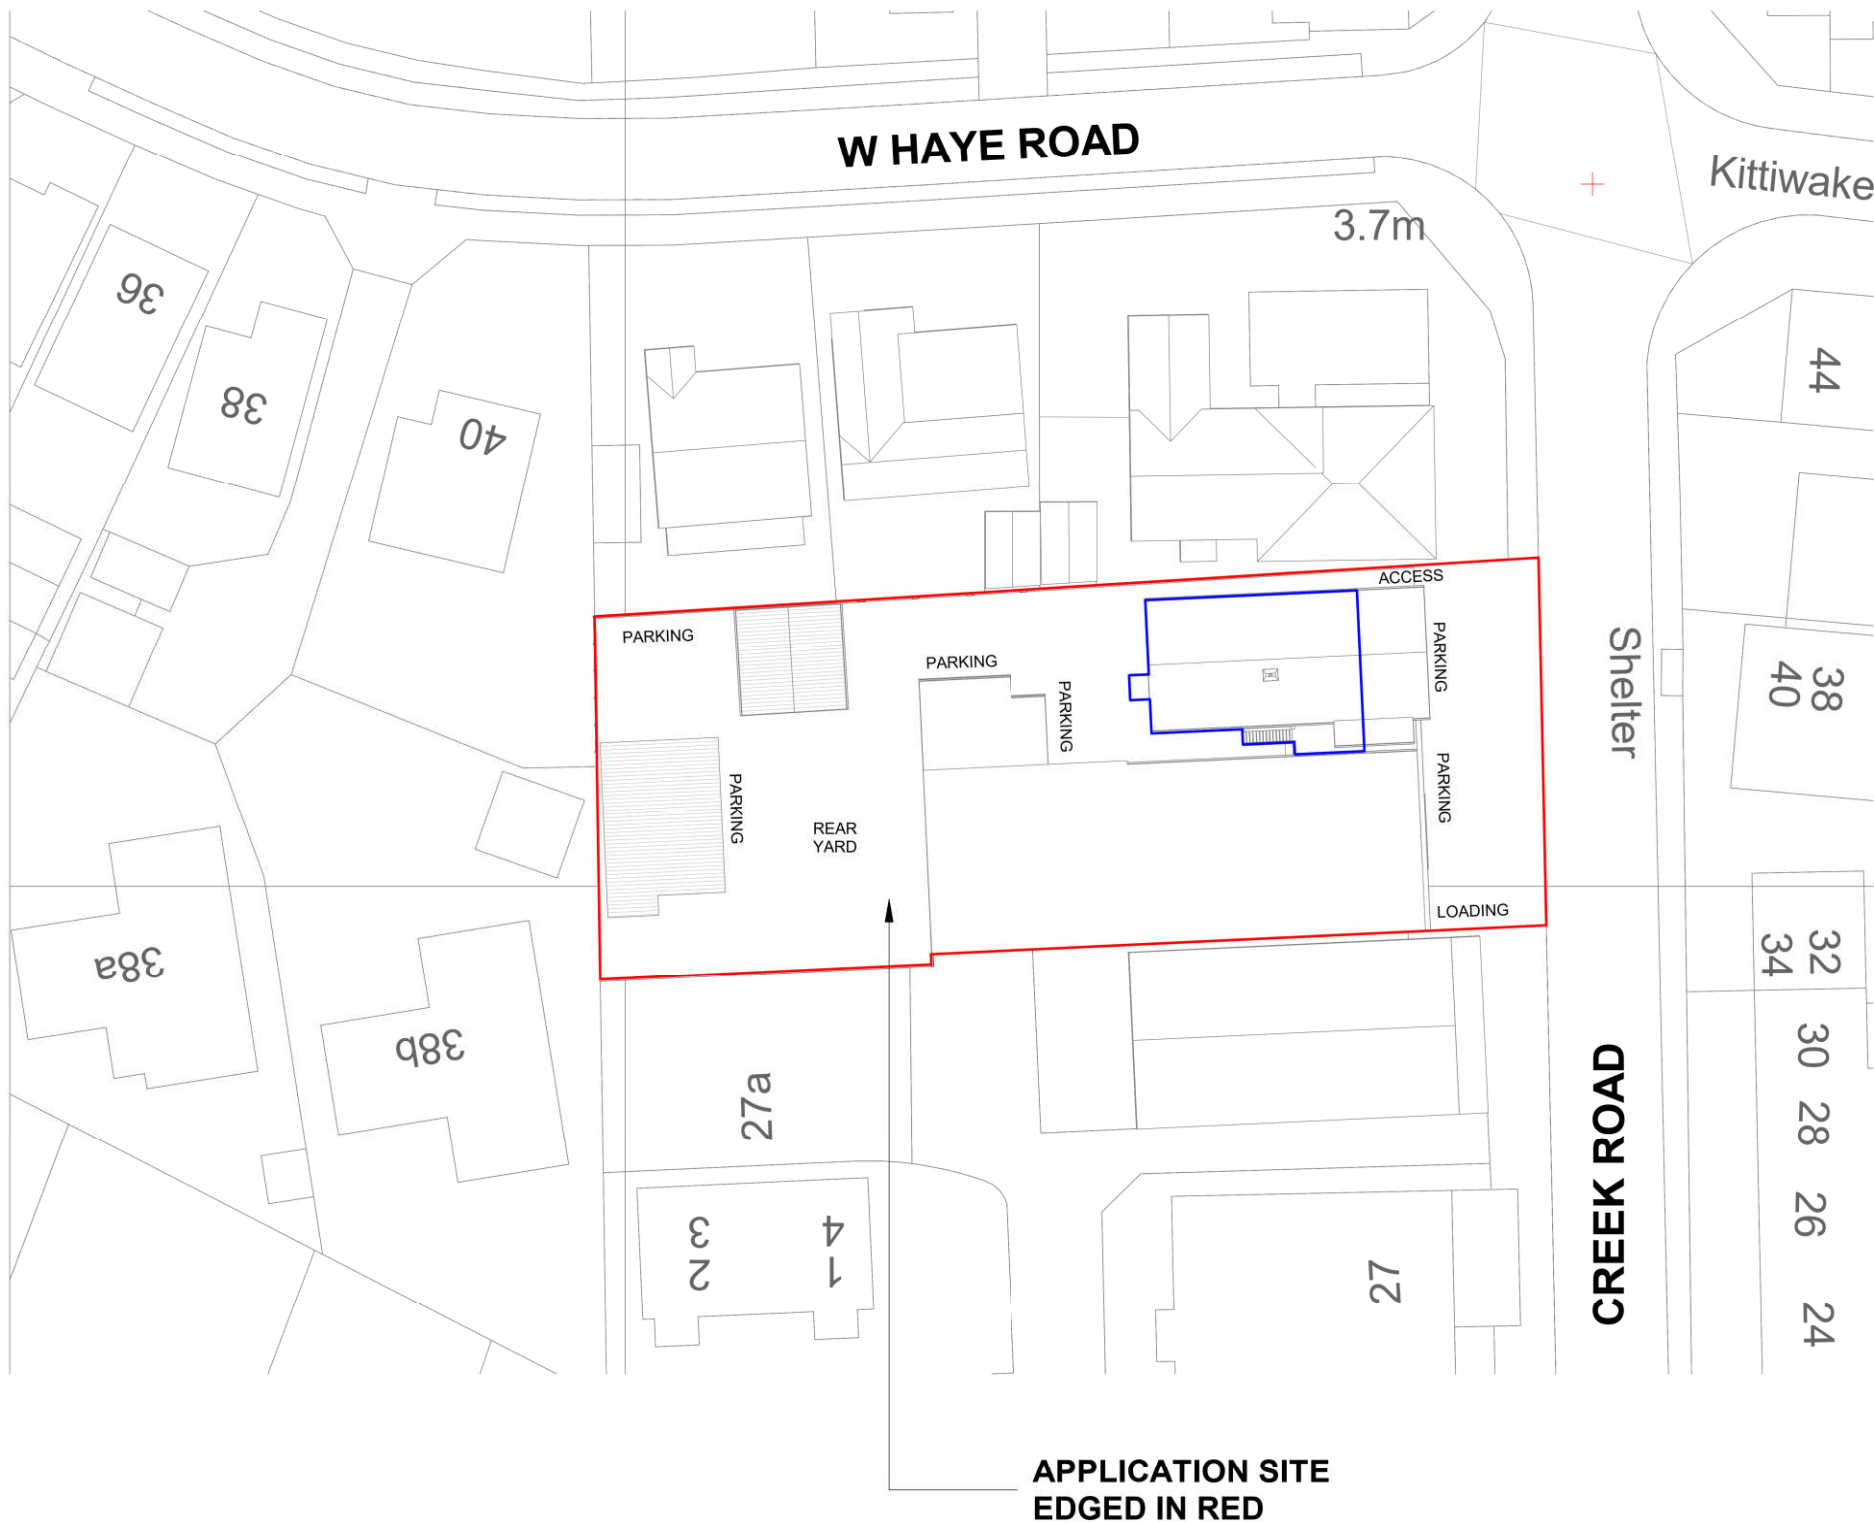

LOCATION PLAN

1 : 1250



Property Address:
33 Creek Road, Hayling Island PO11 9QZ

OS Grid Ref: SZ 73953 98300
Latitude: 50° 46' 46" N
Longitude: 0° 57' 8" W

Local Authority: Havant Borough Council



Produced 22 September 2021 from the Ordnance Survey National Geographic Database and incorporating surveyed revision available at this date. Reproduction in whole or part is prohibited without the prior permission of the Ordnance Survey. © Crown Copyright 2021.

The representation of a road, track or path is no evidence of a right of way. The representation of features as line is no evidence of a property boundary.



The Planning Service
Studio, Old Flints 134 North Lane
Clanfield, Waterlooville
Hampshire PO8 0RL

T: 023 92 597364
F: 0845 519 1103
E: info@theplanningservice.co.uk

Scale is correct when printed to the stated ISO size. Figured dimensions are to be used in preference to scaled sizes and all dimensions must be checked on site by the contractor before ordering materials and or commencing work. All dimensions in mm (millimetres) unless otherwise stated. The contractor is to ensure the works are inspected and completed to the satisfaction of the local authority. Compliance with building regulations or a party wall award / agreement is not to be assumed.

No deviation from this drawing will be permitted without the prior written consent of the designer. Under the provisions of the copyright act 1988, the copyright of this drawing and the work contained therein remains the property of the designer (the planning service), and may not be reproduced in any form whatsoever without prior written consent.

Under the construction (design and management) regulations 2015 (CDM2015) all design work for both domestic and commercial development(s) are to conform to those regulations. E&EO.

Steven Bakovljev

33 Creek Road, Hayling Island
PO11 9QZ

EXISTING LOCATION & BLOCK PLANS

Project number	0287.1	E001
Date	22/09/2021	
Drawn by	JJ	
Status	Planning	
Scale 100% @ A3		As indicated