


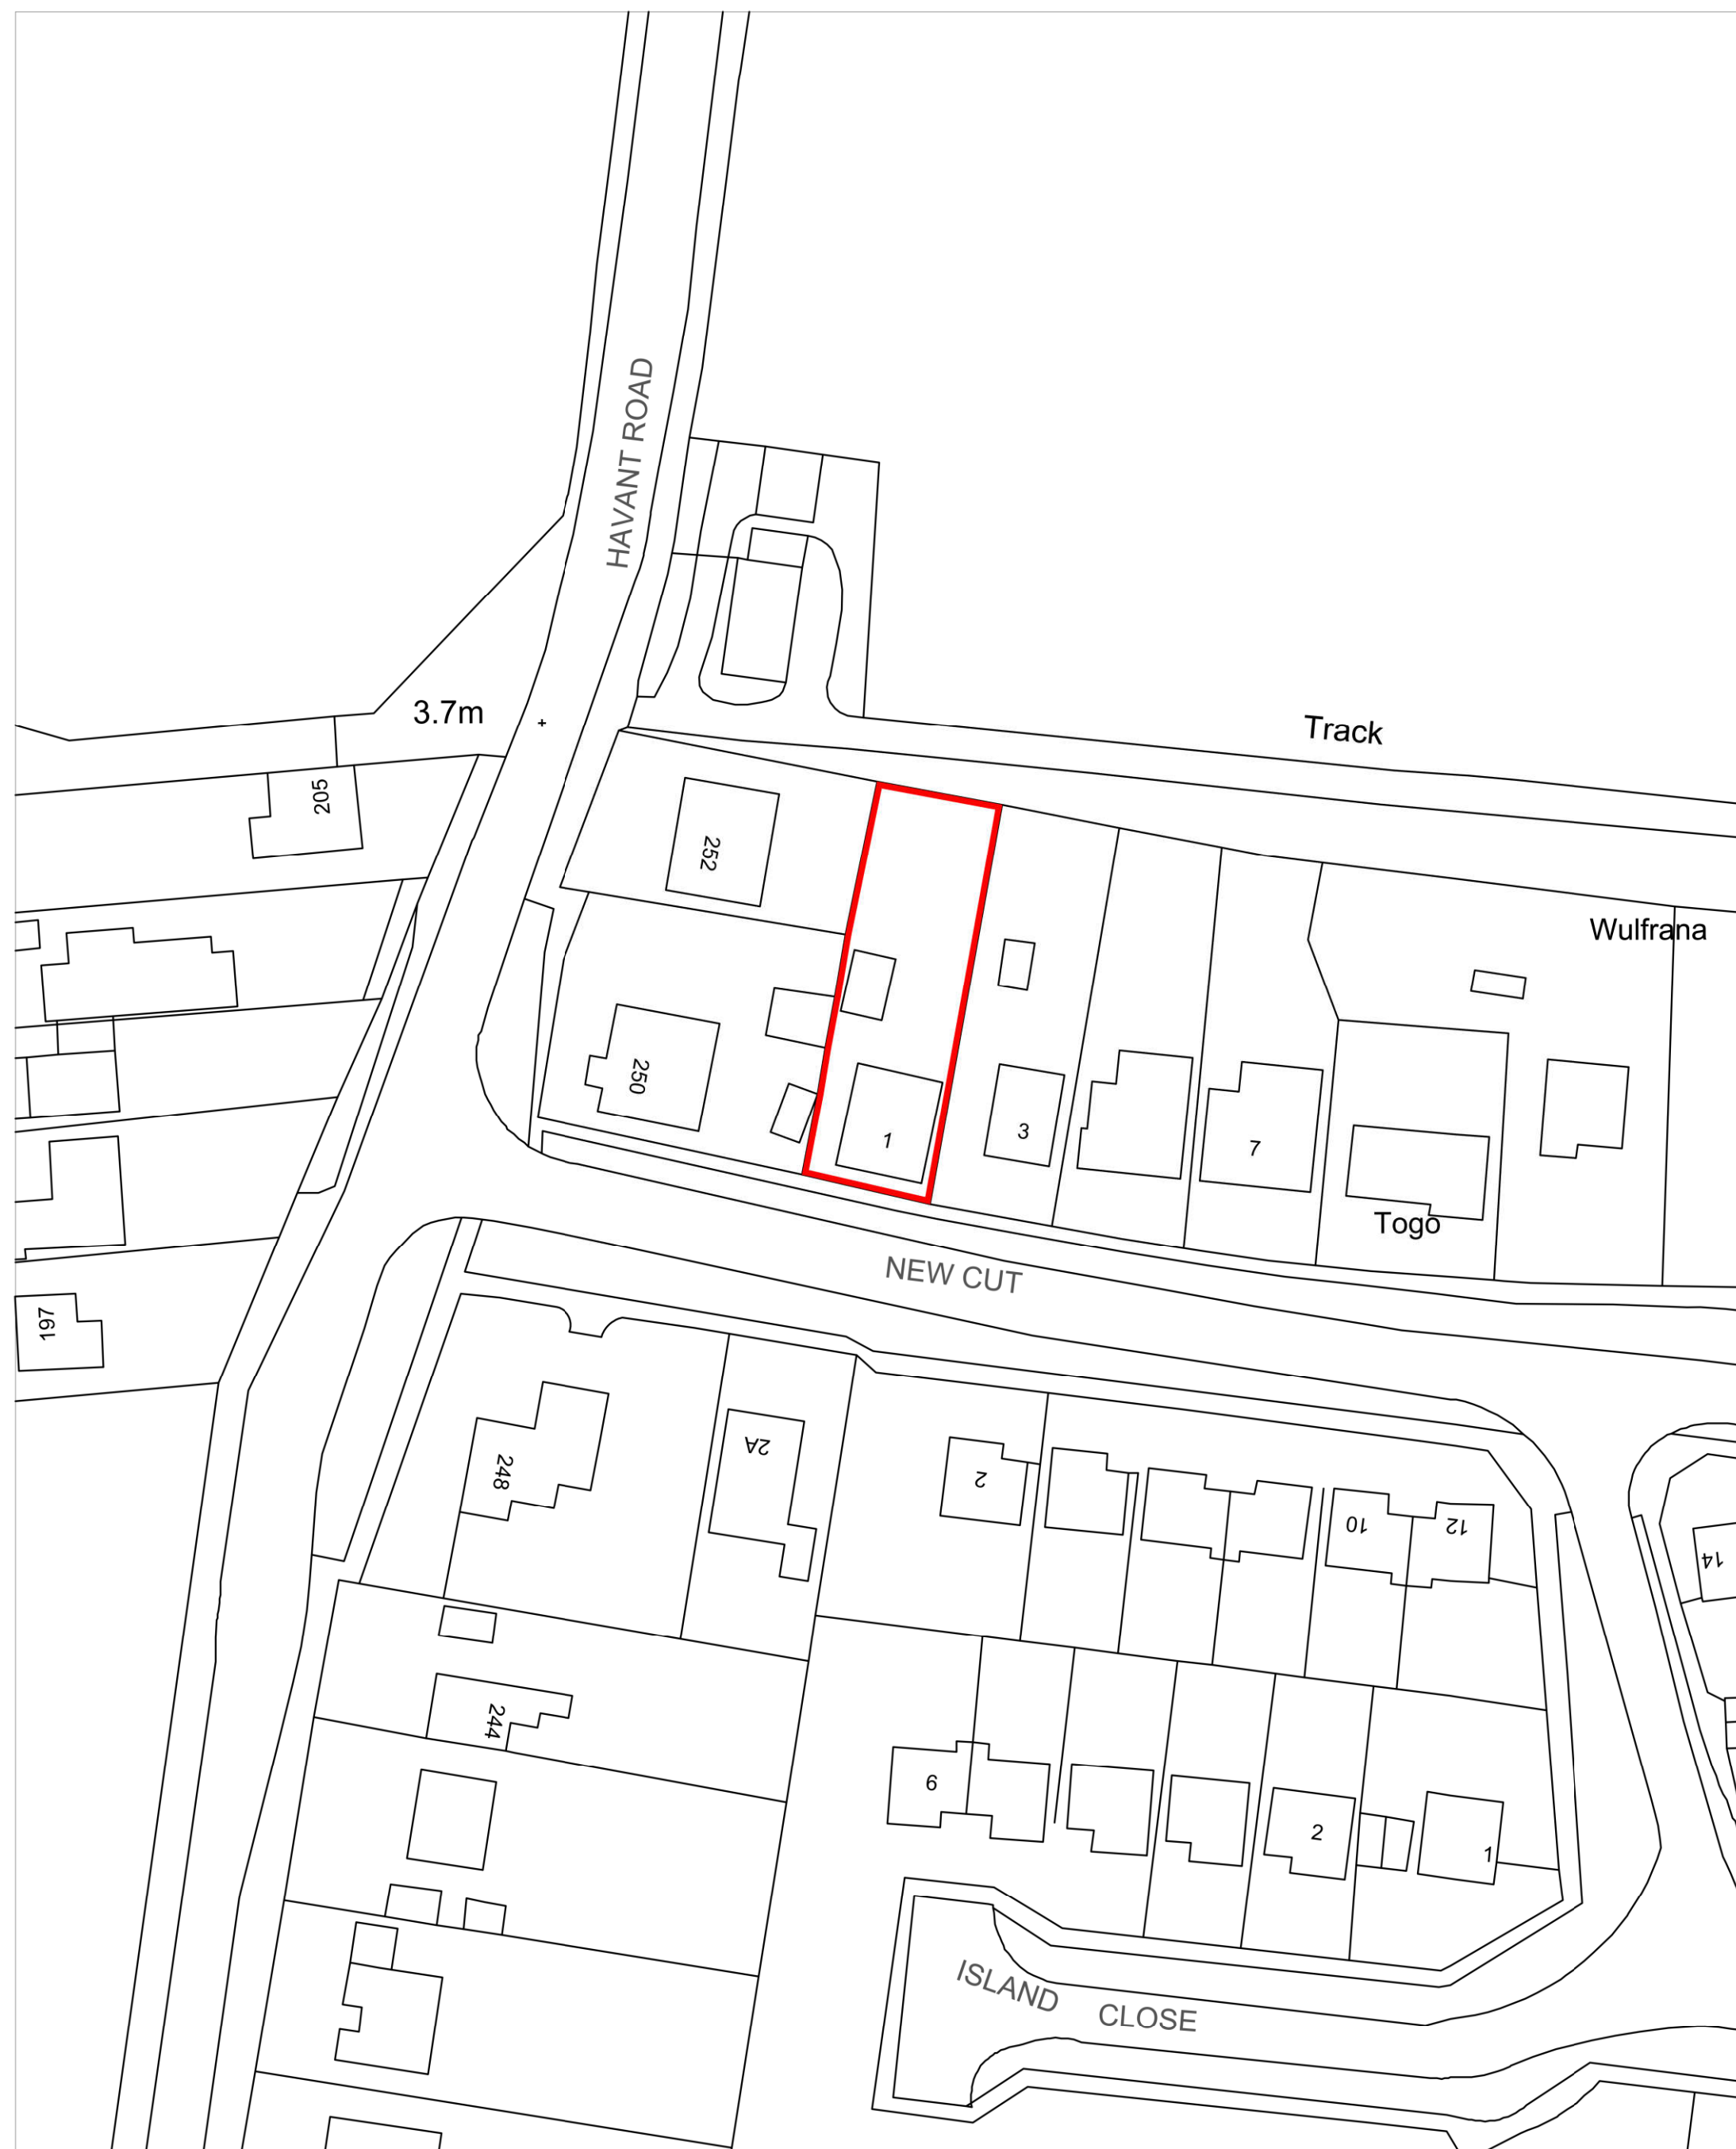

Location Plan: 1:1250



Block Plan: 1:500

1 New Cut,
Hayling Island,
Hampshire
PO11 0ND

SITE PLANS

Revisions a) Note/Date/Initial
b)
c)

© Crown Copyright
All right reserved
Reproduced by Permission
Licence No.100046837

CAD

Critchley Architecture And Design
Contact: 02392 474 919 | info@caad.online

The Old Brewery, 15E South Street, Havant, PO9 1BU



Scale A3 = As Shown
Drawn OS
Date 28/09/21

18071-102⁰

0m 10m 20m 30m 40m 50m

0m 10m 20m 30m 40m 50m