


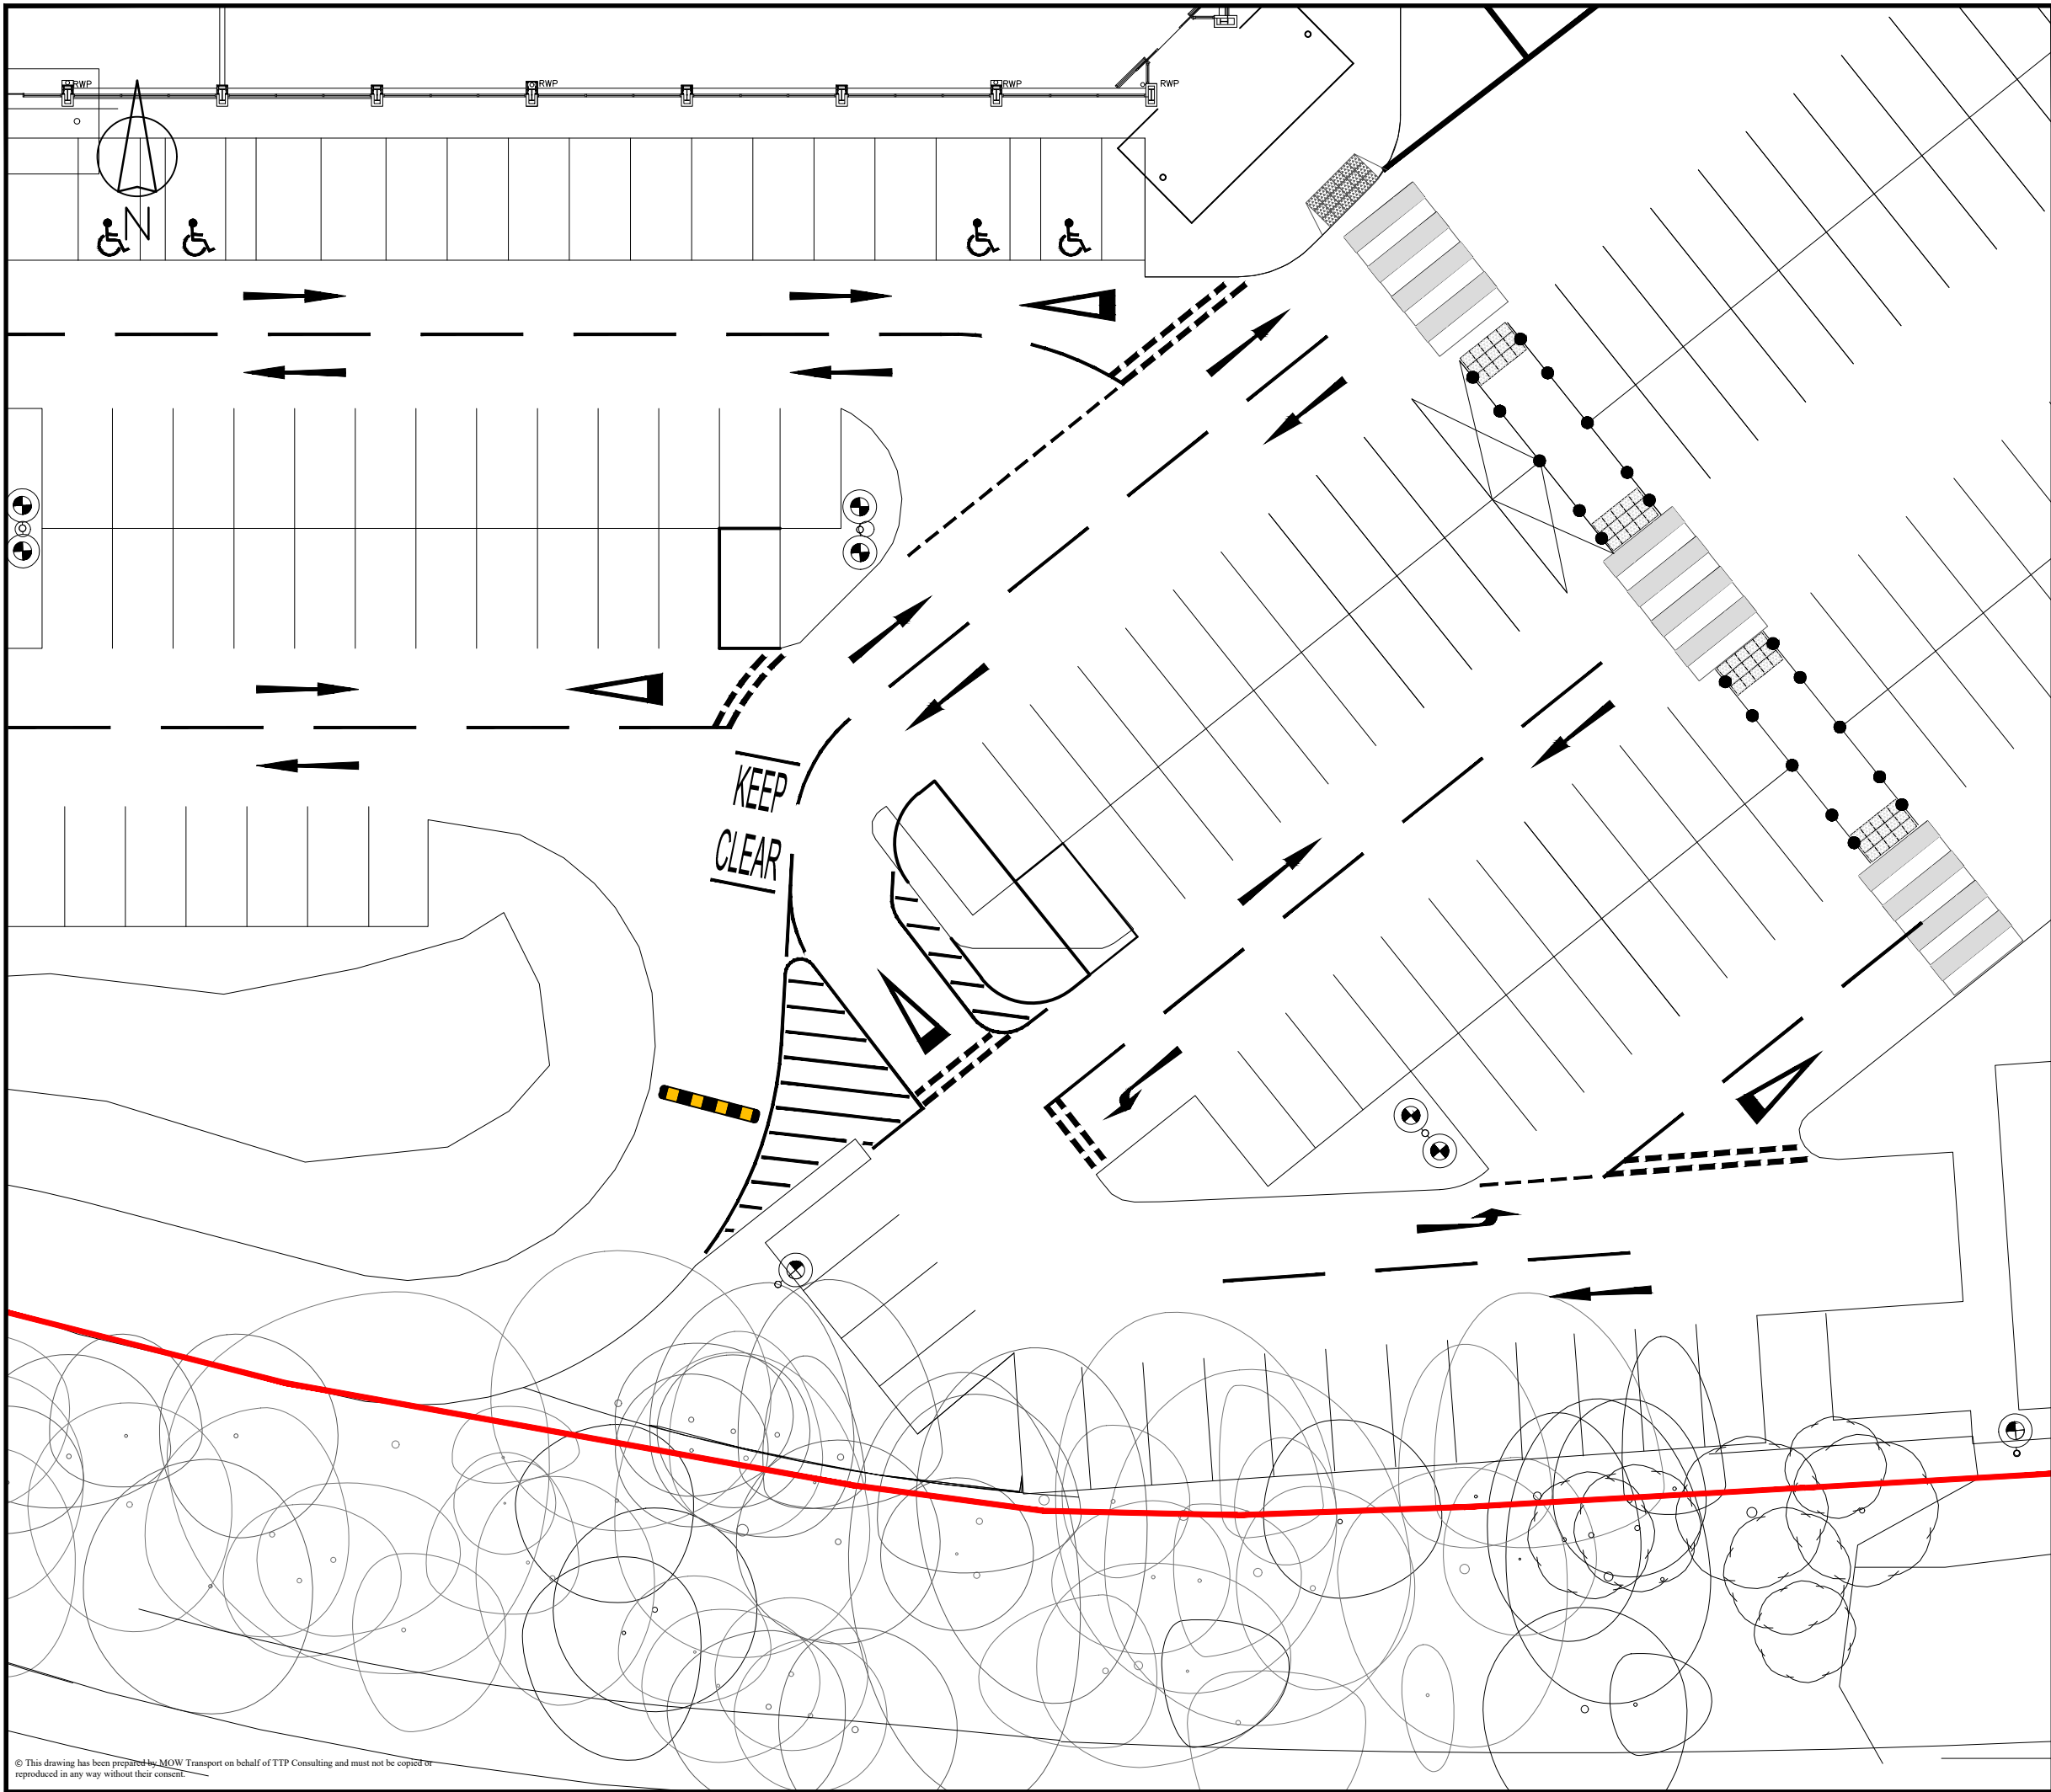

Rev	Details	Drawn	Checked	Date
A	'KEEP CLEAR' marking added	MG	AM	22.04.22

Notes:
1. This is not a construction drawing and is intended for illustrative purposes only.

Client
BROOKFIELD

Project
Unit 1B Wellington Retail Park

Drawing Title
Proposed Layout

Scale
1:250 at A3

Drawn	MW	30.03.22
Checked	AM	30.03.22



111 - 113 Great Portland Street
London
W1W 6QQ
Tel. No. 0207 1000 753

Drawing Number	Rev
2022-4383-DWG-208	A