


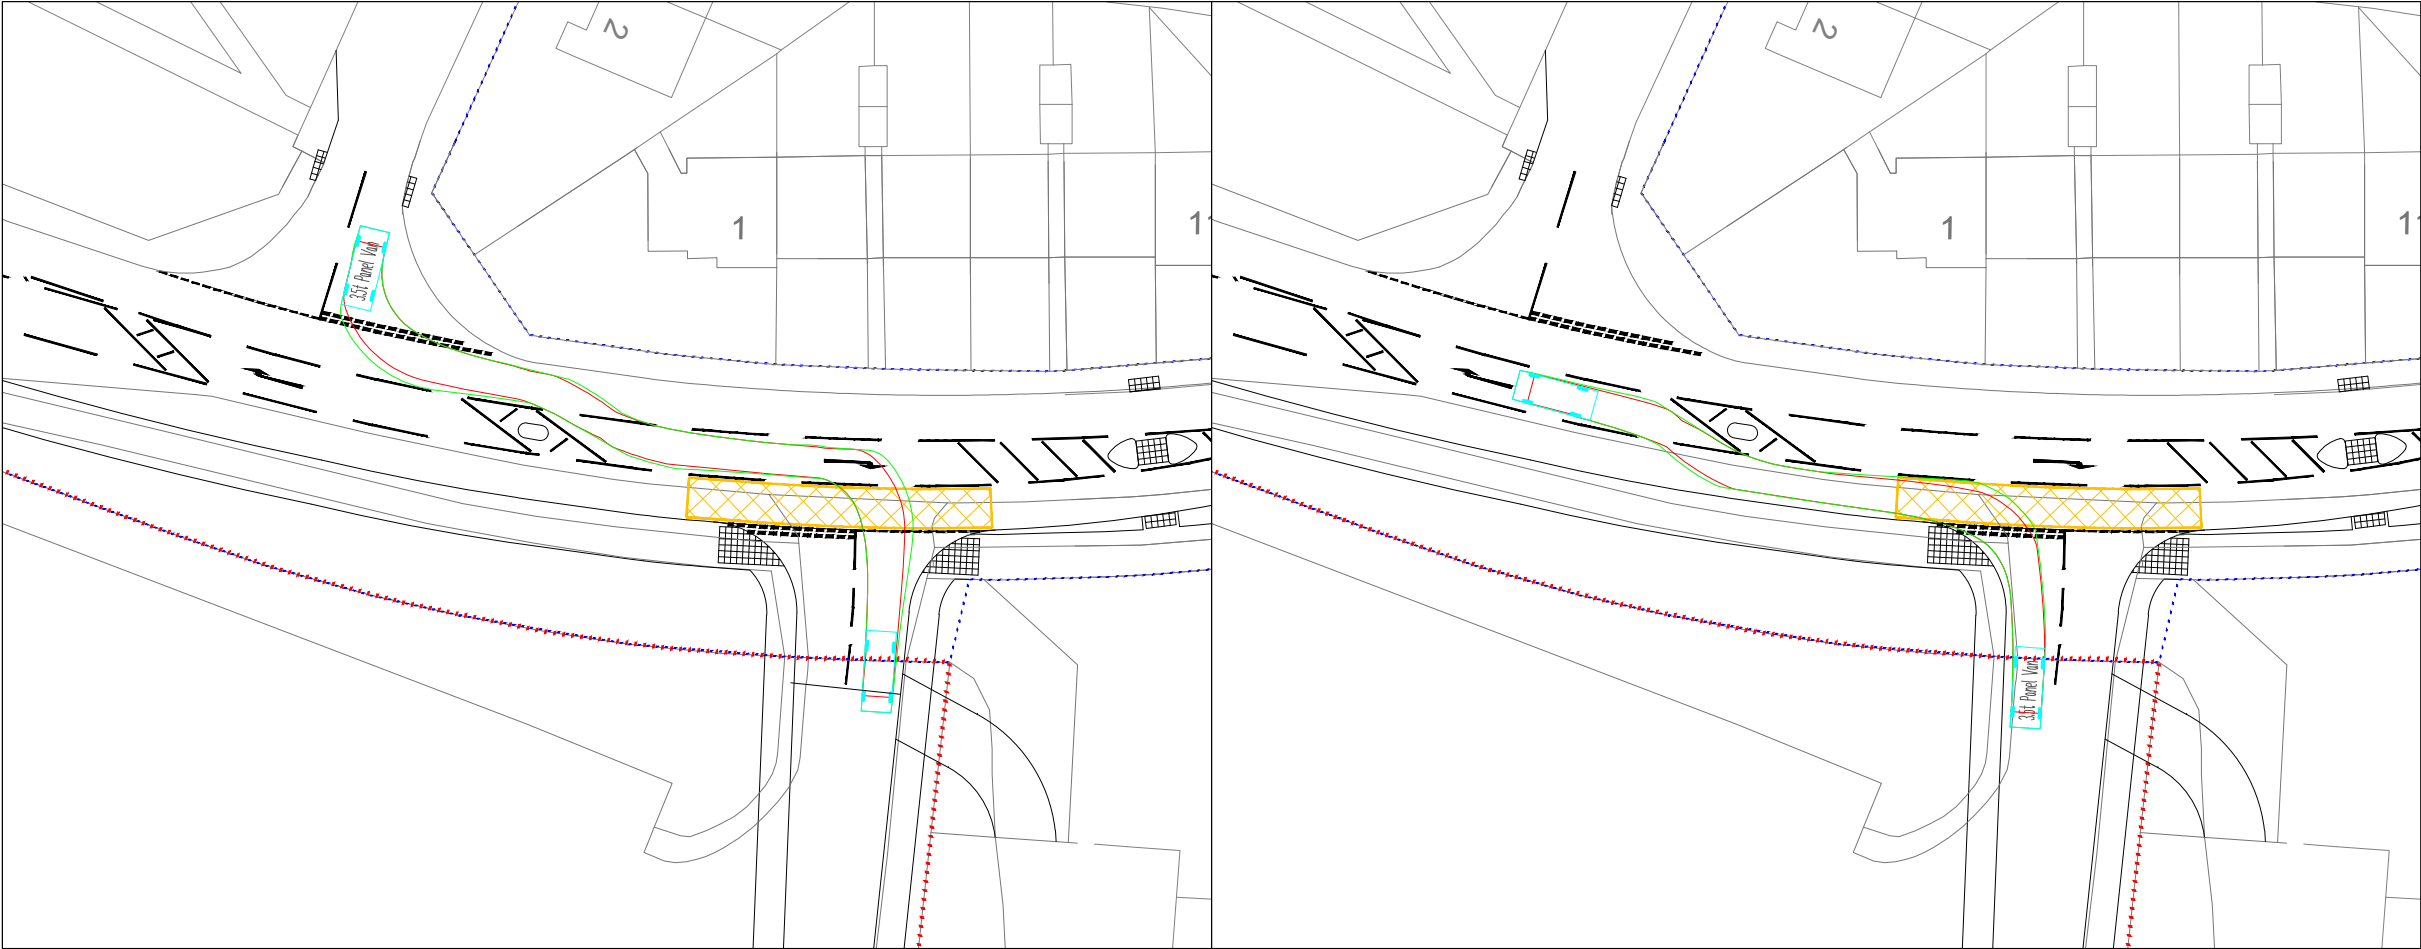


PANEL VAN (3.5T) – LEFT RIGHT STAGGER TO SITE ACCESS

PANEL VAN (3.5T) – LEFT RIGHT STAGGER TO KNIGHTWOOD AVENUE

GENERAL NOTES

- 1. THIS DRAWING IS INTENDED TO BE VIEWED IN COMBINATION WITH ALL RELEVANT ARCHITECTS, ENGINEERS, SERVICES AND SPECIALIST DRAWINGS AND SPECIFICATION.
- 2. ANY VARIATIONS OR DISCREPANCIES BETWEEN THESE DRAWINGS IN TERMS OF DIMENSIONS OR DETAILS SHOULD BE DRAWN TO THE ATTENTION OF THE ARCHITECT AND/OR THE ENGINEER FOR CLARIFICATION.
- 3. PAUL BASHAM ASSOCIATES ACCEPTS NO RESPONSIBILITY FOR THE ACCURACY OF BACKGROUND INFORMATION PRODUCED BY THIRD PARTIES – THIS MUST BE TREATED AS INDICATIVE ONLY.
- 4. ALL DIMENSIONS AND LEVELS ARE IN METRES. DO NOT SCALE THIS DRAWING, PRINT, PLOT OR DISK.
- 5. THIS DRAWING SHOULD ONLY BE USED FOR CONSTRUCTION IF THE PROJECT PHASE IN THE TITLE FRAME BELOW IS SHOWN AS "CONSTRUCTION". PAUL BASHAM ASSOCIATES TAKE NO RESPONSIBILITY FOR CONSTRUCTION WORKS UNDERTAKEN TO DRAWINGS WHICH ARE NOT MARKED UNDER THIS PHASE.


VEHICLE PROFILE

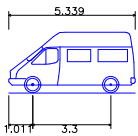

3.5t Panel Van	5.339m
Overall Length	1.986m
Overall Width	2.565m
Overall Body Height	0.338m
Min Body Ground Clearance	1.986m
Track Width	4.00s
Lock to lock time	6.400m
Kerb to Kerb Turning Radius	

KEY

----- HIGHWAY BOUNDARY

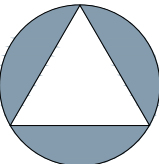

NORTH

D	UPDATED VEHICLES	22.04.22	BT	AST
C	ACCESS ROAD NARROWED	15.09.21	AST	RH
B	ROADMARKINGS AMENDED	10.06.21	AST	RH
A	KERBLINES AND ROADMARKINGS AMENDED	20.05.21	AST	RH
Rev	Description	Date	By	Chkd

Project Name BARTONS ROAD, HAVANT	Title PROPOSED BARTONS ROAD IMPROVEMENTS TRACKING PANTECHNICON	 Paul Basham Associates Ltd Regus Castlemead, Lower Castle Street, Bristol, BS1 3AG 01179 175610 info@paulbashamassociates.com www.paulbashamassociates.com	Client 	Checked By RH	Checked Date 27.04.21	Scale 1:500 (AT A3 SIZE)		
Project Phase PRELIMINARY				Drawn By AST	Drawn Date 27.04.21	Client Drawing No. -	PBA Drawing No. 106.0019.103	Revision D