




EHE-West Elevation (3)  
1:50



Elevation (3)  
1:50

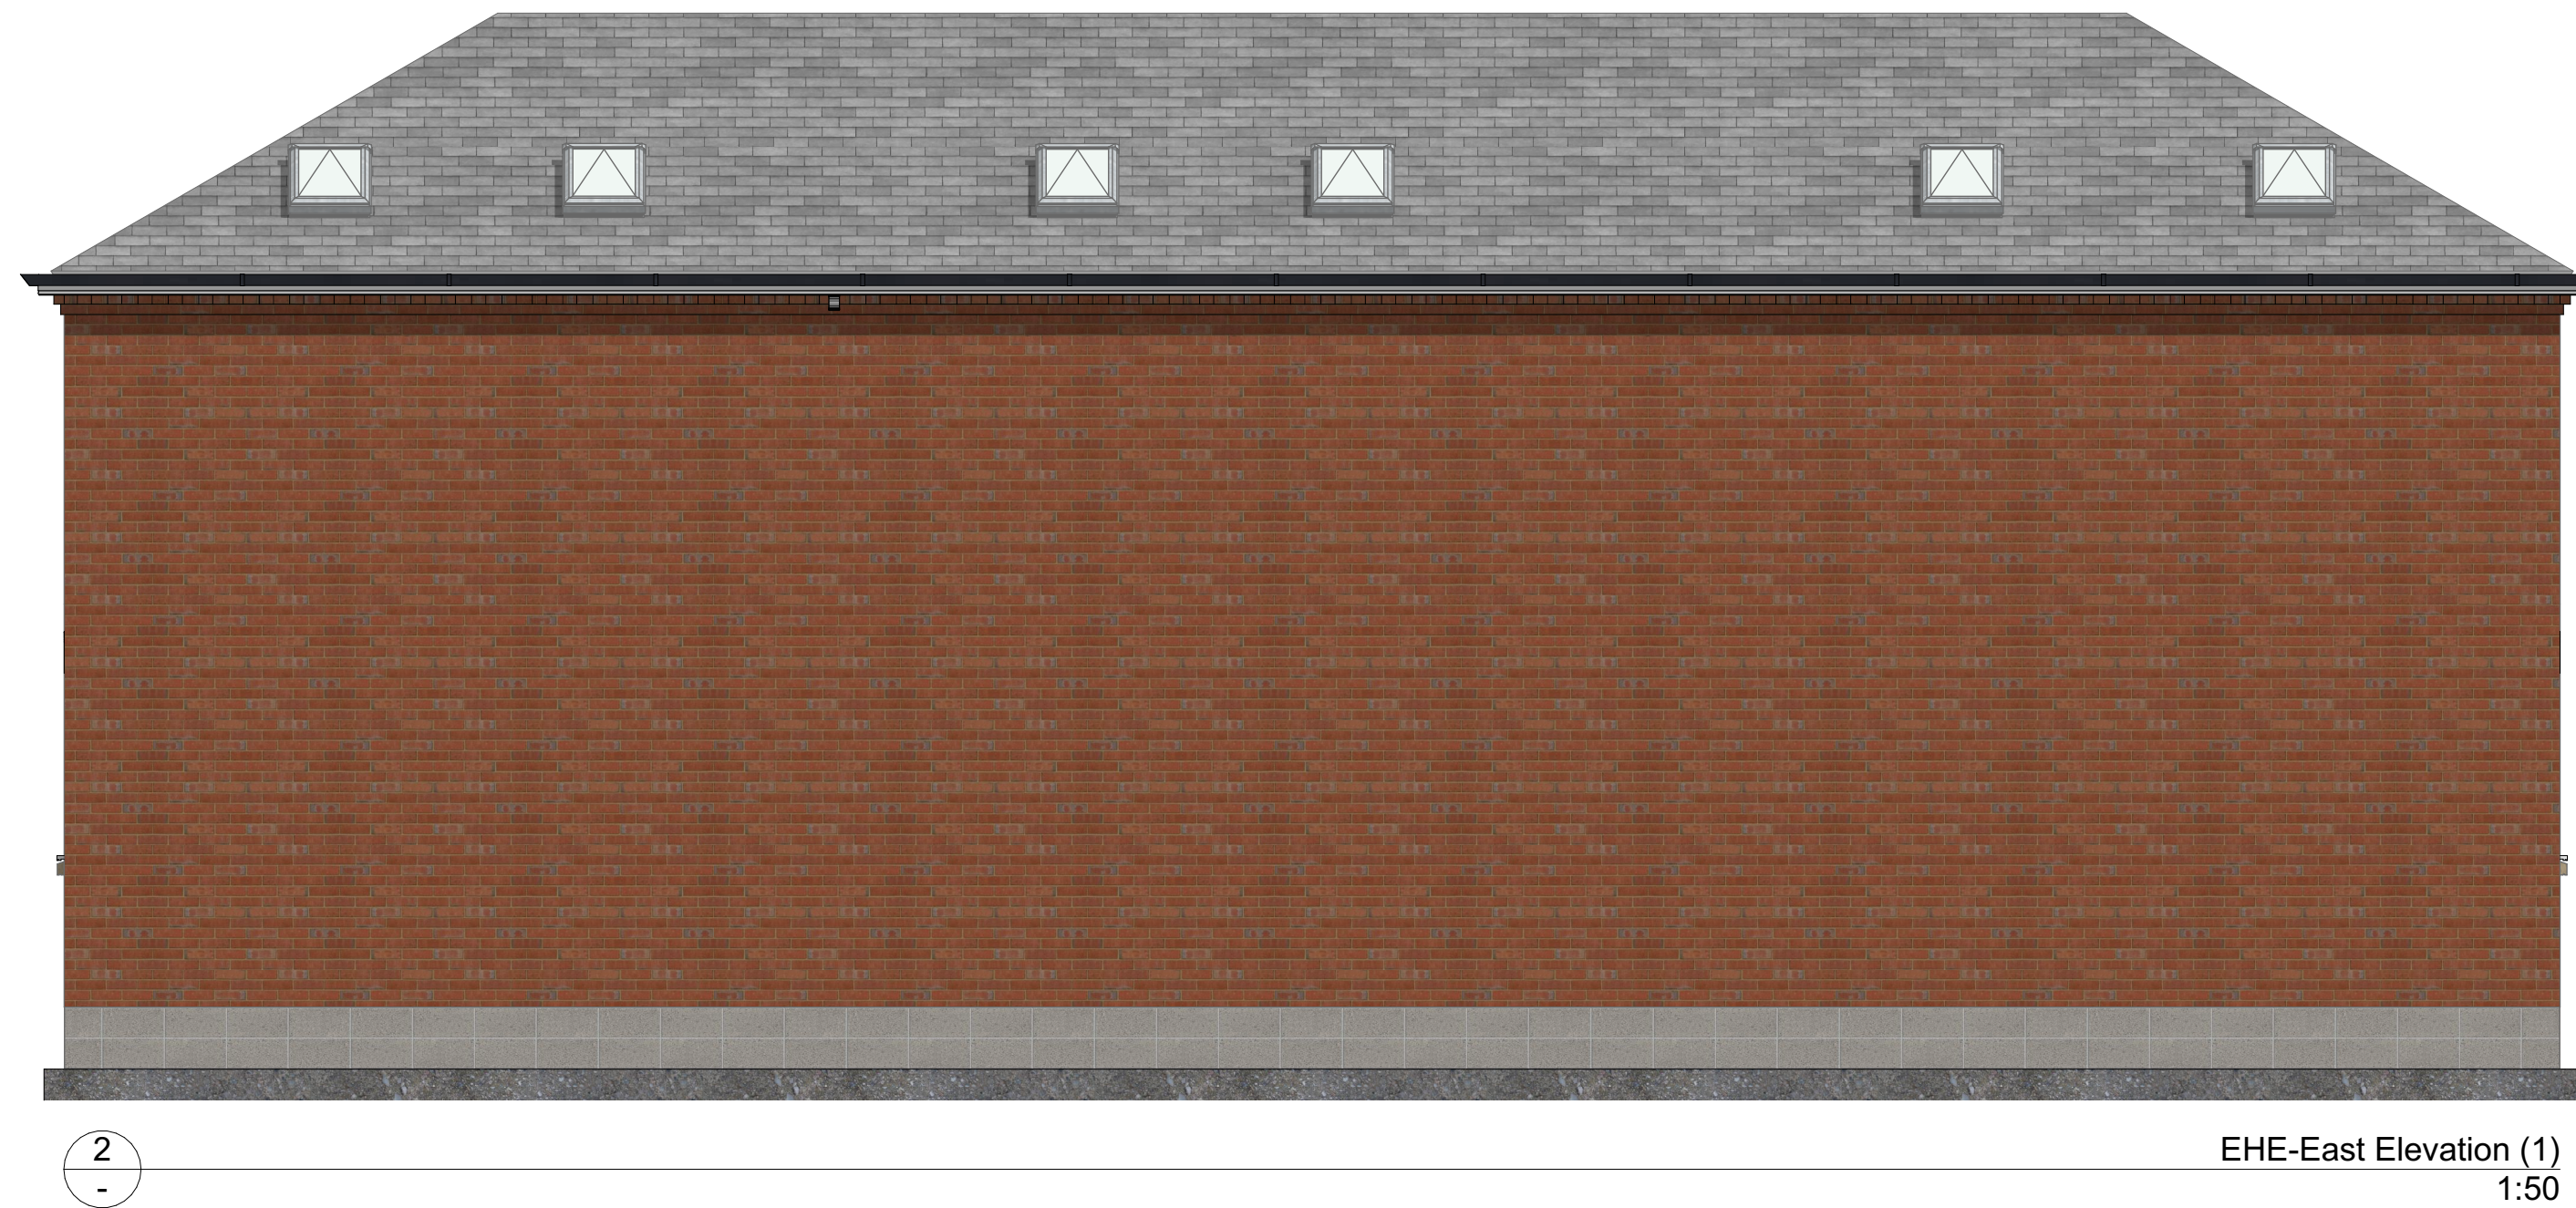

EHE-East Elevation (1)  
1:50



Elevation (1)  
1:50