


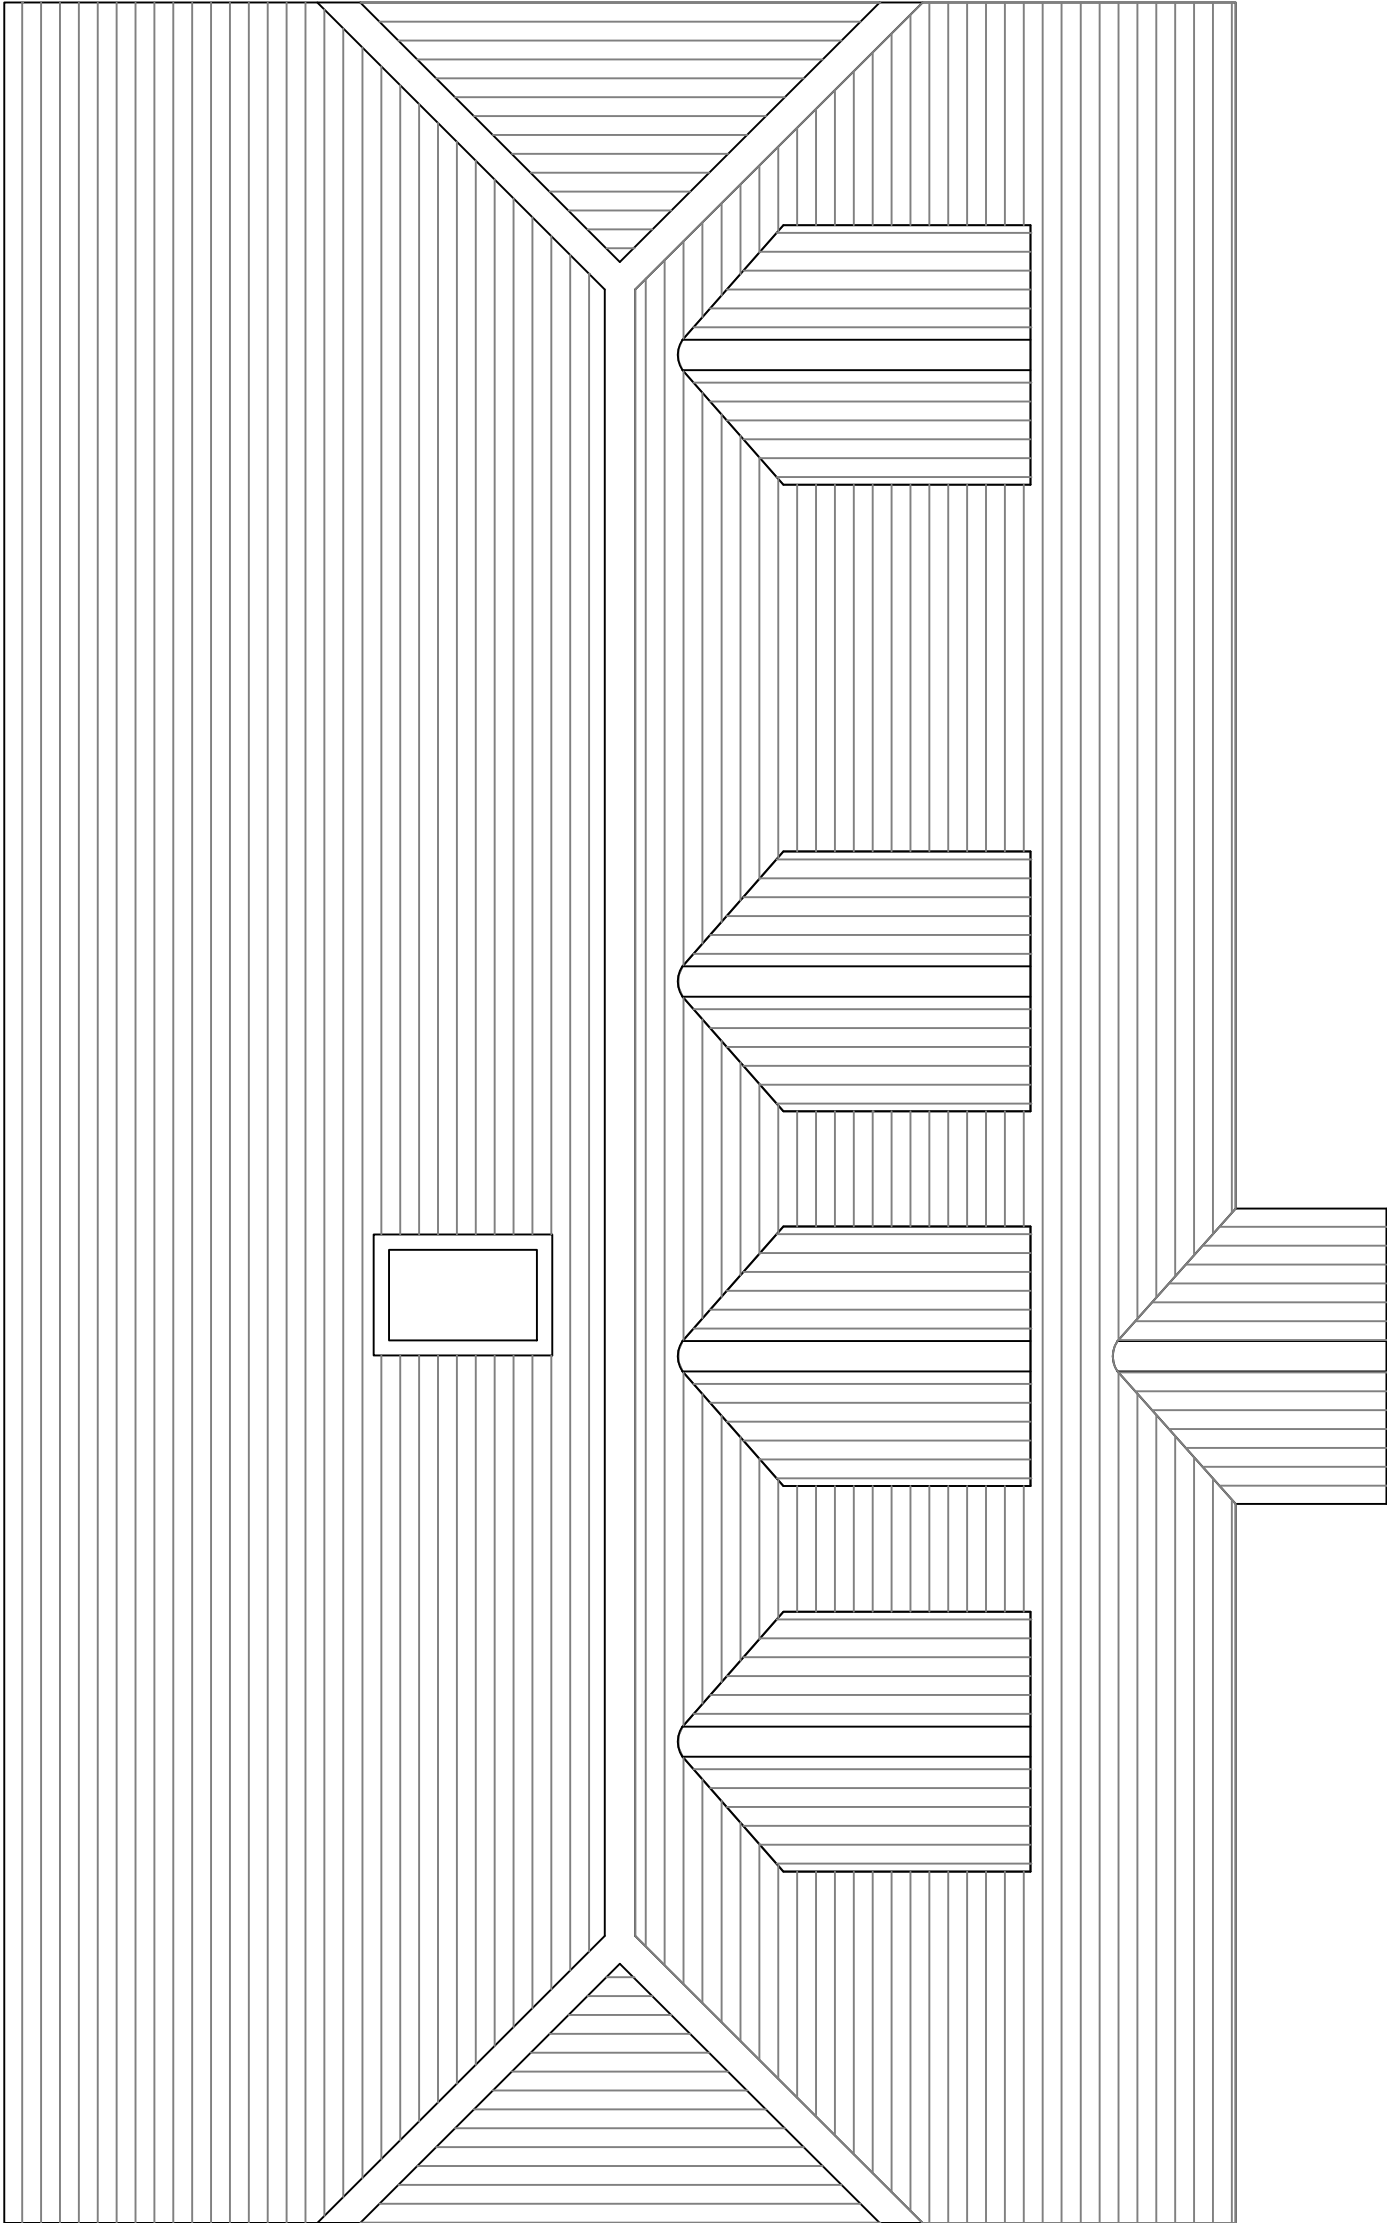

PROPOSED ROOF

Copyright is reserved by GBS Designs and is issued on the condition that it is not copied or disclosed by or to any unauthorised persons without prior consent in writing from GBS Designs.

All dimensions to be checked on site

All structural elements to be specified by a suitably qualified structural engineer.

REV	DESCRIPTION	DRAWN	DATE	Scale Bar
-	Initial design	GBS	06.12.21	
A	Internal and external changes to ground floor	GBS	09.12.21	
B	Rear dormers removed	GBS	24.01.22	

Drawing Ref

59 DEVERELL 07

Scale at A1

1:25

Scale at A3

1:50

Date

06 DEC 2021

Drawn by

GBS

Drawing Title

59 Deverell Place,
Widley,
Waterlooville,
Hampshire,
PO7 5ED.



CAD - ARCHITECTURE - DESIGN
6 Shillinglee Waterlooville
Hampshire PO7 5RW
Tel 023 9225 8315
www.gbsimages.co.uk