
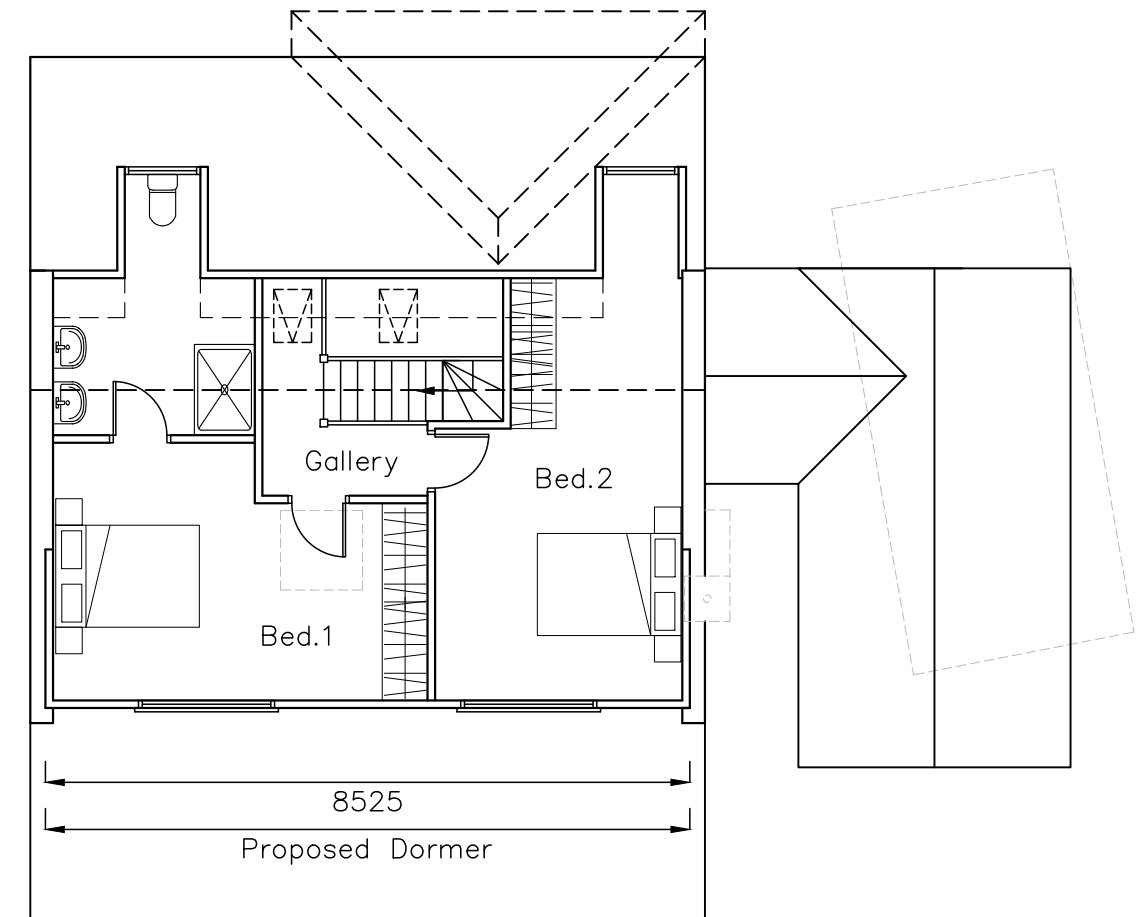


Existing Roof Volume = 268.8m³
Proposed Gables = +45.53
(314.34m³)
Proposed Dormers = +25m³
(339.33m³)

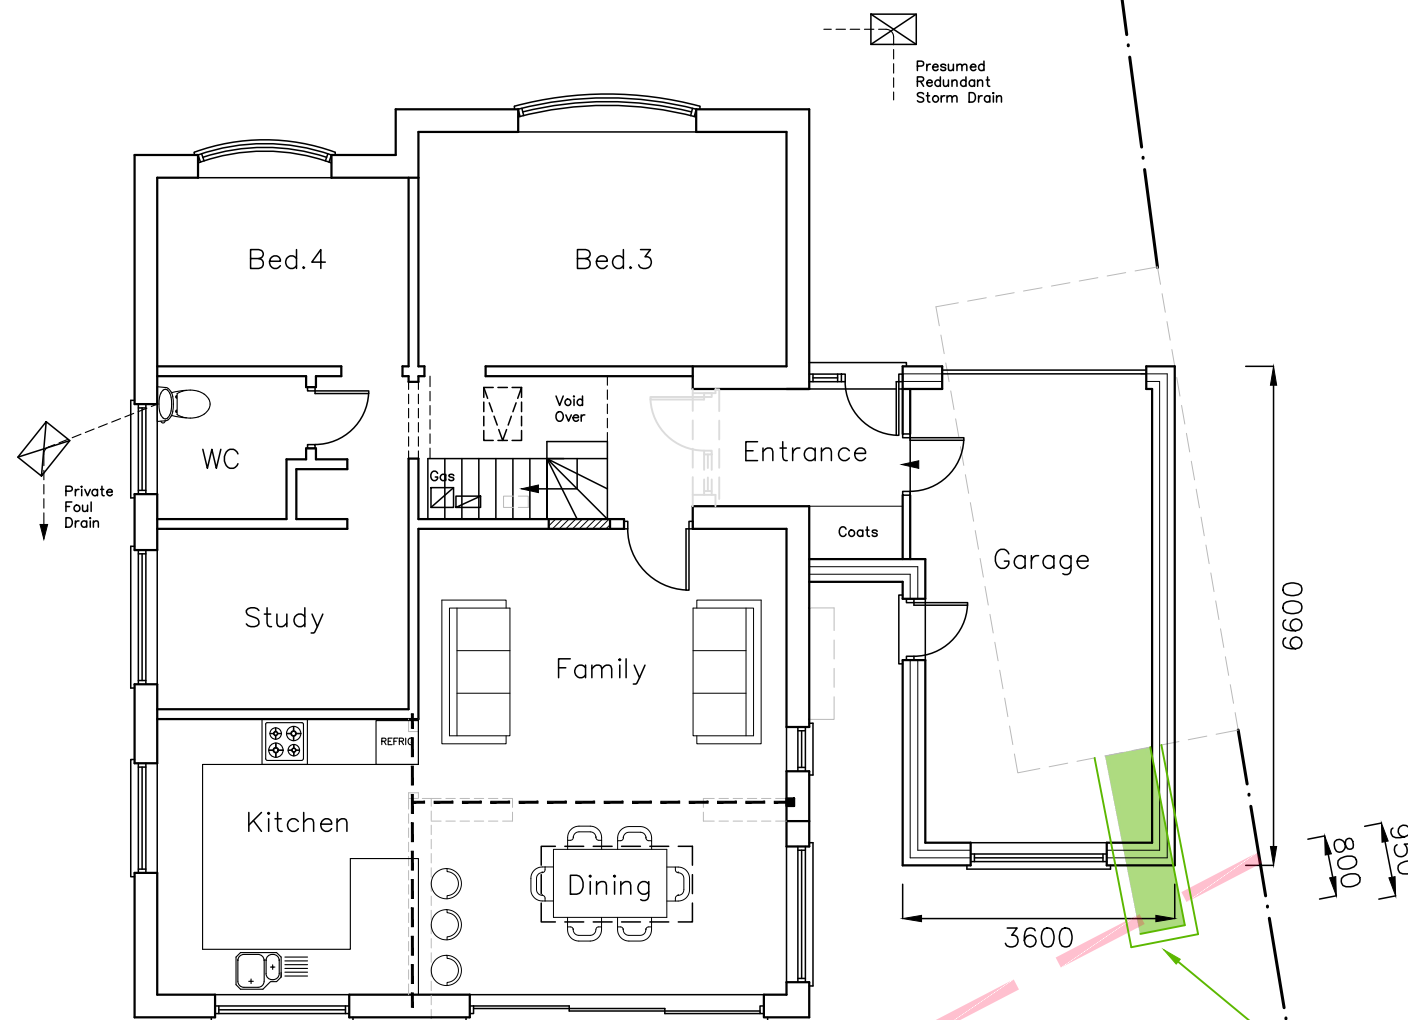

150 Public Drain as shown on SW Map
Unable to find based on trial hole 1.

Trial Hole 1:
-600mm wide
-2300mm length
-1500mm depth
- +150mm allowance for compacted granular fill zone.

CAD

Critchley Architecture And Design Ltd.
Contact: 02392 474 919 | info@caad.online
The Old Brewery, 15E South Street, Havant, PO9 1BU



Proposed Plans

Revisions

- a) Drain Details/20.01.22/SAR
- b)
- c)
- d)

109 Silvester Rd,
Waterlooville,
Hampshire,
PO8 8TR

Scale A1=1:50, A3=1:100
Drawn SAR
Date 16/11/2021

21114-405^A

10m

20m

30m

40m