

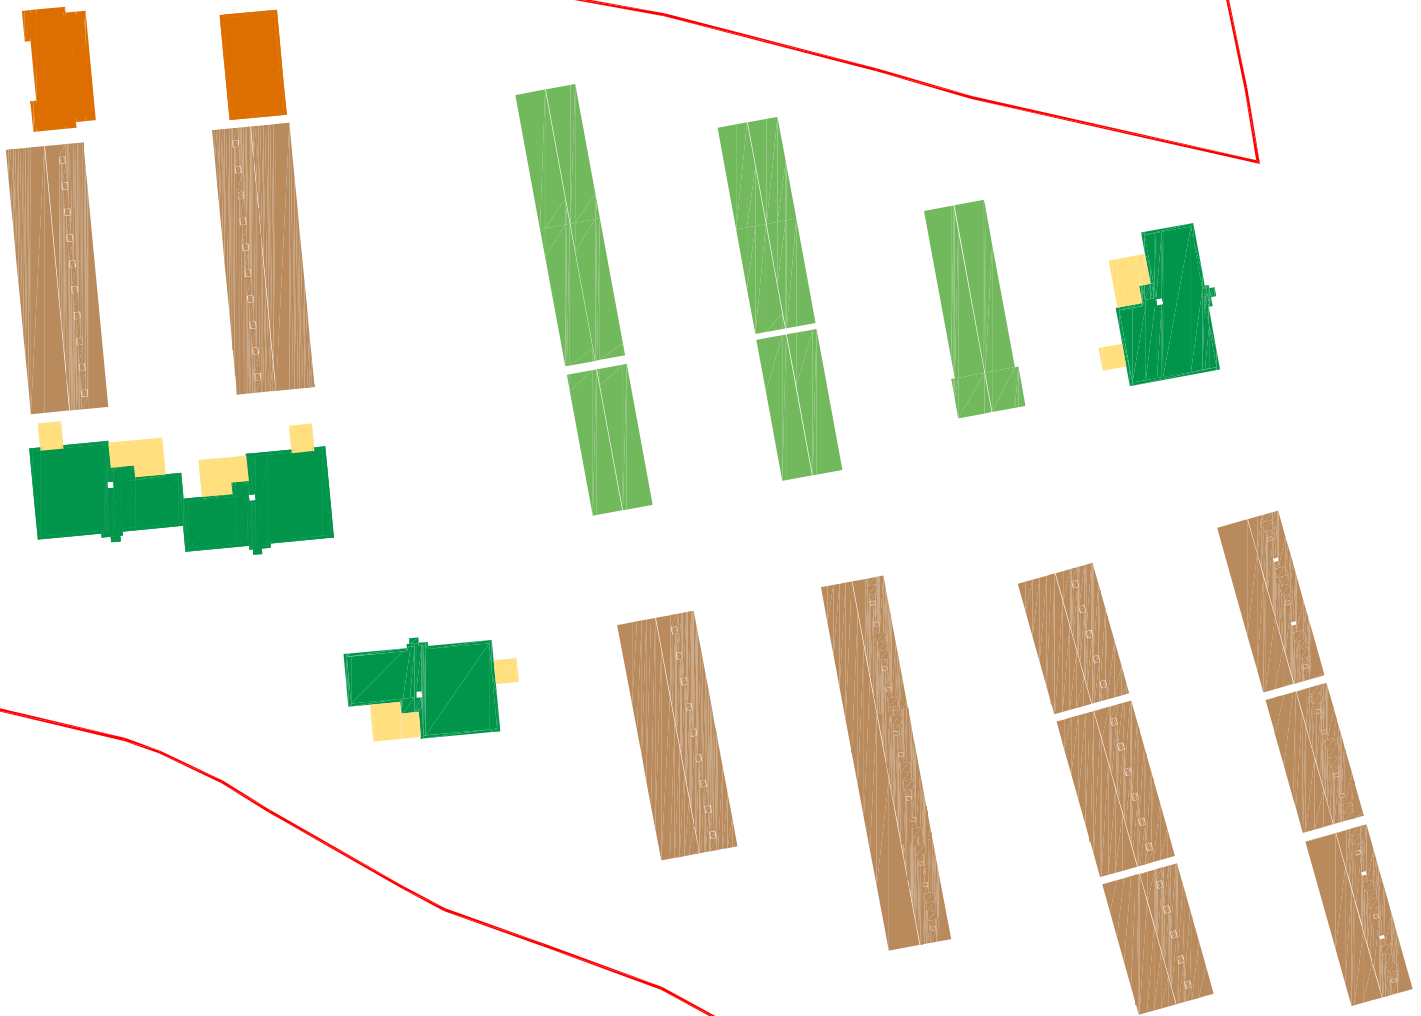
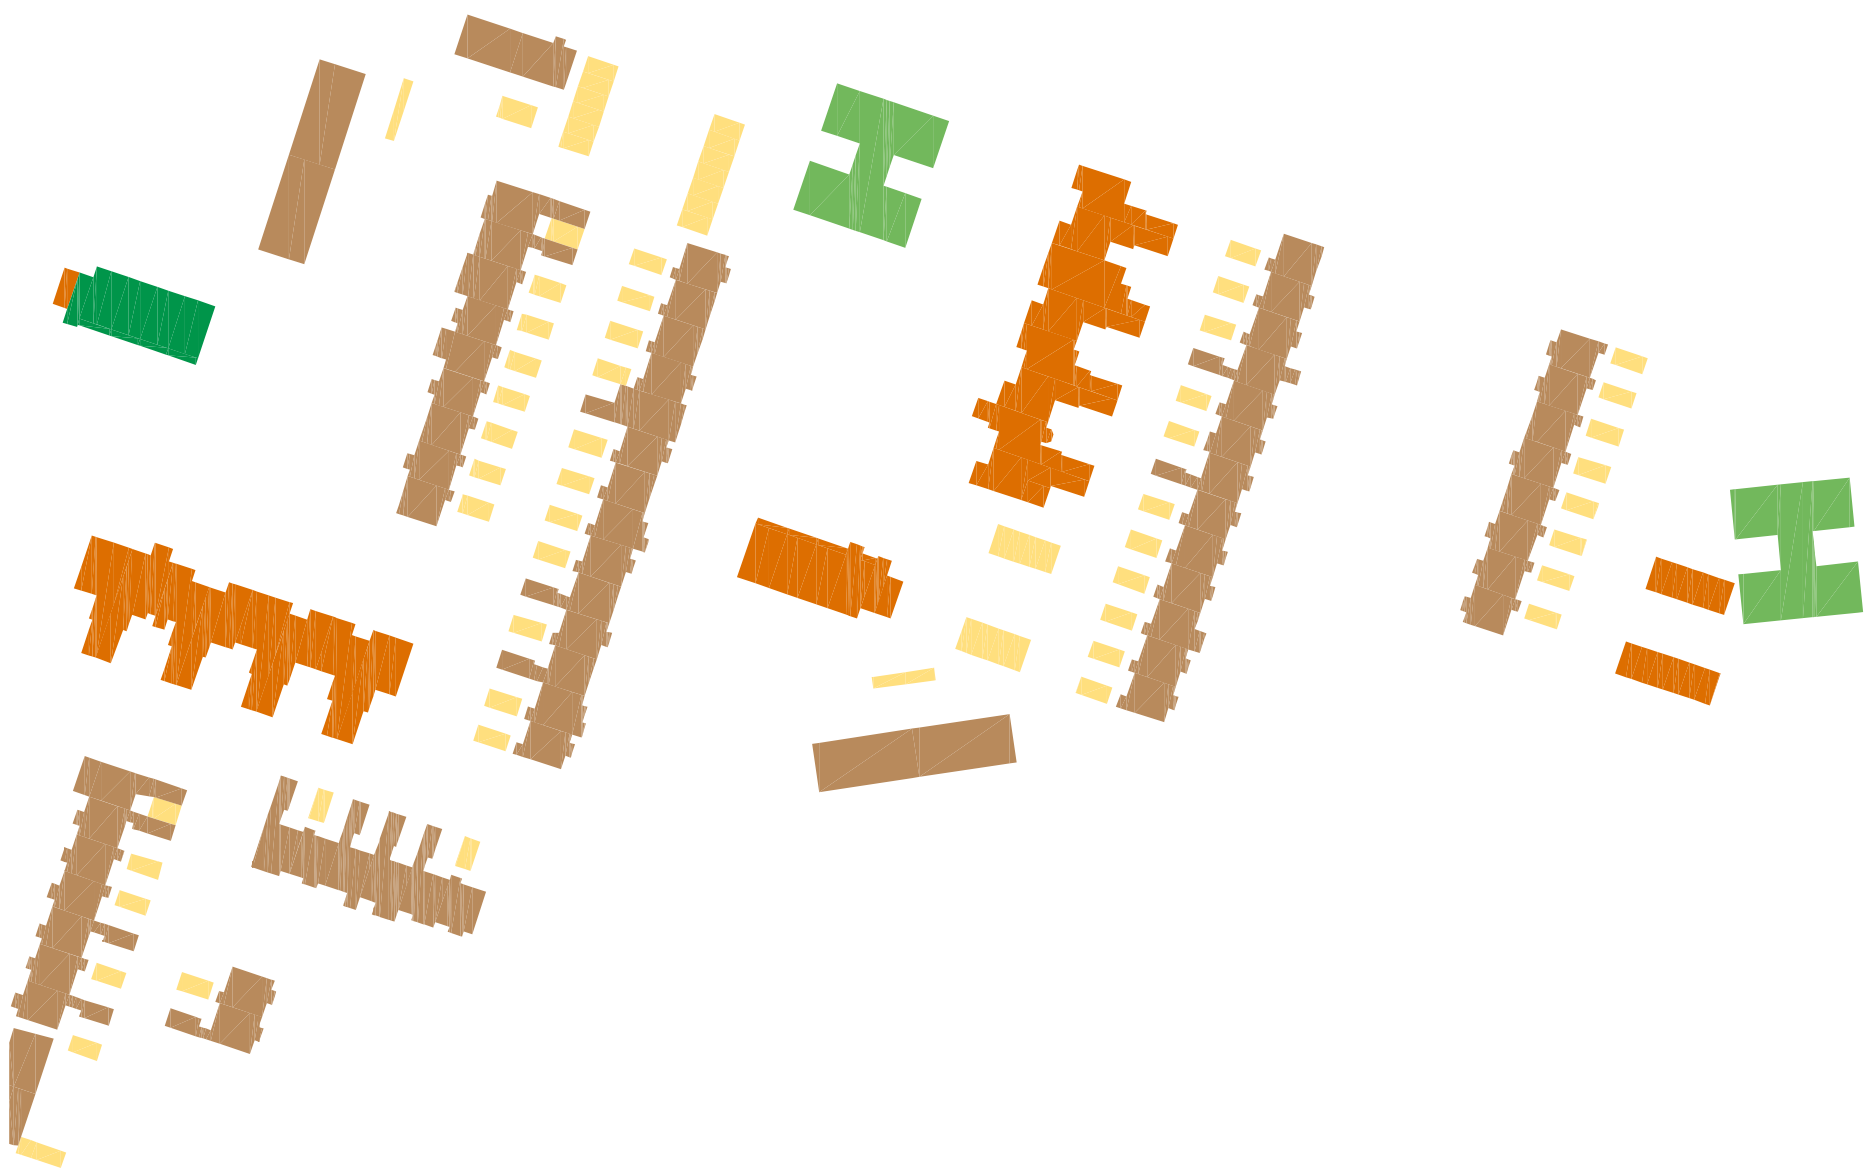
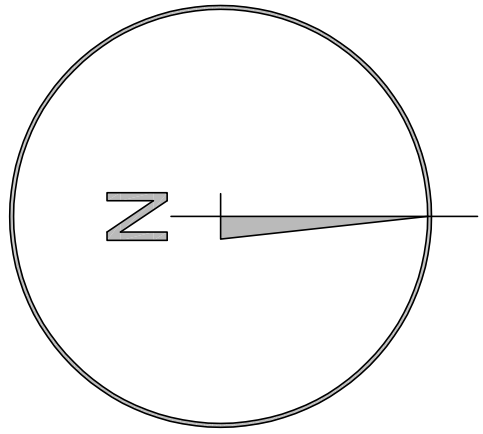


figure ground/ storey height plan

0 10 20 30 40 50
metres

legend

storey heights

- 1 storey
- 2 storey (flat roof)
- 2 storey (pitched roof)
- 3 storey (flat roof)
- 4 storey (flat roof)

notes

this drawing is the copyright of the **pdp architecture llp** and must not be reproduced in whole or part or used for the execution of works without their permission.
all dimensions to be checked on site prior to commencement of construction works and the architect notified of any discrepancy.
figured dimensions are to be used in preference to scaled dimensions.
no deviation from this drawing will be permitted without prior consent of the architect.
all drawings are prepared subject to a full measured and structural survey of the buildings and site.
all structural work is subject to the appointment of a structural engineer to confirm and agree the structural proposals.
os promap licence no. 10020449.

health & safety:
exceptional risks involving specific methods of construction or exceptional maintenance issues can be found within the designers risk assessment.


Scale width 50 mm @ a1 - 25 mm @ a3

revision	notes	date	drawn/checked
A	Plan amended to revised layout	26.01.22 MAS	IR
B	Resubmission to planners	14.03.22 MAS	IR

client



PLANNING

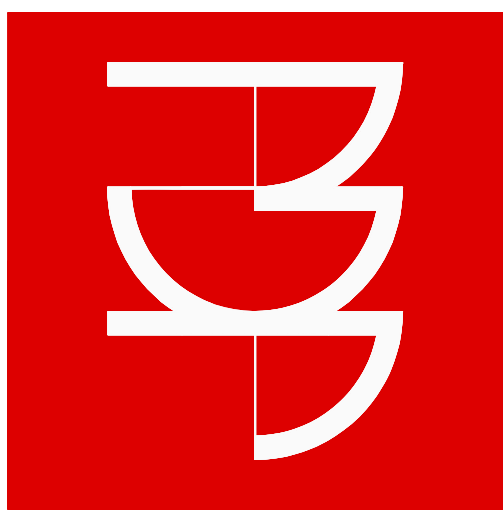

pdp architecture llp
chartered architects town planning
interior design consultants
2 beechworth road havant
hampshire po9 1ax
tel 023 9248 1100
fax 023 9247 5050
email pdp@pdp-architects.co.uk
www.pdp-architects.co.uk

project	Proposed Development Cabbagefield Row Swannore Road, Leigh Park		
detail	Site Context Figure/ Ground Storey Heights		
drawn	MAS	checked	IR
date	July 2021	status	Planning
a1 scale	a3 scale	28079-PD120	B