


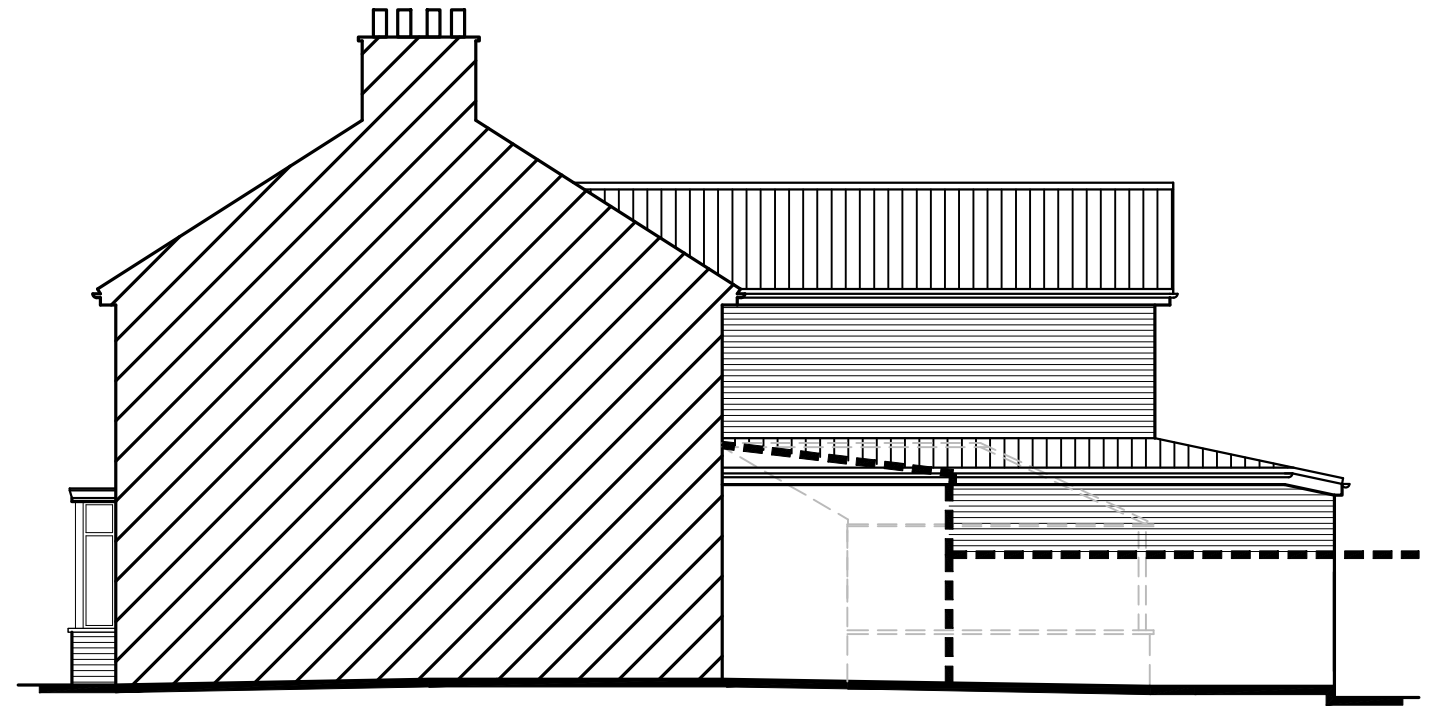

EAST



NORTH



WEST



SOUTH

CAD

Critchley Architecture And Design Ltd.
Contact: 02392 474 919 | info@caad.online
The Old Brewery, 15E South Street, Havant, PO9 1BU

PROPOSED ELEVATIONS

Revisions
a) Client revisions/14.04.22/JHL
b)
c)
d)

23 New Brighton Road,
Emsworth,
PO10 7PR

Scale A1=1:50, A3=1:100
Drawn JHL
Date 12/04/2022

22015-512^A

10m

20m

30m

40m