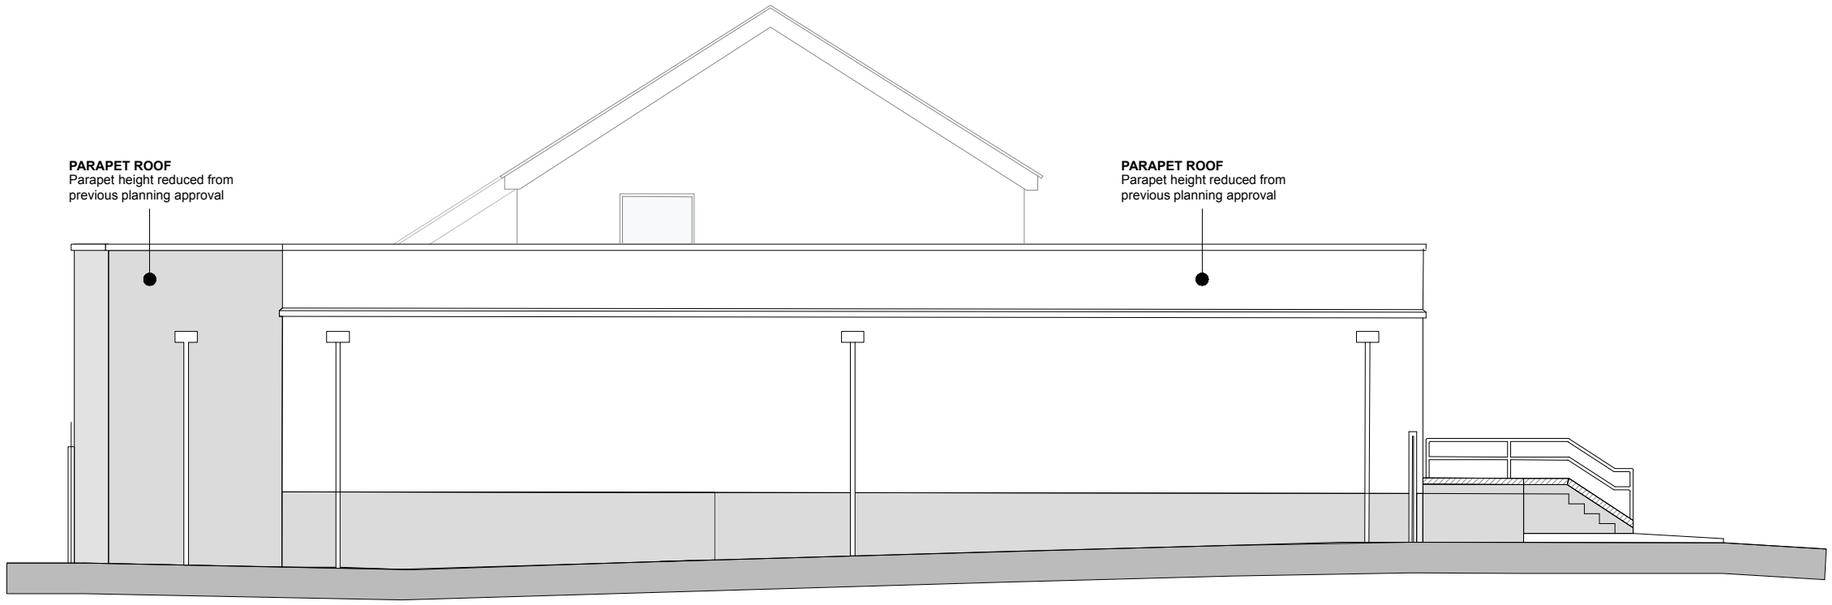


**PROPOSED SOUTH-EAST ELEVATION**
1:100 @ A3
0 1 2 M

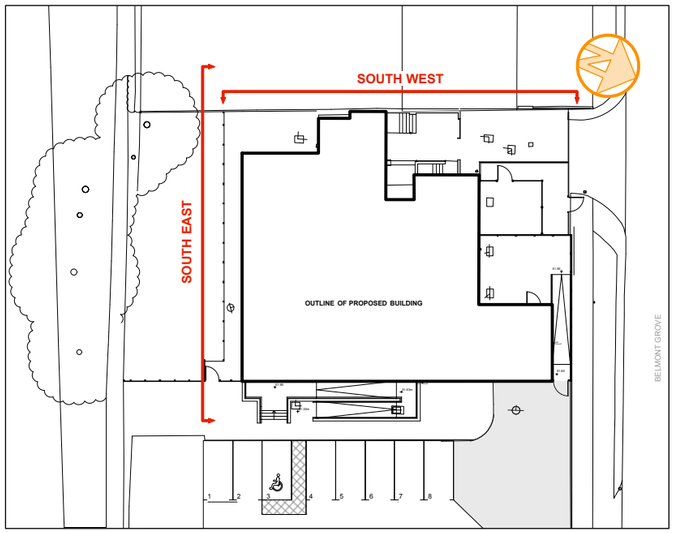


**PROPOSED SITE EXTRACT**
1:500 @ A3
0 5 10 15 20 25 M

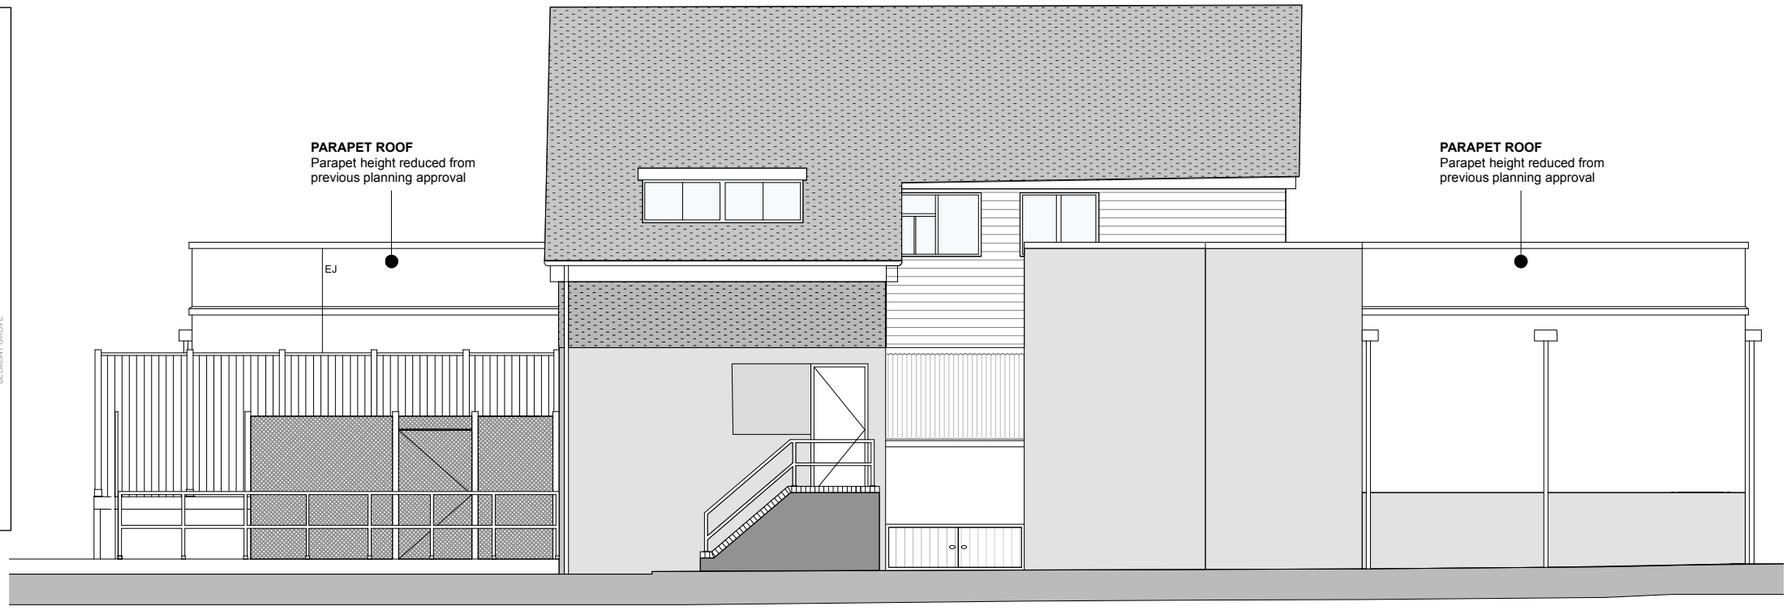


**PROPOSED SOUTH-WEST ELEVATION**
1:100 @ A3
0 1 2 M

RAME ARCHITECTS
Rame Architects Ltd
Residence Two
Royal William Yard, Plymouth PL1 3RP
E: info@ramearchitects.co.uk
T: 01752 223 859
W: www.ramearchitects.co.uk

CLIENT(S)
UPLANDS

**PLANNING**

Contractors must check all dimensions on site. Only figured dimensions are to be worked from. Discrepancies must be reported to the Architect before proceeding.
**No responsibility can be accepted for errors made by others in scaling from this drawing.**
© This drawing is Copyright

| REVISION | BY | CHK'D | DATE |
|---|---|---|---|
| | | | |

DRAWING: **PROPOSED ELEVATIONS 2**

PROJECT: **COOP HAVANT**
**37 BELMONT GROVE**
**BEDHAMPTON, PO9 3PT**

| PROJECT No. | DRAWING No. |
|---|---|
| C22/01 | PA/17 |
| REVISION | SCALE |
| | AS SHOWN |
| DRAWN BY | DATE |
| MW | MAR 2022 |