


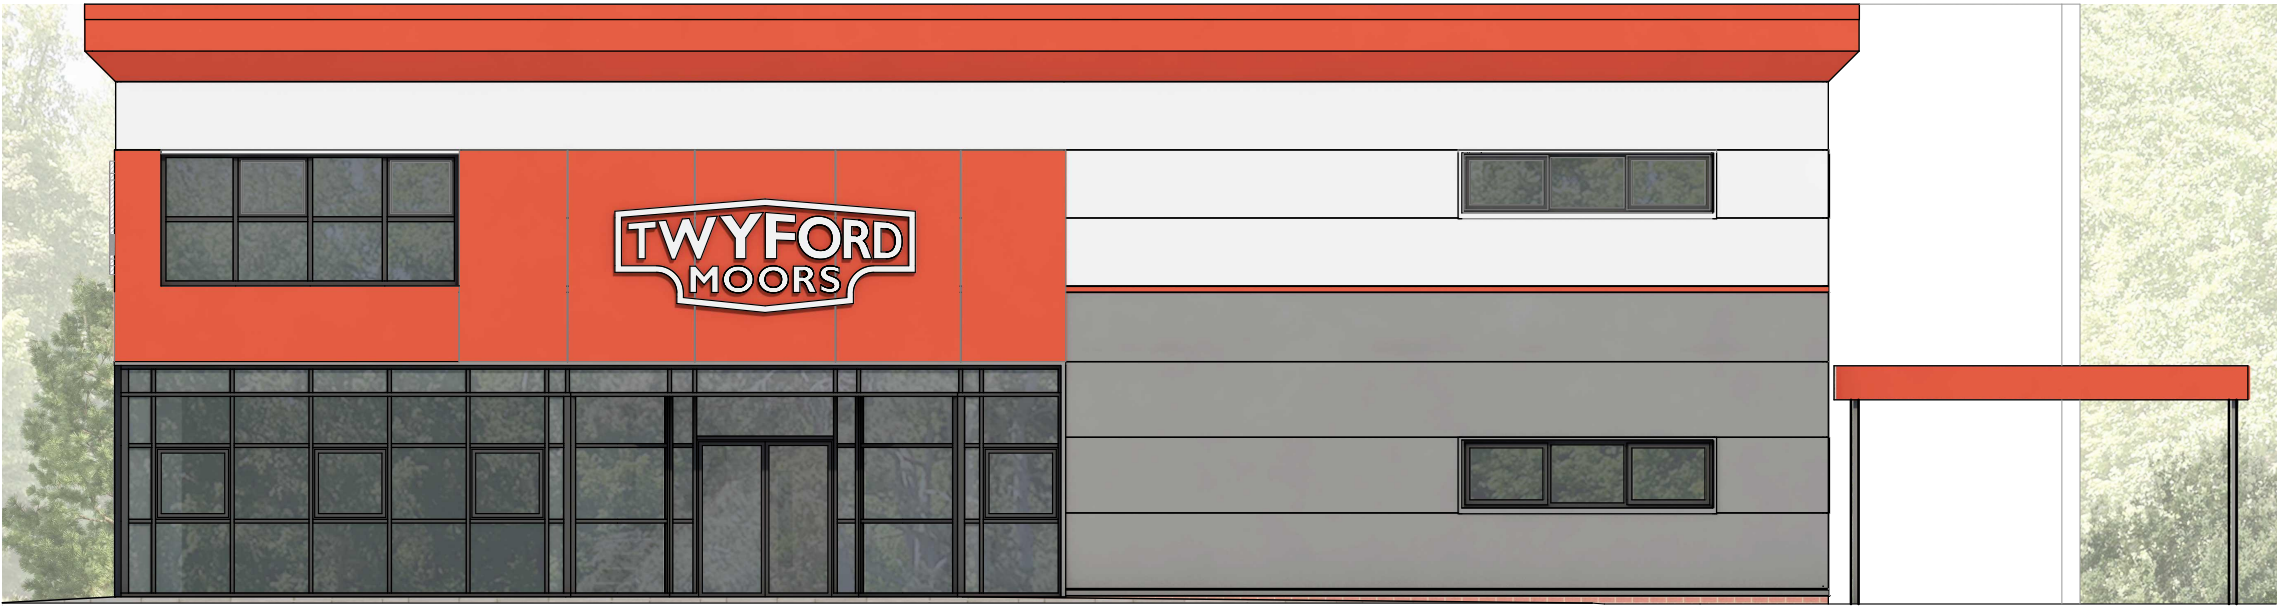


1:100

E-01 Elevation



1:100

E-02 Elevation

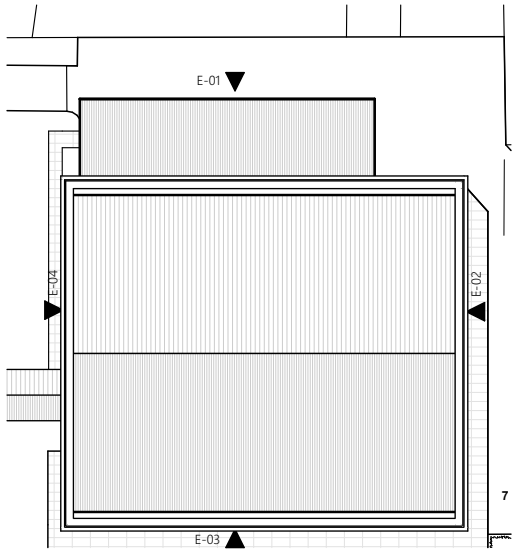

1:500

Key - Elevations