


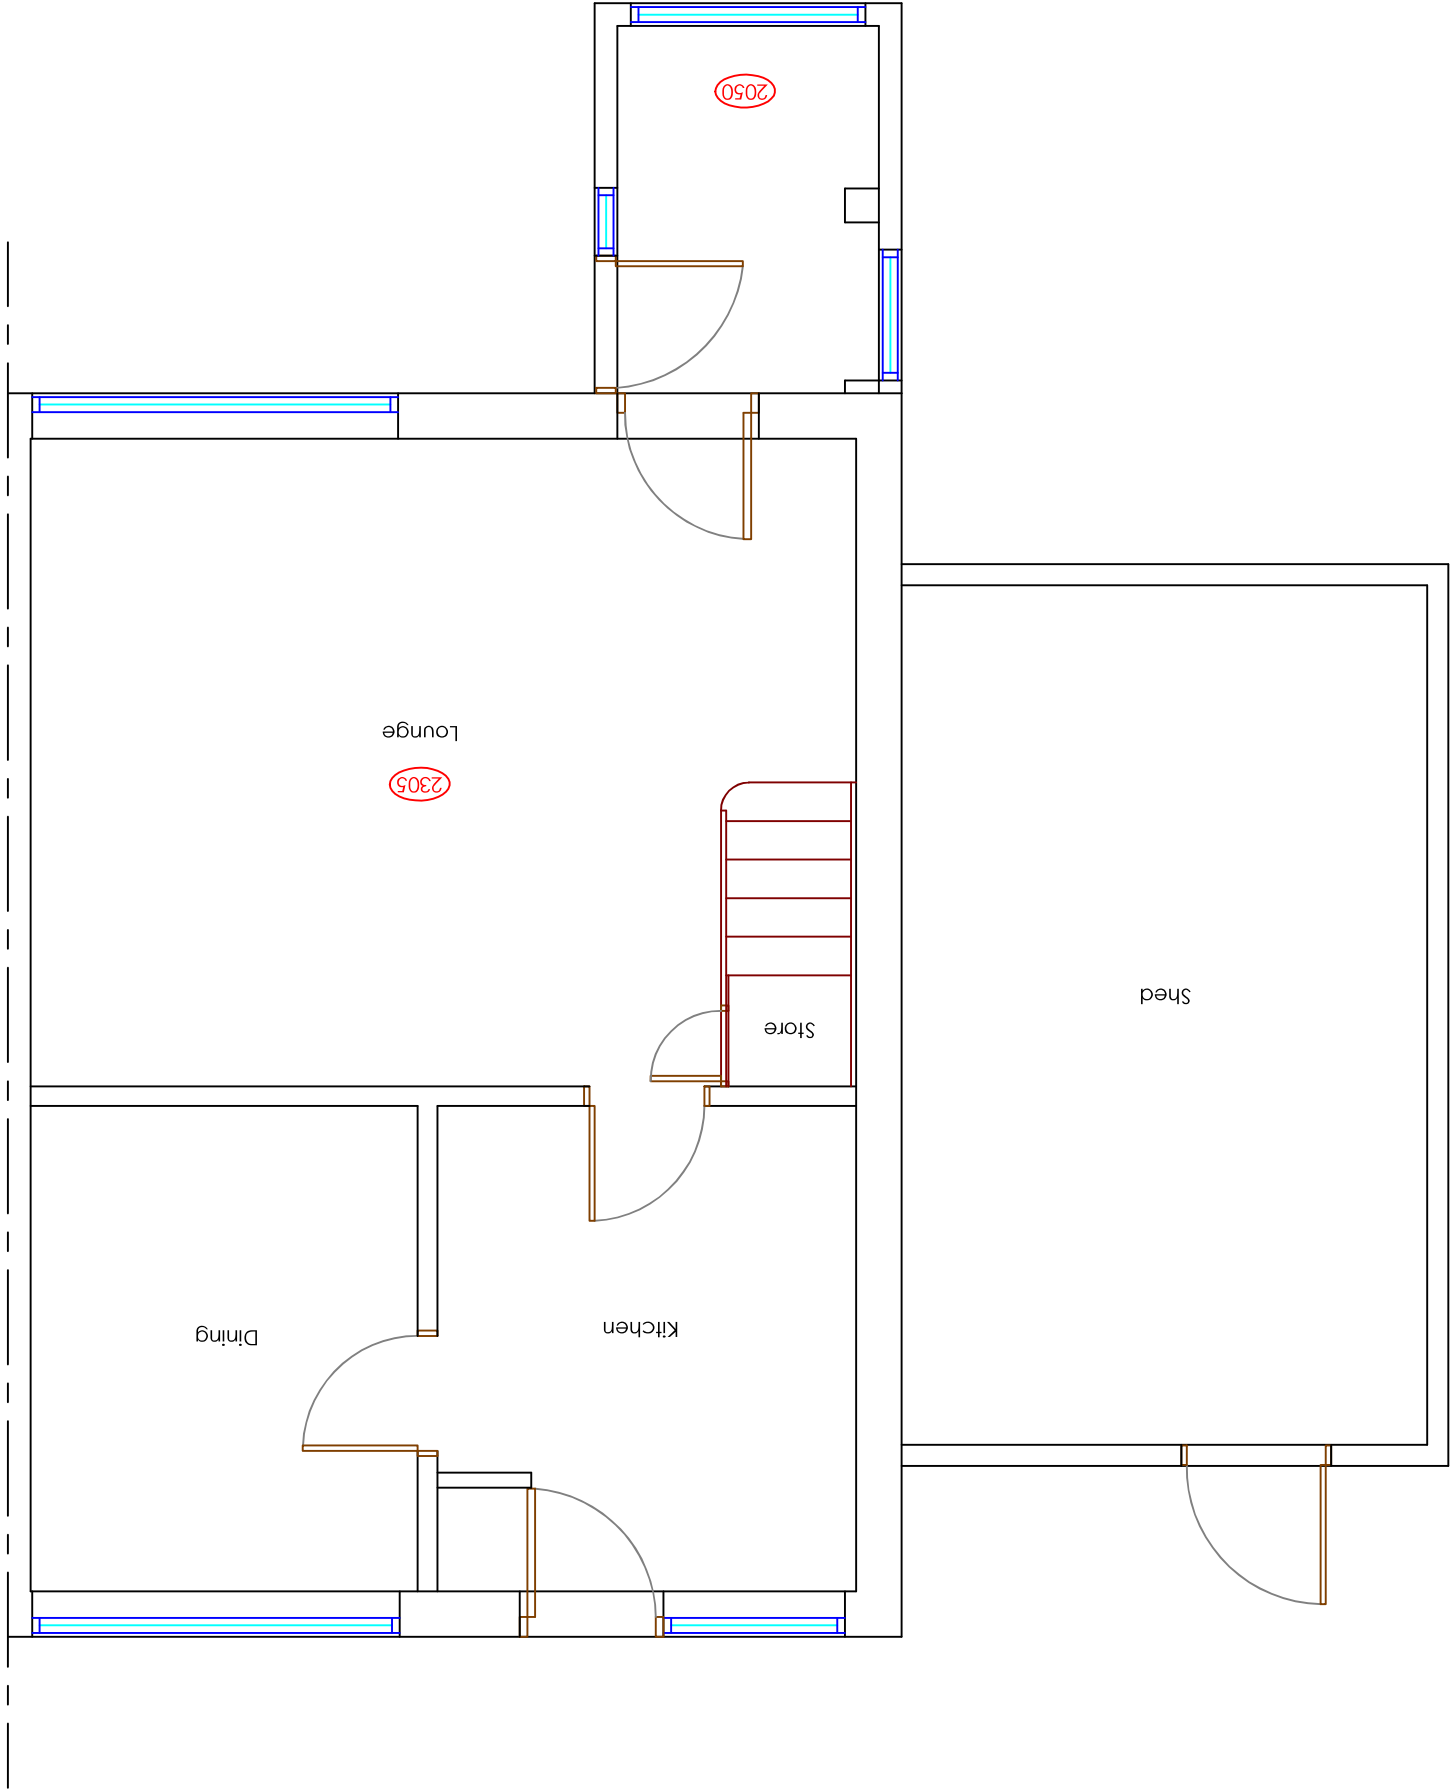


EXISTING GROUND FLOOR

Copyright is reserved by GBS Designs and is issued on the condition that it is not copied or disclosed by or to any unauthorised persons without prior consent in writing from GBS Designs.

All dimensions to be checked on site

All structural elements to be specified by a suitably qualified structural engineer.

REV	DESCRIPTION	DRAWN	DATE
-	Initial design	JLR	10.06.22

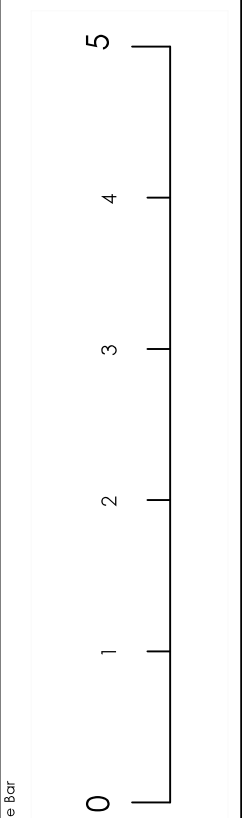

Drawing Ref	Scale at A1	Scale at A3
76 CHAUCER 03	1:50	1:100

Date	Drawn By
10 JUNE 2022	GBS

Drawing Title

76 Chaucer Close,
Cowplain,
Waterlooville,
Hampshire,
PO7 6AQ.