




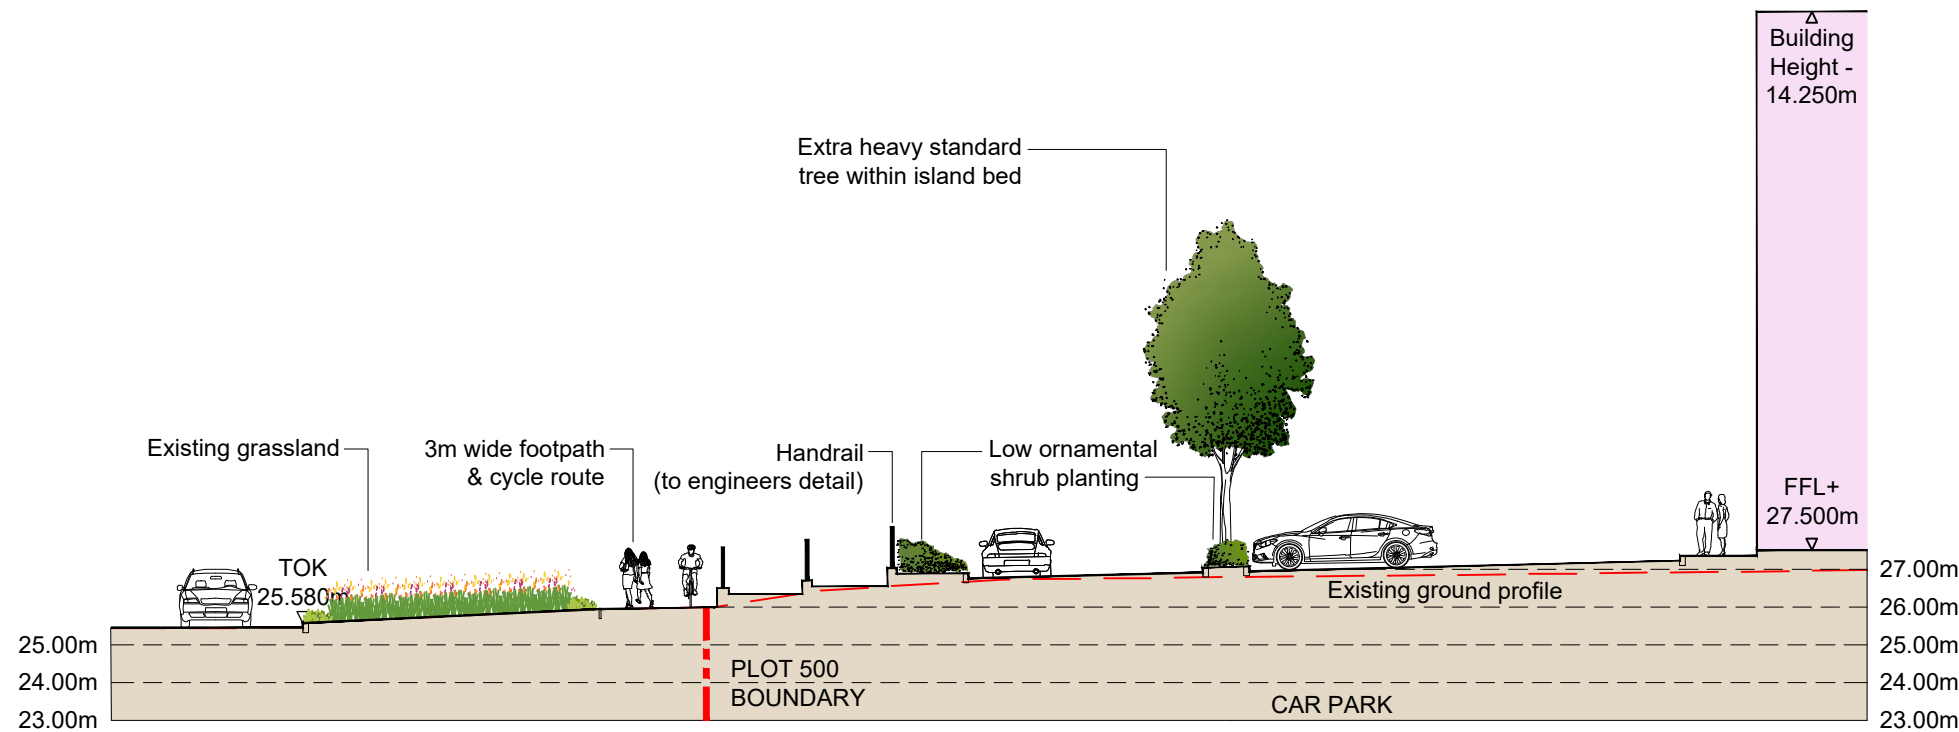


SECTION A-A
SCALE 1:200

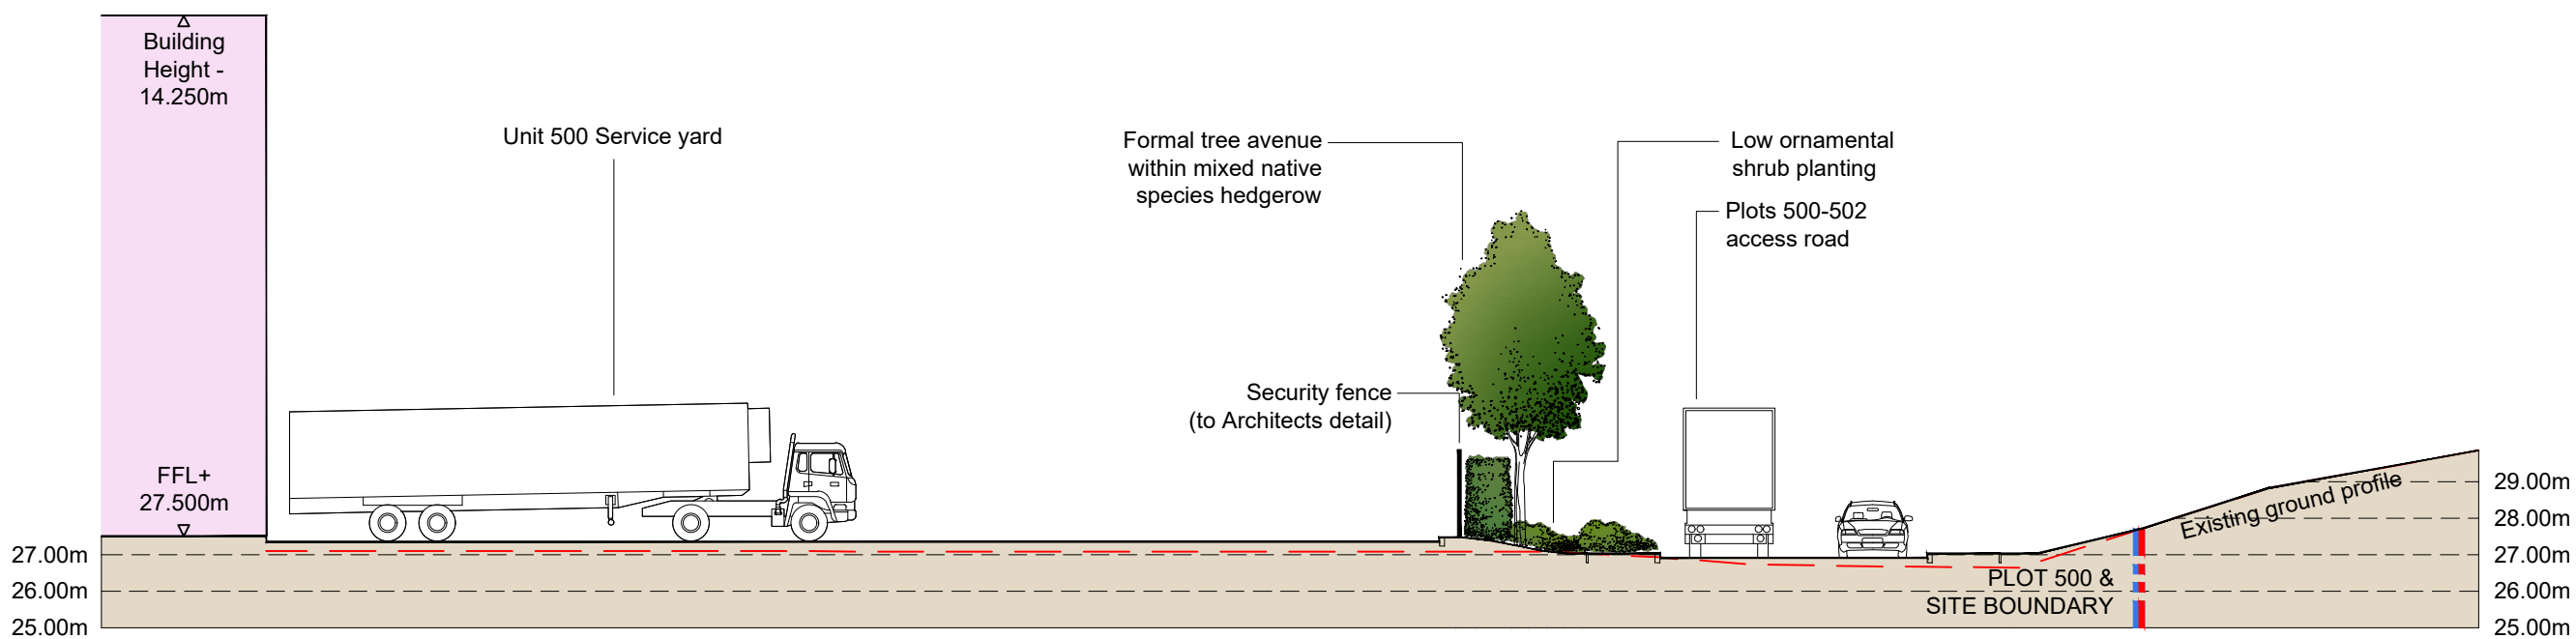


SECTION B-B
SCALE 1:200


SECTION LOCATION PLAN

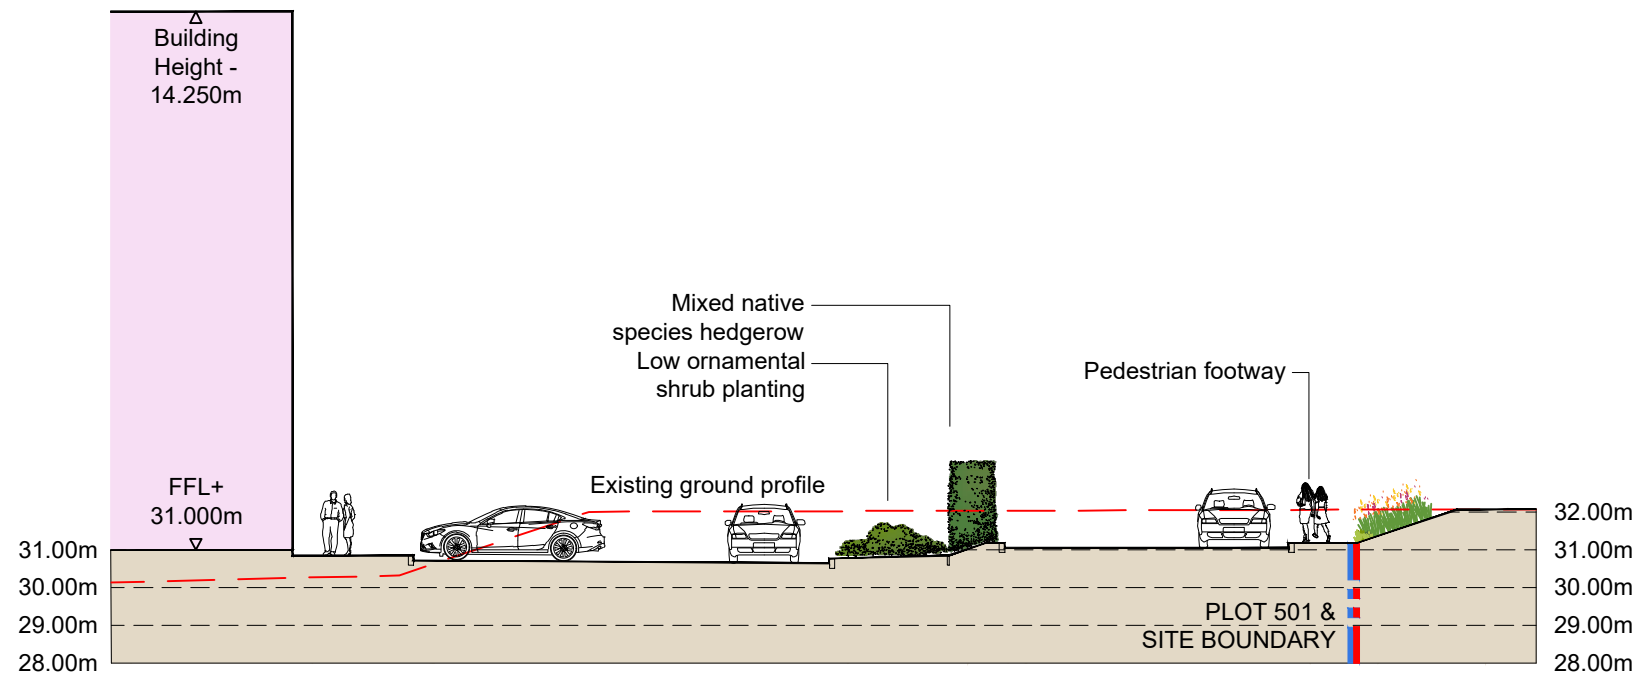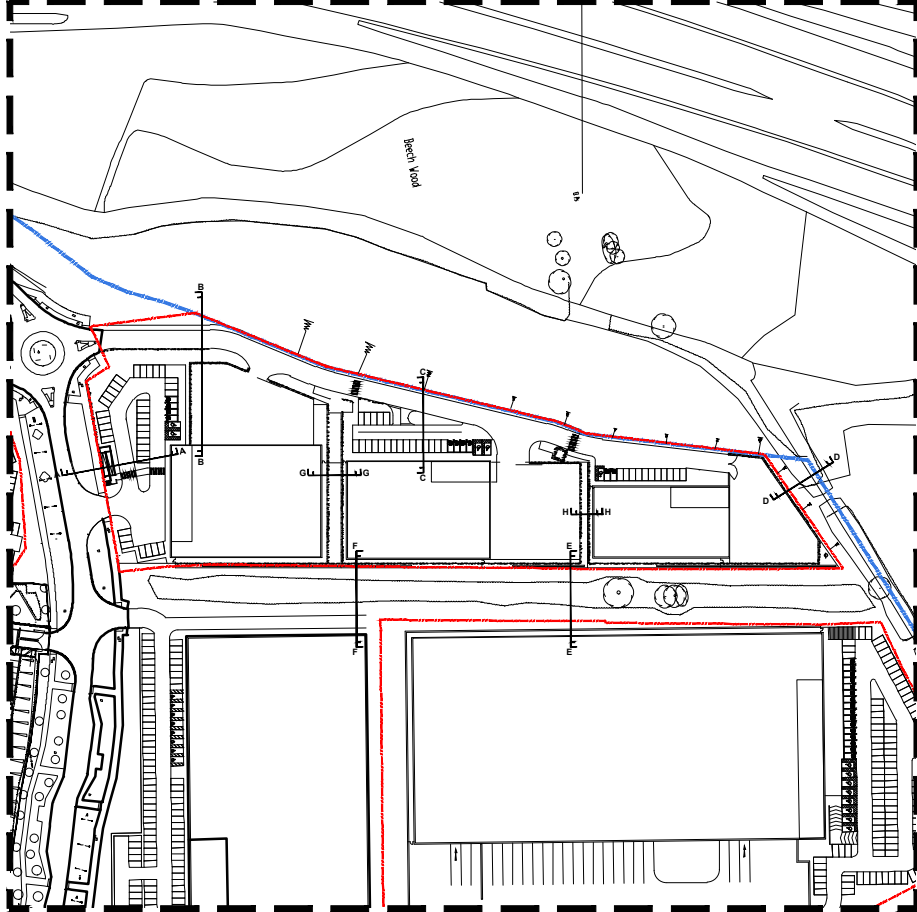


SECTION C-C
SCALE 1:200

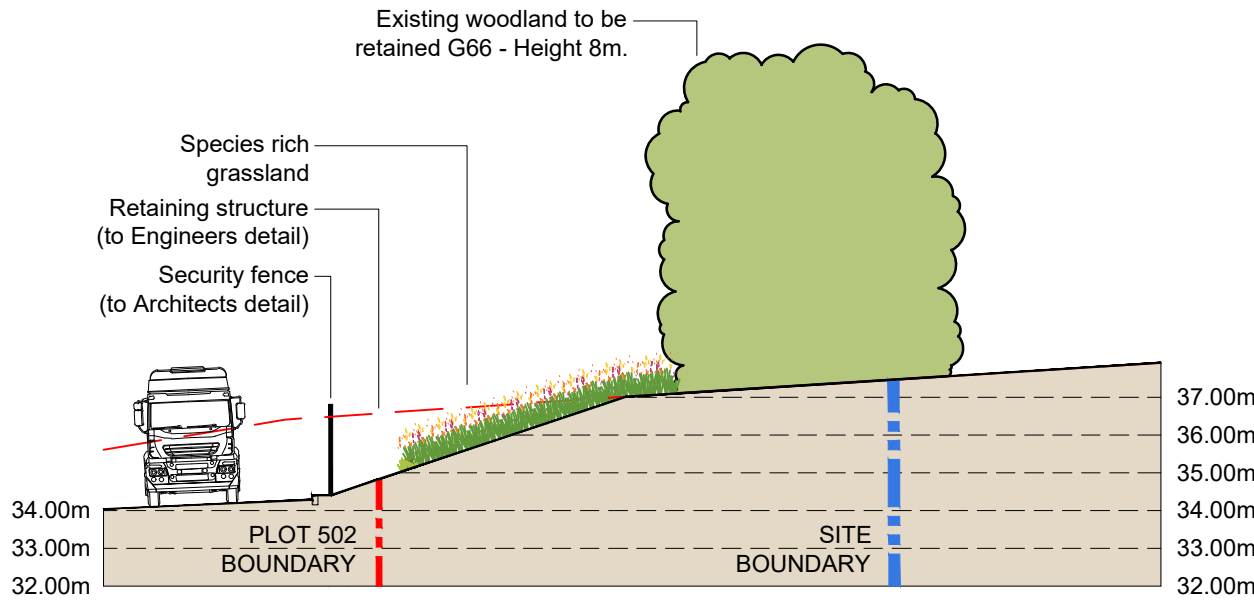


SECTION D-D
SCALE 1:200

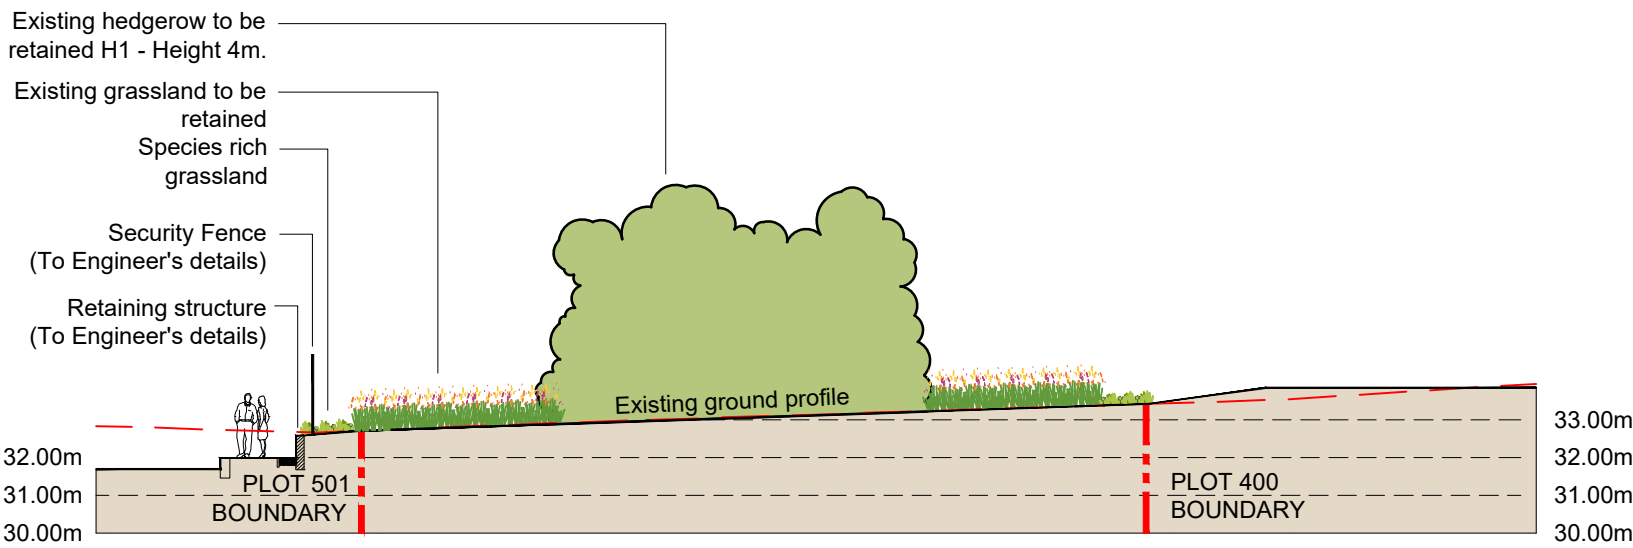


SECTION E-E
SCALE 1:200

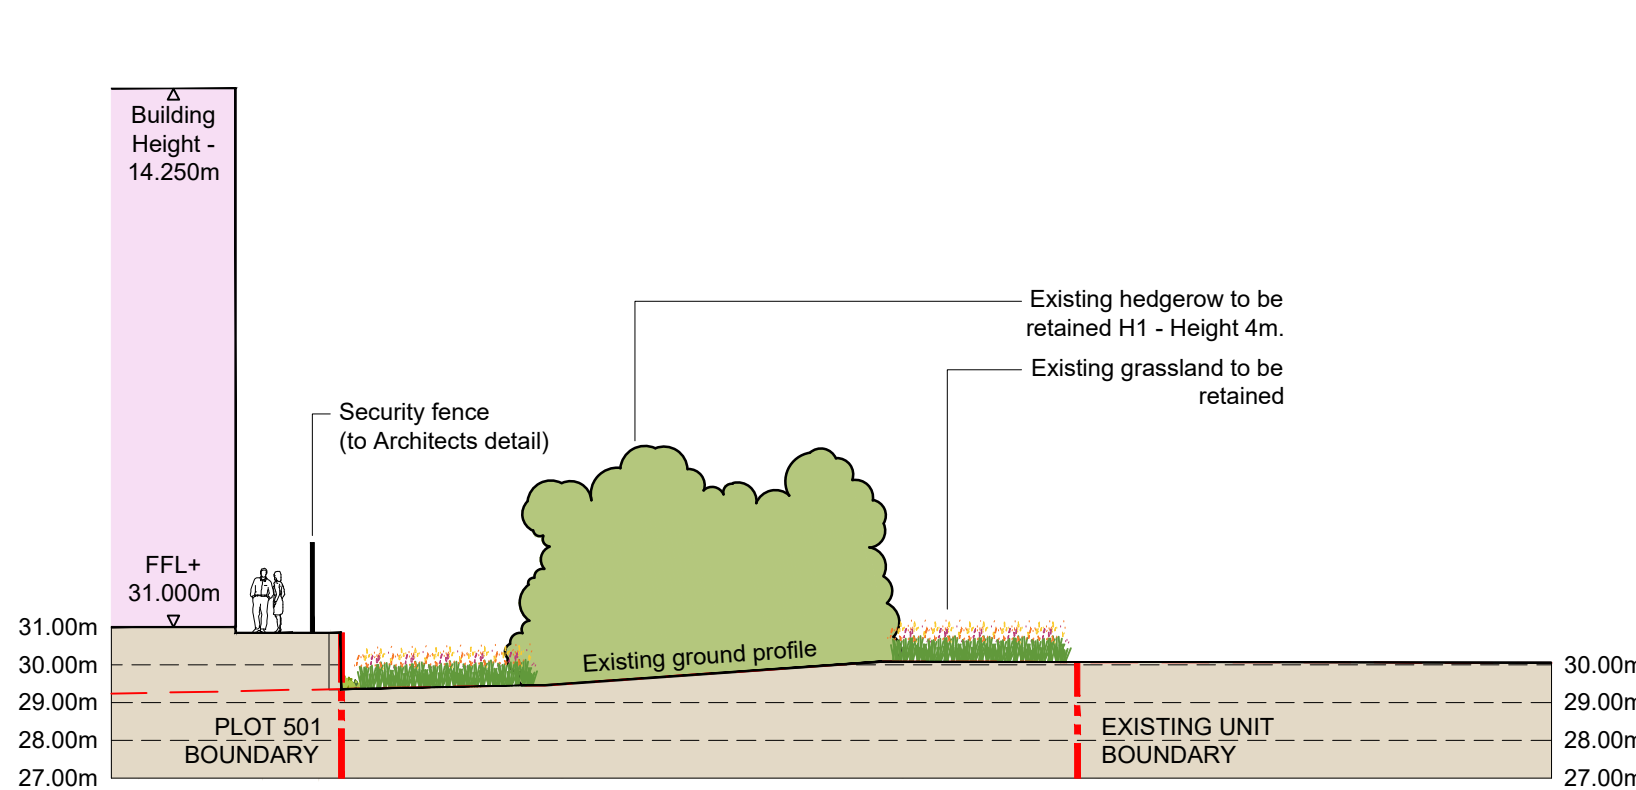

SECTION F-F
SCALE 1:200

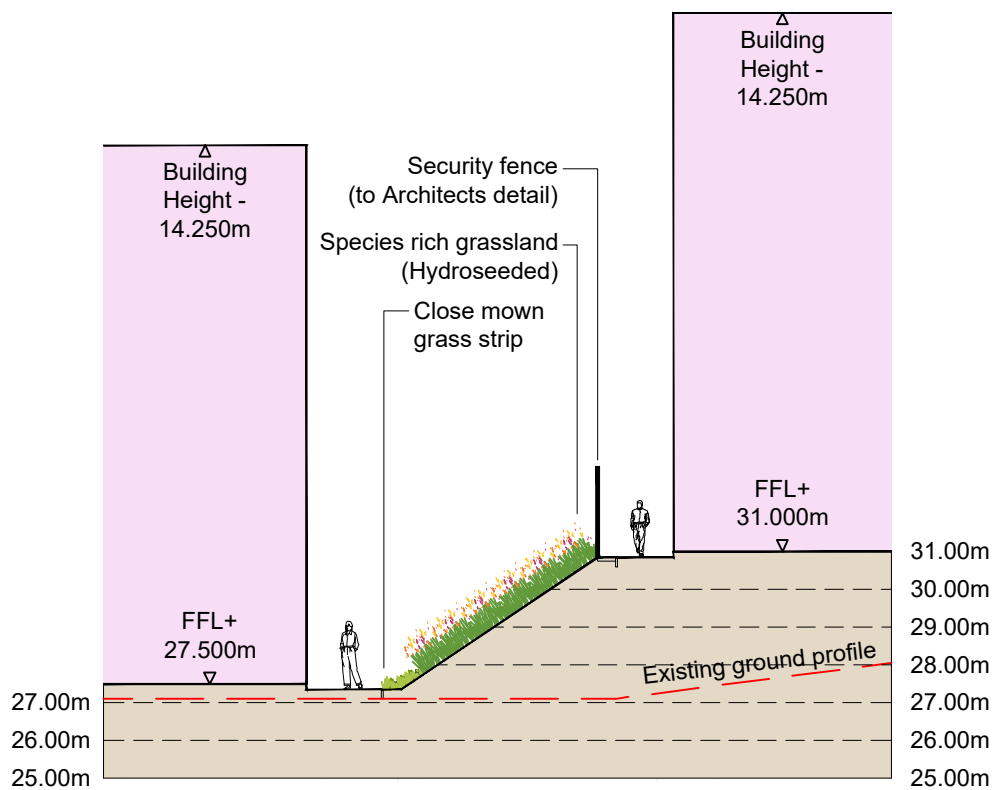

SECTION G-G
SCALE 1:200

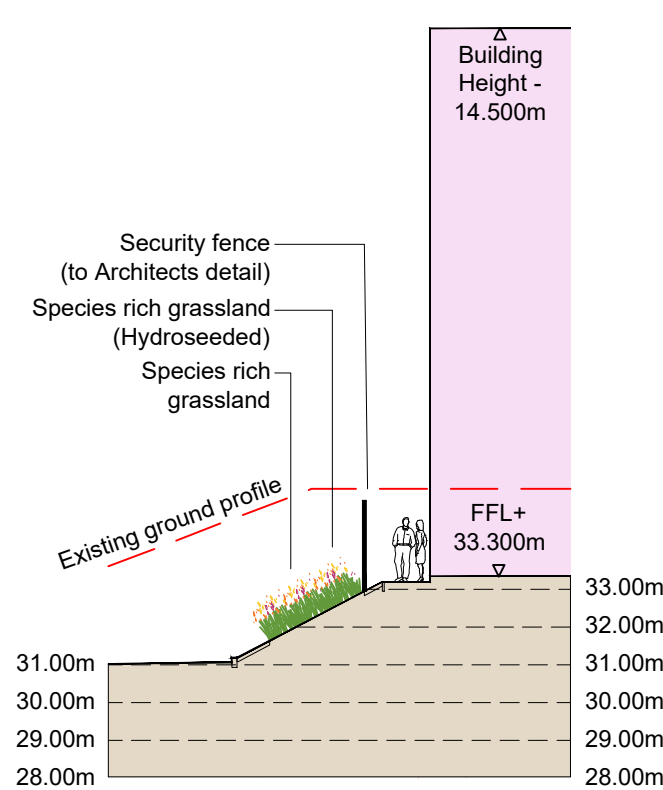

SECTION H-H
SCALE 1:200

A	Drawing text amended	HC	GH	14-10-21
B	Landscape design altered	HC	GH	02-01-21
C	Retaining wall to access road removed	HC	GH	30-11-21
D	Building heights updated	HC	GH	30-11-21
REV	DESCRIPTION	BY	CKD	DATE



CLIENT		PORTSMOUTH CITY COUNCIL						
PROJECT								
PLOTS 500-502, DUNSBURY PARK								
DRAWING TITLE								
LANDSCAPE CROSS SECTIONS								
CONTRACT NUMBER:		2195/21		DATE:		30-09-2021		
DRAWING STATUS:		Planning		CAD REFERENCE:		2195-21-02+03		
DRAWN BY:		HC		CHECKED BY:		GH		
SCALE:		1:200		ORIGINAL SHEET:		A1		
PROJECT	ORIGINATOR	VOLUME	LEVEL	TYPE	ROLE	NUMBER	STATUS	REV
DP	BCA	ZZ	XX	DR	L	0003	S5	D