



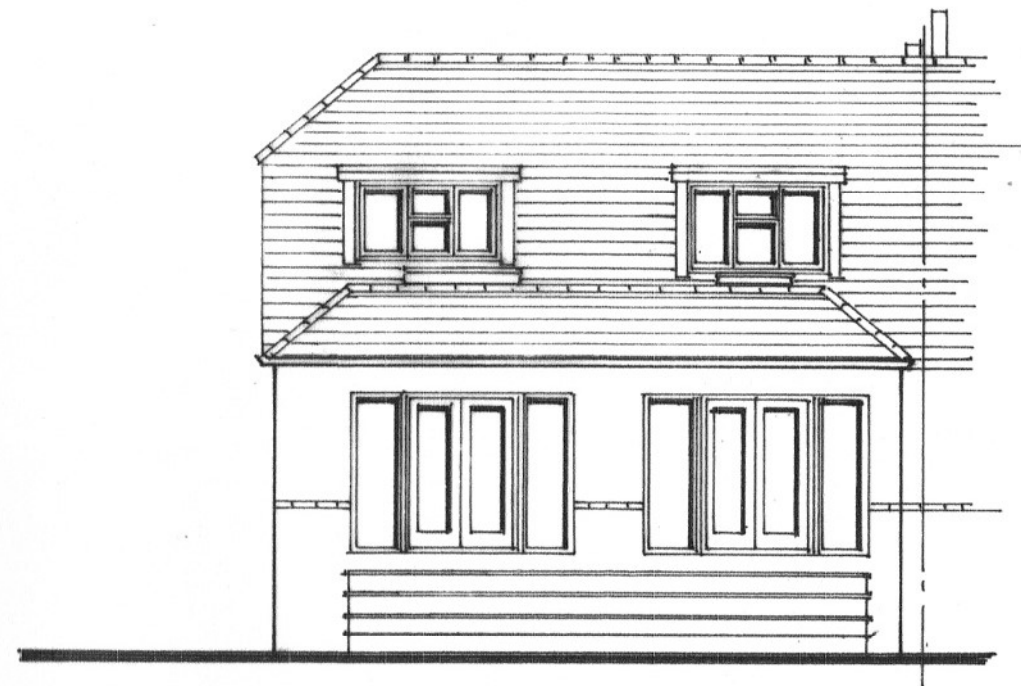

west elevation

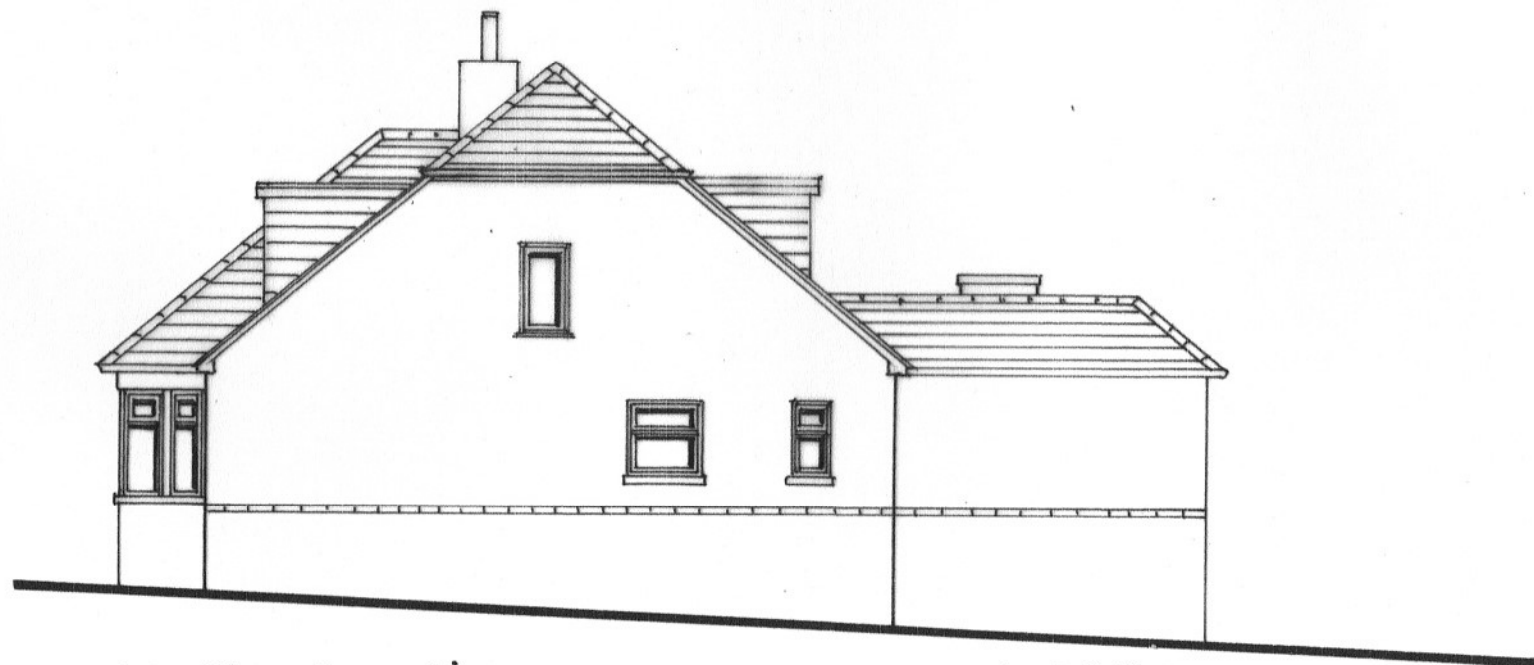

east elevation



south elevation

1:100

ELEVATIONS AS PROPOSED
56 LONE VALLEY, WATERLOOVILLE

Elevations 1:100

