


38 Wheatlands Avenue PO11 9SQ

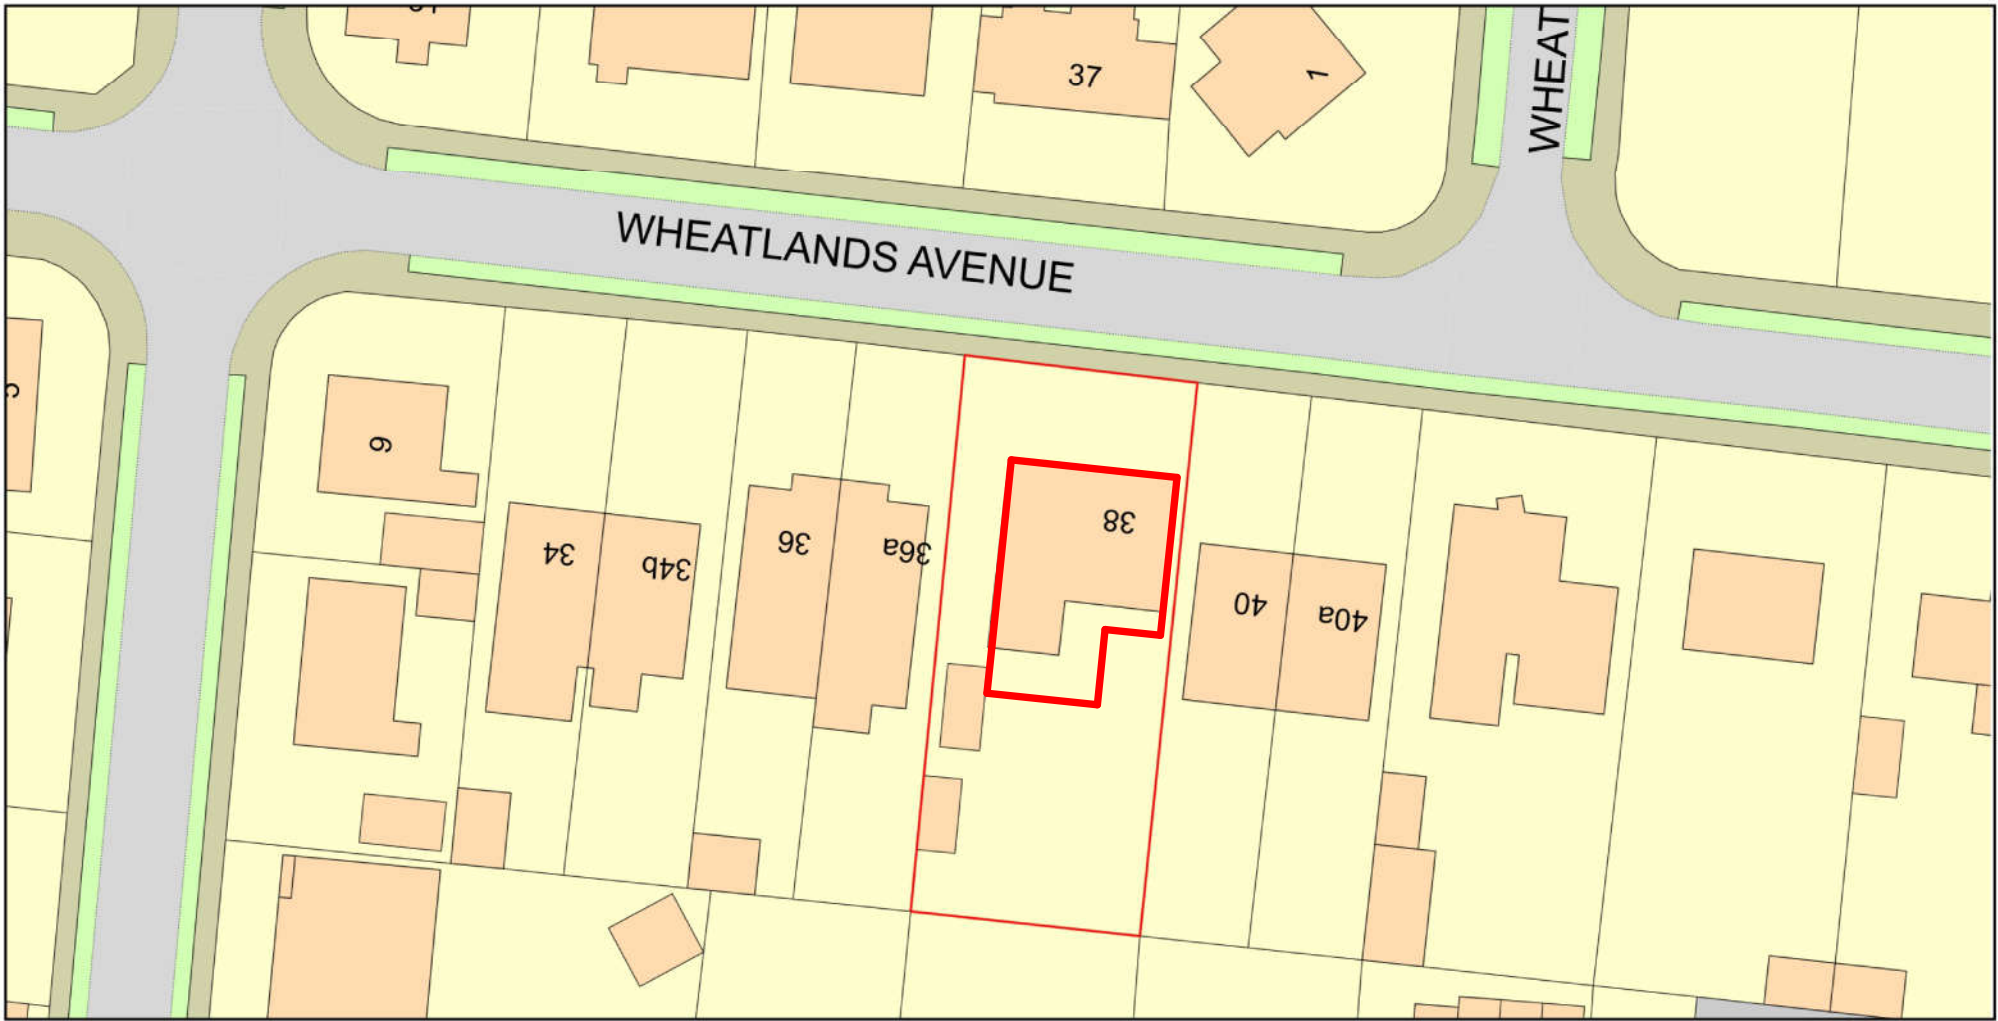

Plan Produced for: Parkers Design
Date Produced: 06 Sep 2021
Plan Reference Number: TQRQM21249145220895
Scale: 1:500 @ A4

© Crown copyright and database rights 2021 OS 100042766

1:500		50
1:200		20
1:100		10
1:50		5



All measurement to be checked on site prior to any comment
(C) Copyright of Parkers Design (Southern) Limited. Any reproduction of these drawings will require written authority from the copyright owner.

Parkers Design Limited - The Studio @ 90, PO9 2PR

www.pexd.co.uk - info@pexd.co.uk - 07776 008822

PROJECT
38 Wheatlands Avenue PO11 9SQ

SHEET
Block

CLIENT			
Good			
Date	Issue Date	Scale (@ A3)	
Drawn by	SW	DRAWING NUMBER	REV
Checked by	SR	P 8	