


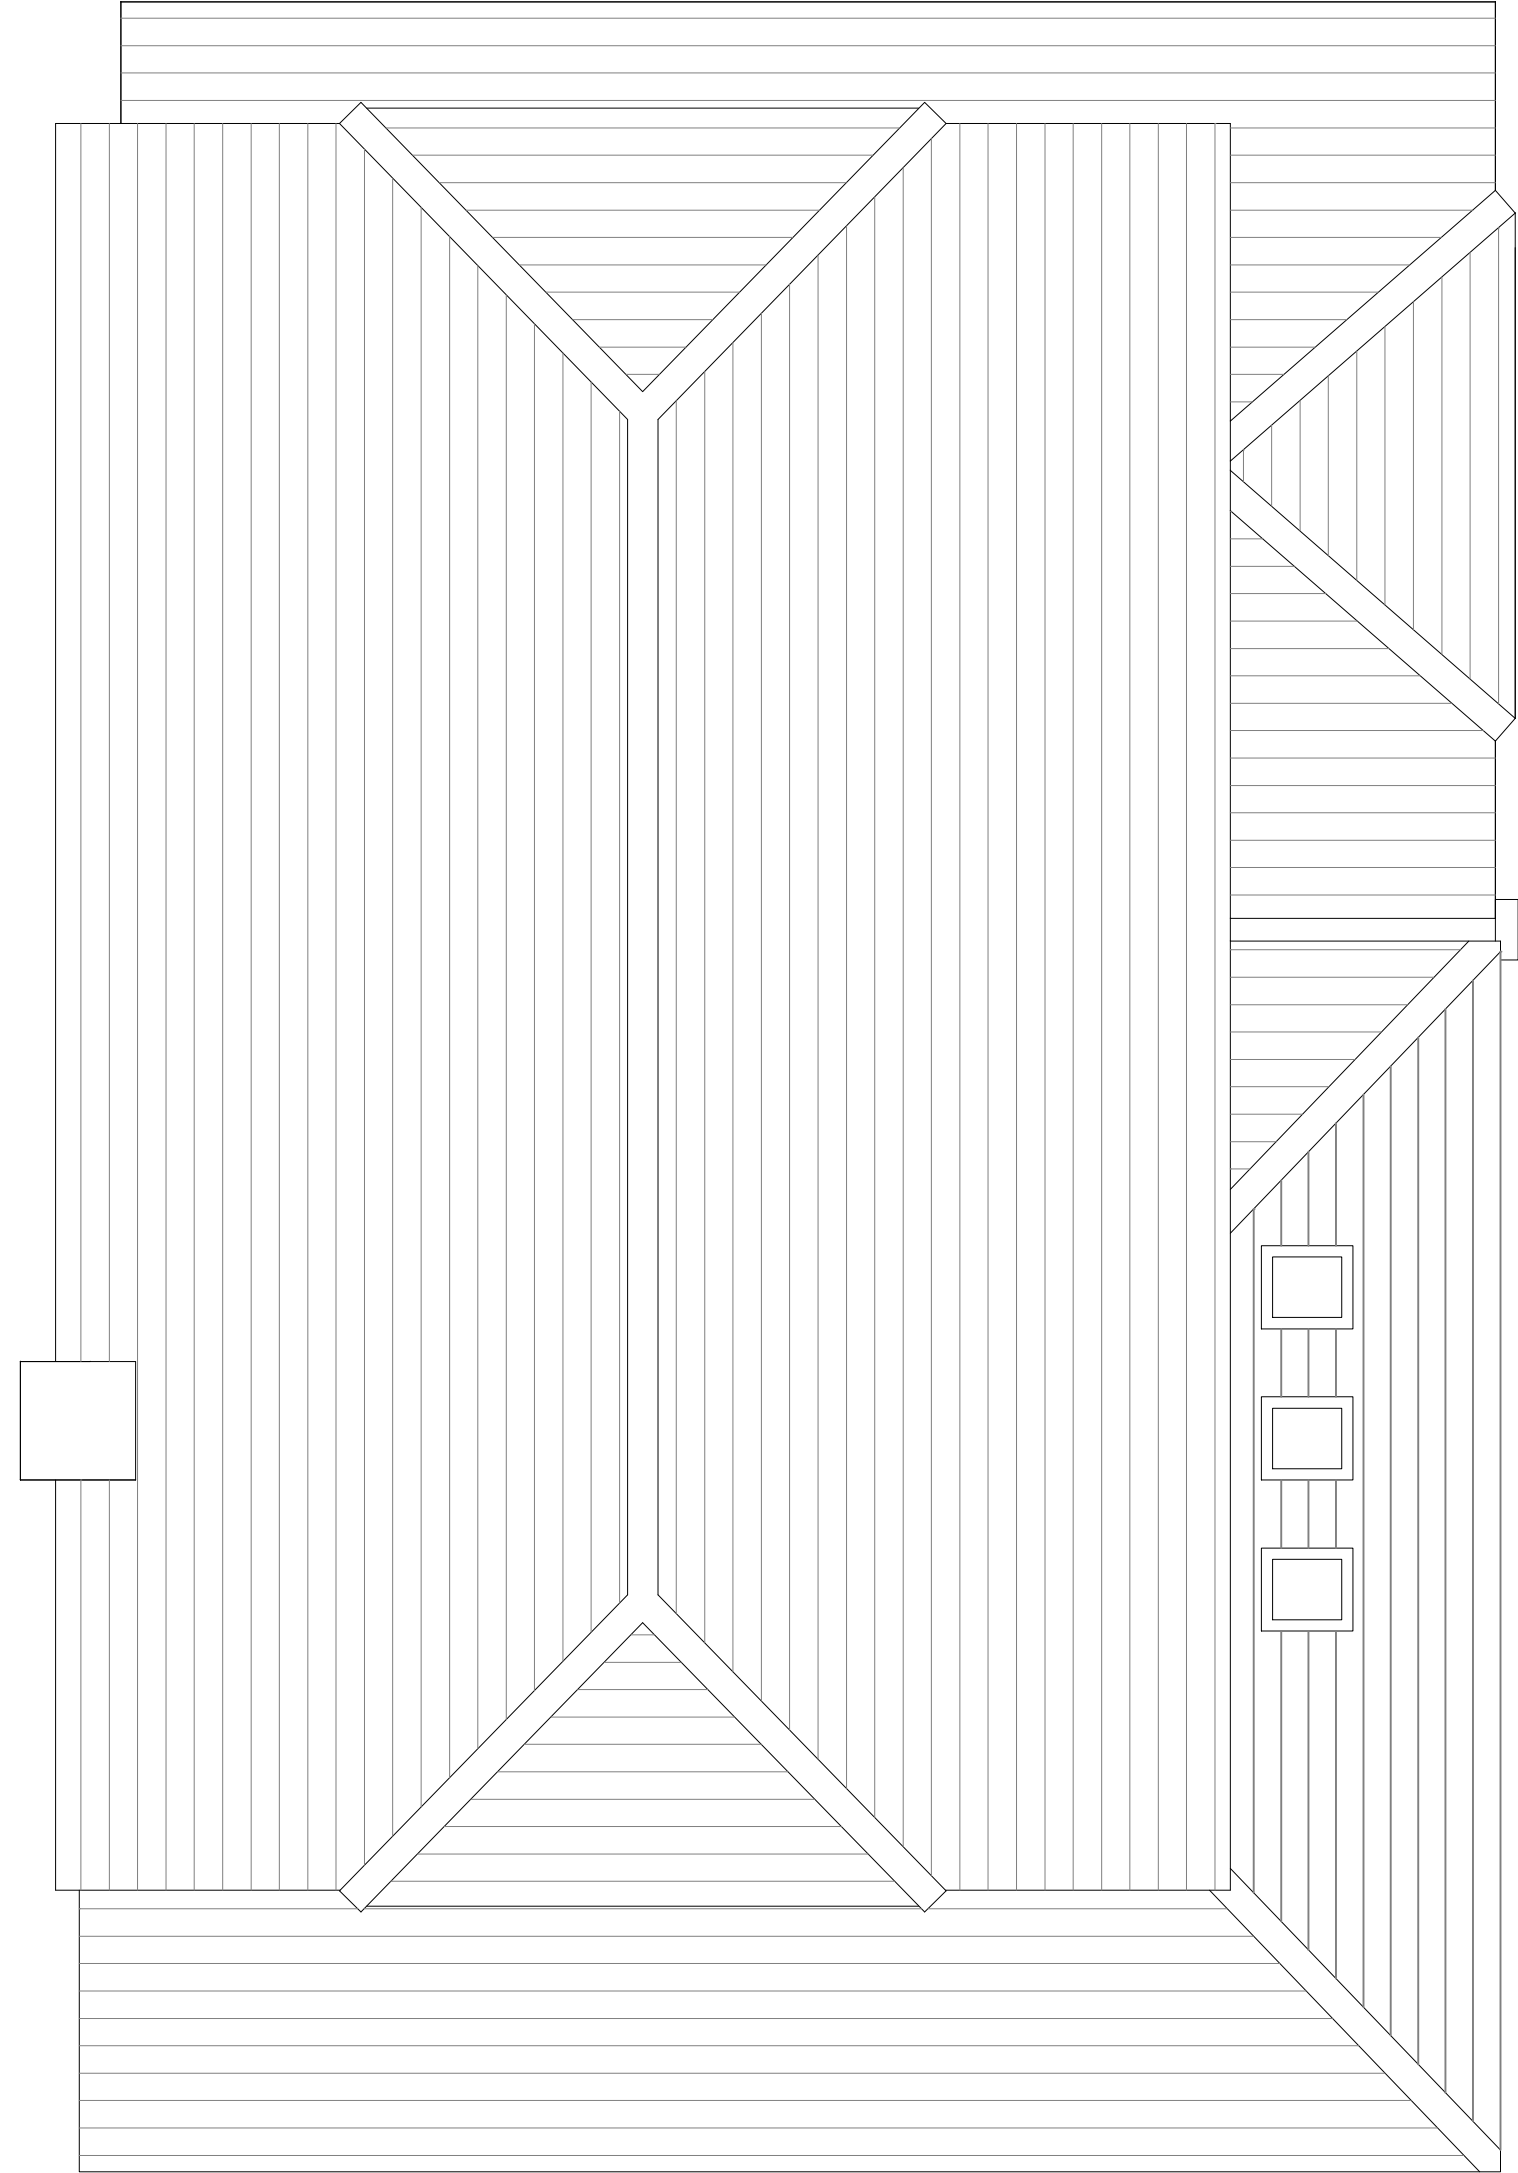

Proposed Roof

Copyright is reserved by GBS Designs and is issued on the condition that it is not copied or disclosed by or to any unauthorised persons without prior consent in writing from GBS Designs.

All dimensions to be checked on site

All structural elements to be specified by a suitably qualified structural engineer.

REV	DESCRIPTION	DRAWN	DATE
-	Initial design	GBS	03.02.22
A	Changes to roof of side extension	GBS	08.02.22
B	Changes to internal layout and windows to new study	GBS	22.02.22

012345

Scale Bar

Drawing Ref	Drawing Title
2KHANDALA 08	2 Khandala Gardens, Waterlooville, Hampshire, PO7 5UA.

Scale at A1	Scale at A3	Date	Drawn by
1:50	1:100	03 FEB 2022	GBS



CAD - ARCHITECTURE - DESIGN

6 Shillinglee Waterlooville
Hampshire PO7 5RW
Tel 023 9225 8315
www.gbsimages.co.uk