



Access Road
Road Level: 36.124

HT. Oxford-Q
Plot 42
FFL: 36.600

HT. Windsor
Plot 43
FFL: 36.450

HT. Oxford
Plot 44
FFL: 36.350

HT. Henley
Plot 45
FFL: 36.150

Datum 30m

Street Elevation A-A

scale 1:200



HT. Henley
Plot 46
FFL: 37.500

HT. Windsor
Plot 47
FFL: 37.400

HT. Oxford-Q
Plot 48
FFL: 37.300

Datum 30m

Street Elevation B-B

scale 1:200



HT. Windsor
Plot 12
FFL: 37.150

HT. Oxford
Plot 15
FFL: 36.450

HT. Windsor
Plot 16
FFL: 36.450

HT. Marlow
Plot 17
FFL: 36.450

HT. Oxford
Plot 18
FFL: 36.350

HT. Letchworth
Plot 19
FFL: 36.050

HT. Letchworth
Plot 20
FFL: 36.050

HT. Oxford Q
Plot 21
FFL: 35.900

HT. Marlow
Plot 22
FFL: 35.600

HT. Oxford
Plot 23
FFL: 35.300

HT. Letchworth
Plot 24
FFL: 34.800

HT. Letchworth
Plot 25
FFL: 34.800

HT. Dart
Plot 26
FFL: 34.500

HT. Dart
Plot 27
FFL: 34.500

HT. Dart
Plot 28
FFL: 34.500

Datum 30m

Street Elevation C-C

scale 1:200



HT. Henley
Plot 49
FFL: 37.600

HT. Marlow
Plot 50
FFL: 37.700

HT. Oxford-Q
Plot 51
FFL: 37.800

HT. Marlow
Plot 52
FFL: 37.900

HT. Oxford-Q
Plot 53
FFL: 38.000

HT. Henley
Plot 54
FFL: 38.050

HT. Marlow
Plot 55
FFL: 38.200


HT. Oxford - MSU
Plot 56
FFL: 38.250

Access Road
Road Level: 37.859

Datum 30m

Street Elevation D-D

scale 1:200

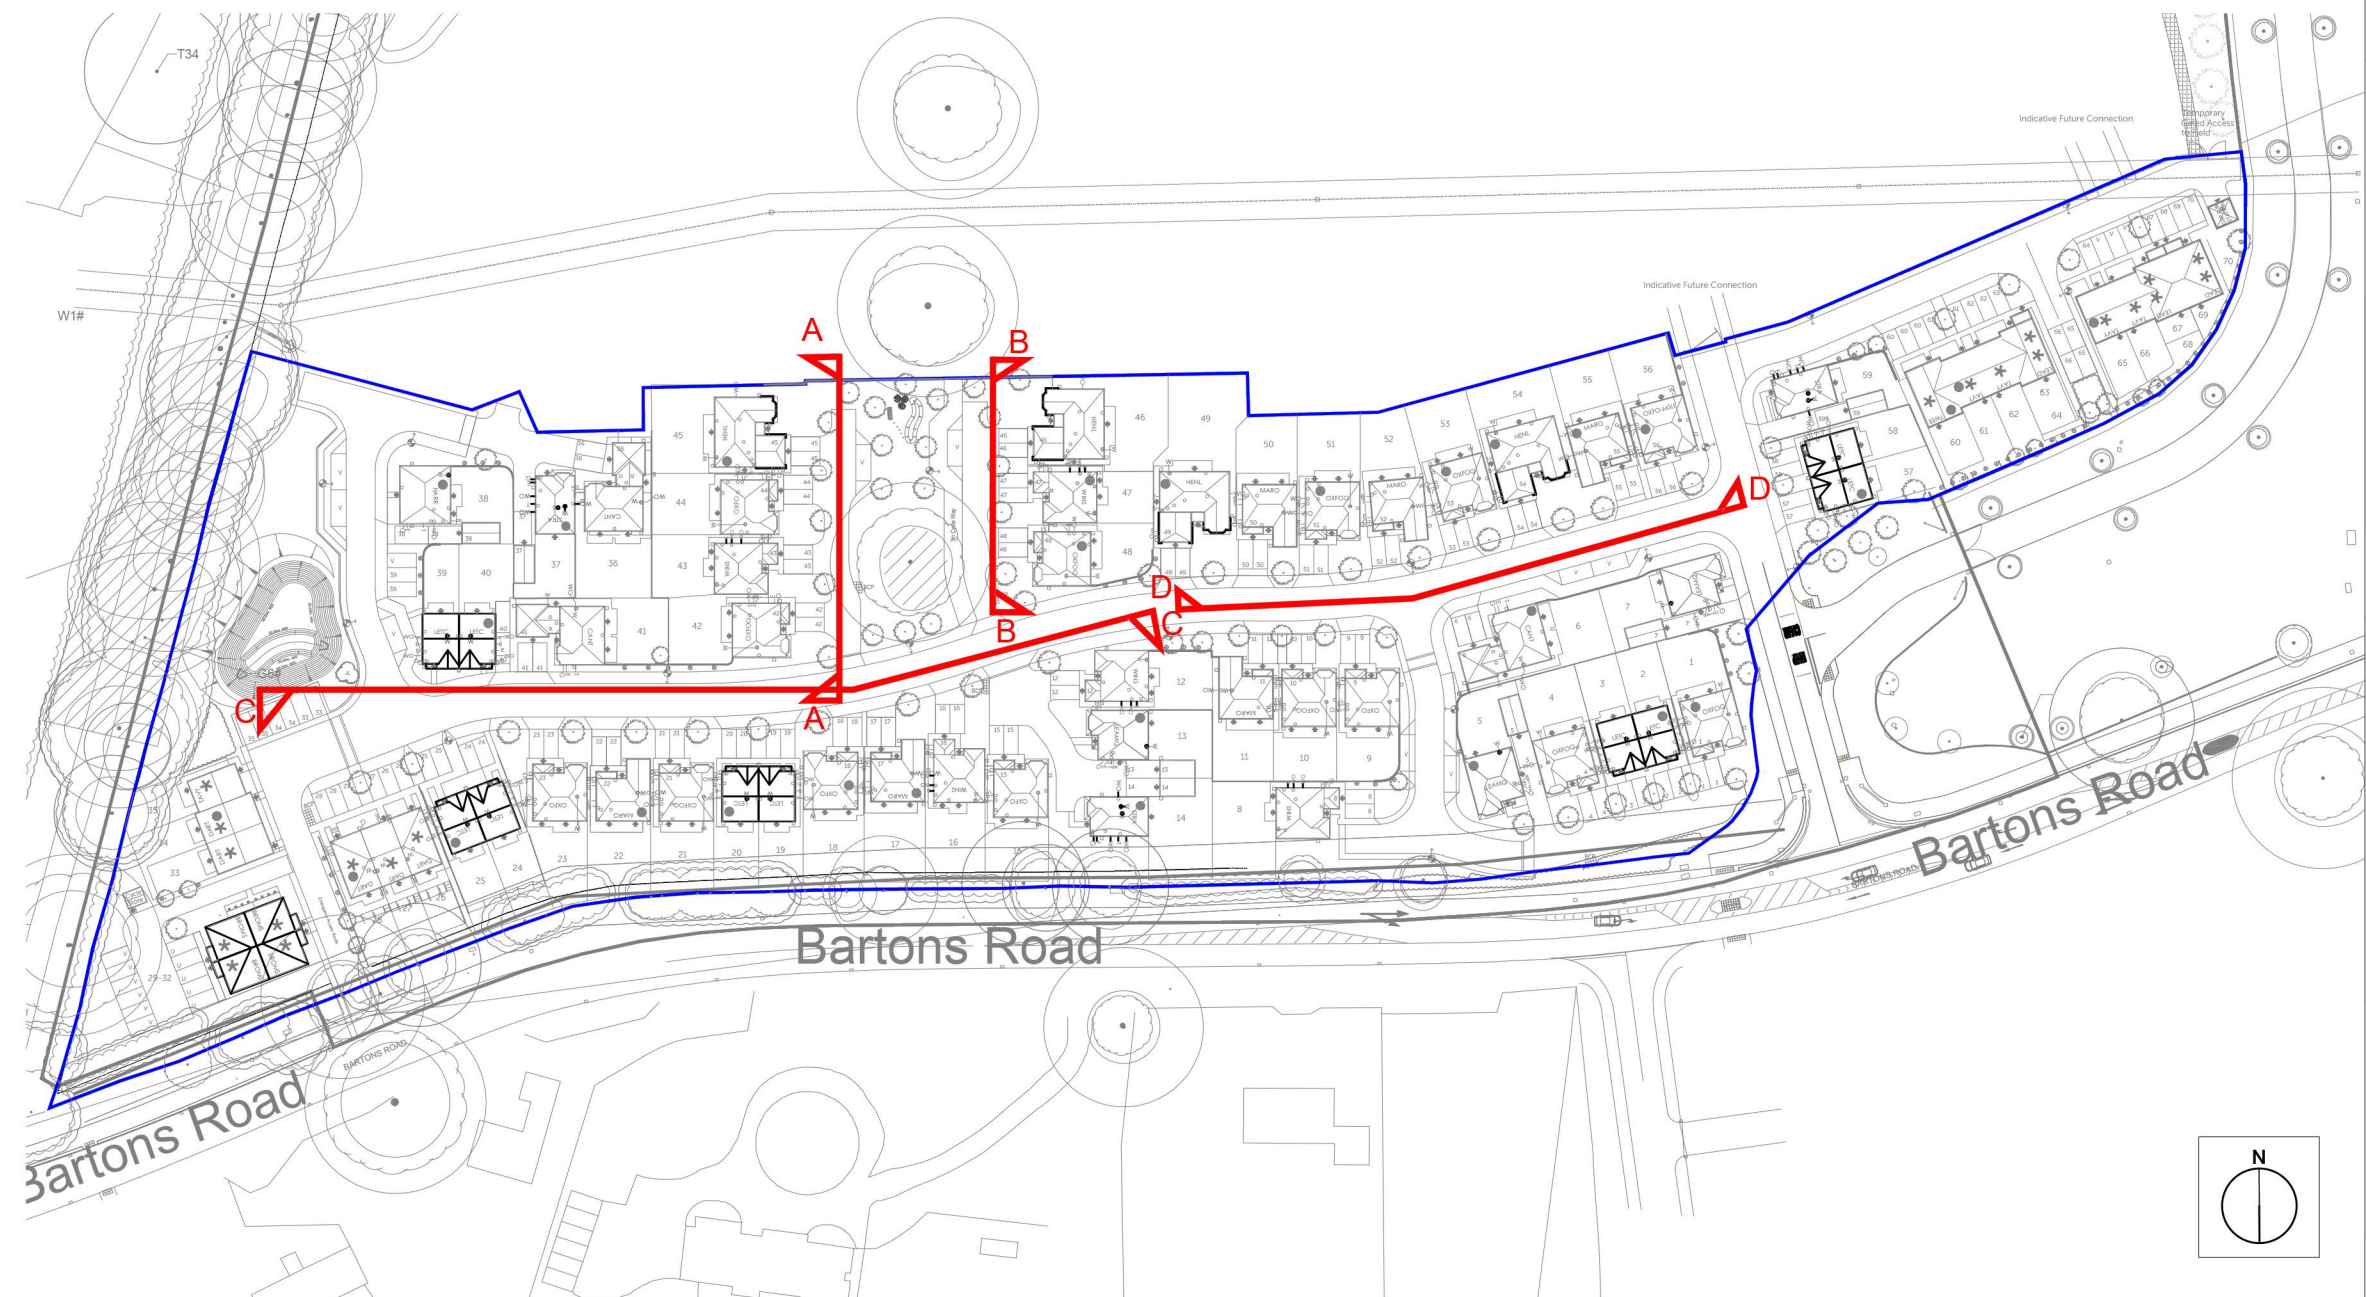

Romsey Office
Building 300, The Grange,
Romsey Road,
Michelmersh, Romsey,
Hampshire, SO51 0AE
T:01794 367703 F:01794 367276

Portishead Office
Unit 5, Middle Bridge Business Park
Bristol Road,
Portishead,
Bristol, BS20 6PN
T:01275 407000 F:01794 367276

www.thrivearchitects.co.uk

This drawing is the copyright of Thrive Architects Ltd ©. All rights reserved. Ordnance Survey Data © Crown Copyright. All rights reserved. Licence No. 100007359. DO NOT scale from this drawing. Contractors, Sub contractors and suppliers are to check all relevant dimensions and levels of the site and building before commencing any shop drawings or building work. Any discrepancies should be recorded to the Architect. Where applicable this drawing is to be read in conjunction with the Consultants' drawings.

Rev	Description
A	Planning issue.
B	Updated to suit revised site layout. Planning issue.

Date	Au	Ch
31.03.21	JF	
03.11.21	JF	

Project **Camps Field, Barton Road, Southleigh**
Drawing **Coloured Street Elevations**

Client	Redrow Homes Southern Countries	Date	20.01.20
Job no.	REDR200818	Rev.	B
Dwg no.	CSE.01	Scale	1:200 at A1
Author	JF	Checked	
Status	PLANNING	Office	Romsey
Client ref.			

