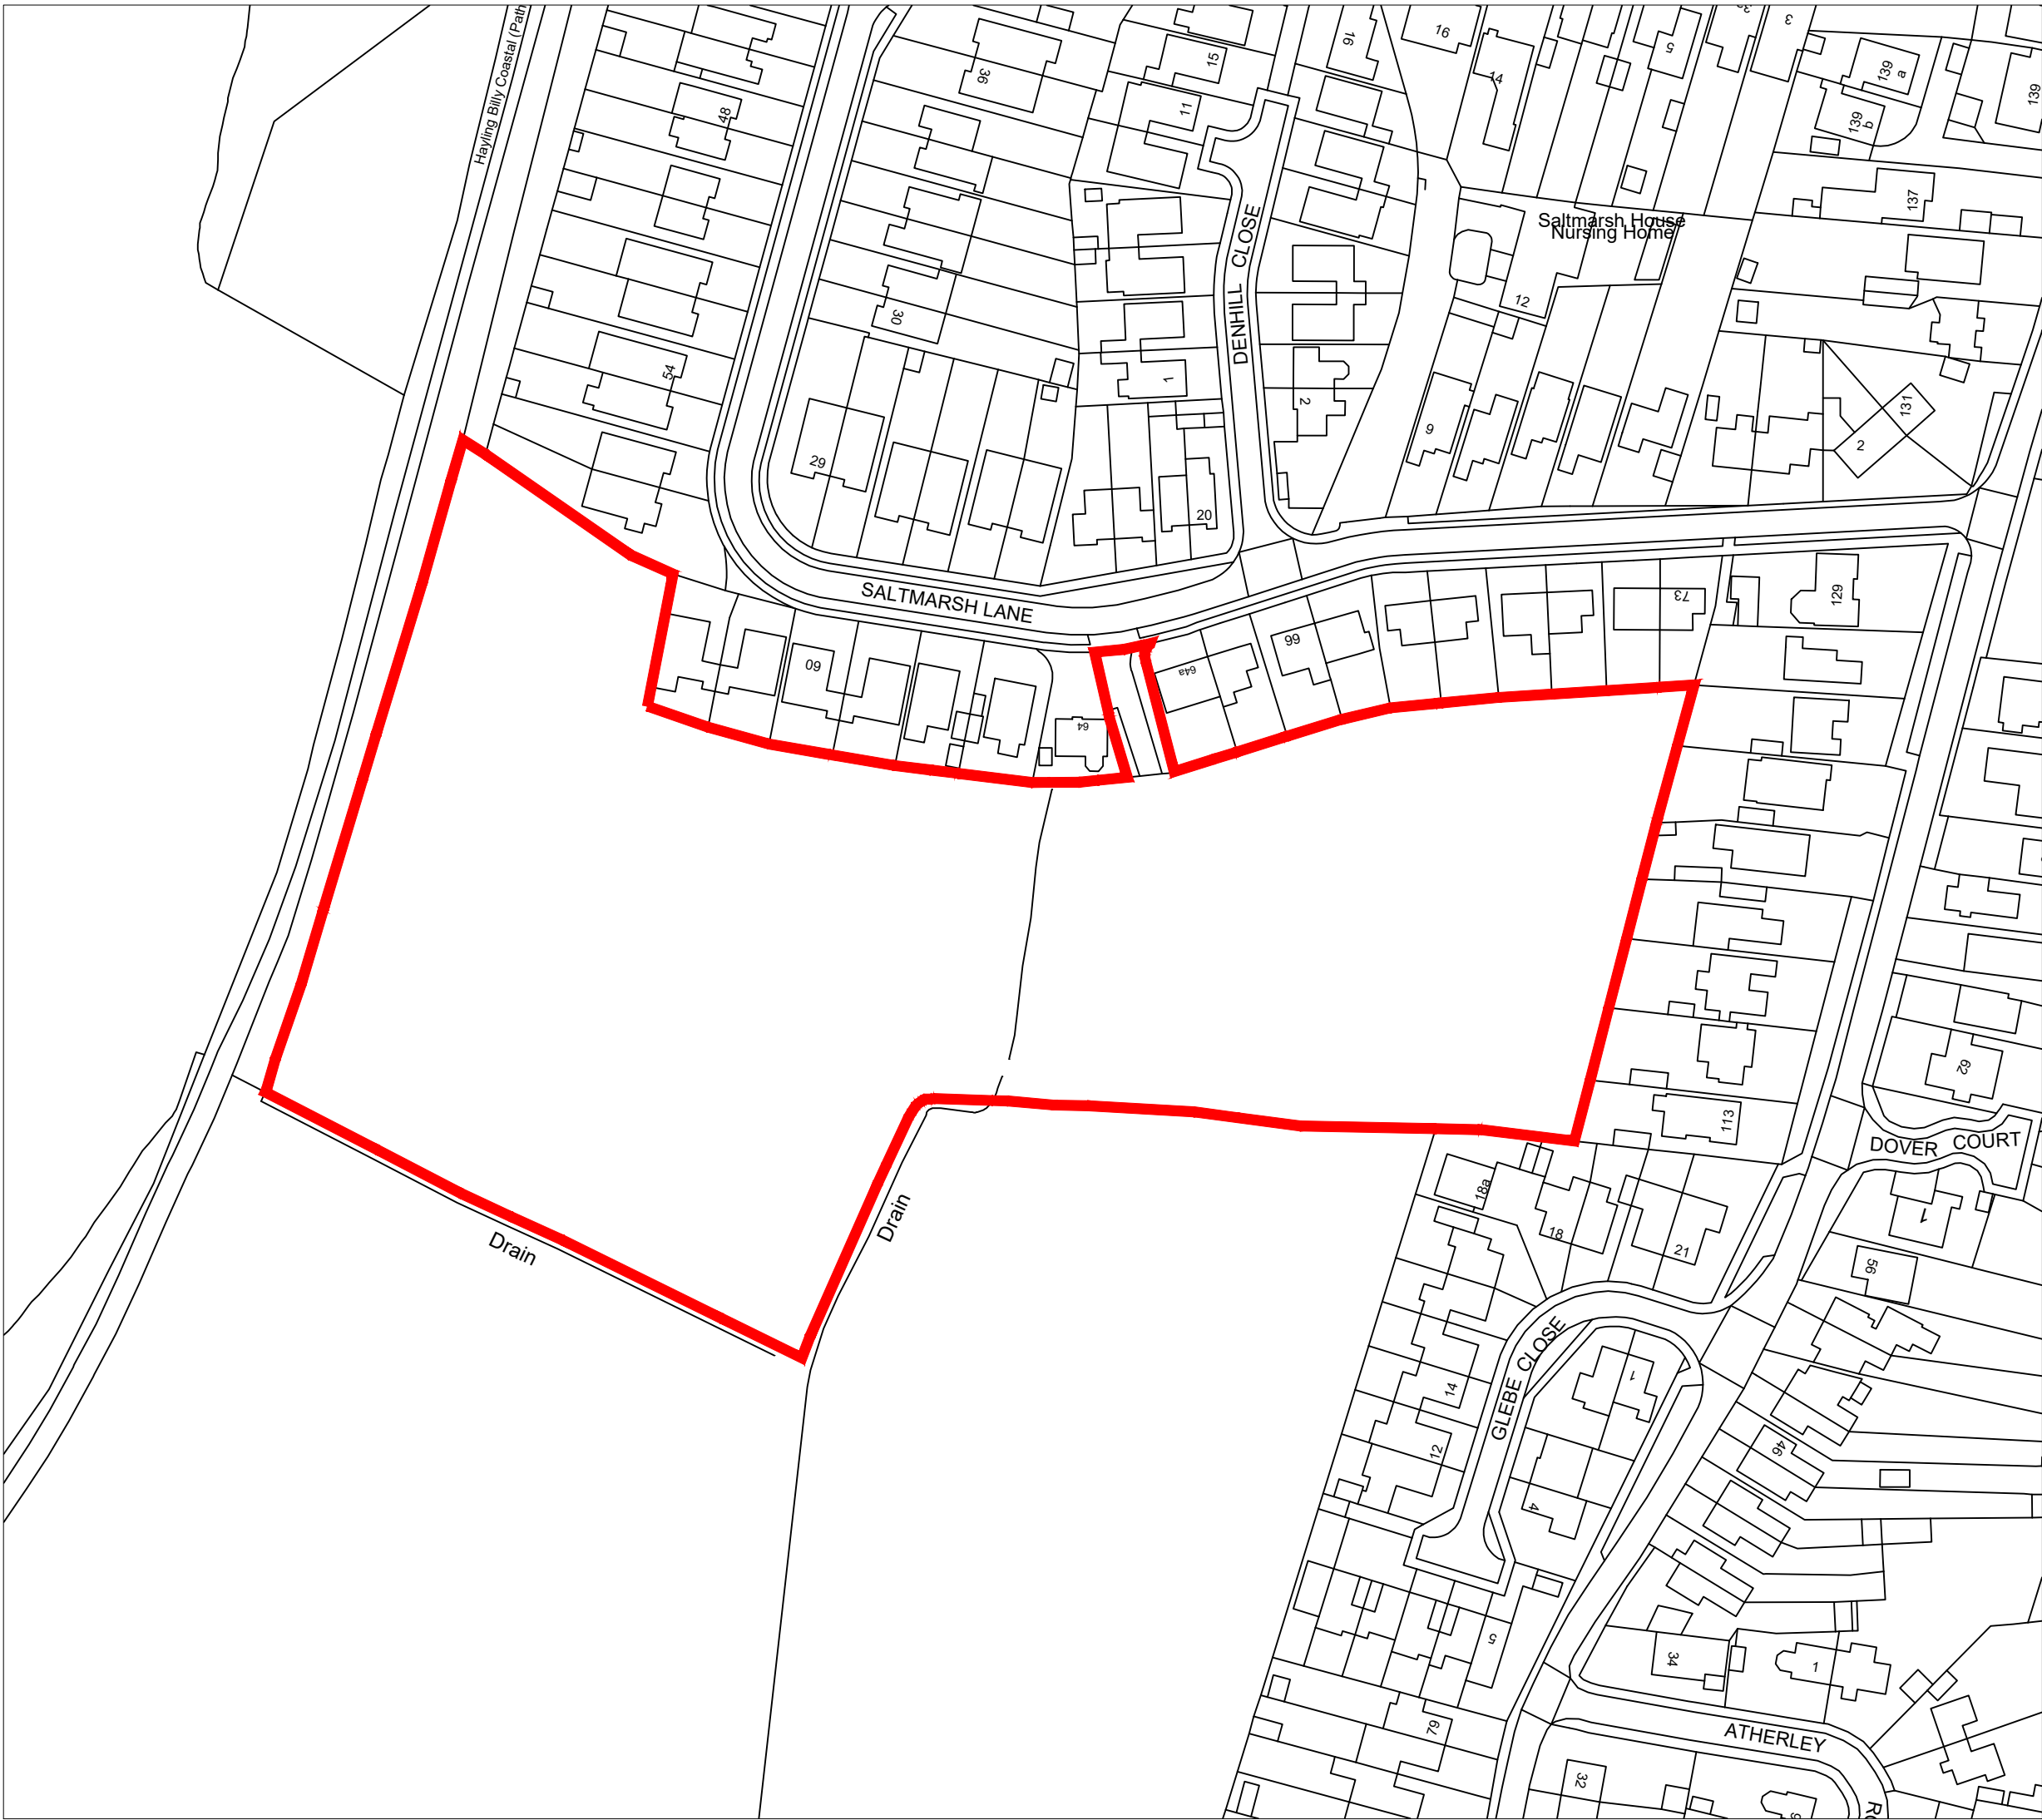


Site boundary 2.51ha (6.20acres)

Project
Land South of Saltmarsh Lane

Drawing Title
Site Location Plan

Date	Scale	Drawn by	Check by
08/03/2021	1:1,250 at A3	ML	SR
Project No	Drawing No	Revision	
1240	001	-	