




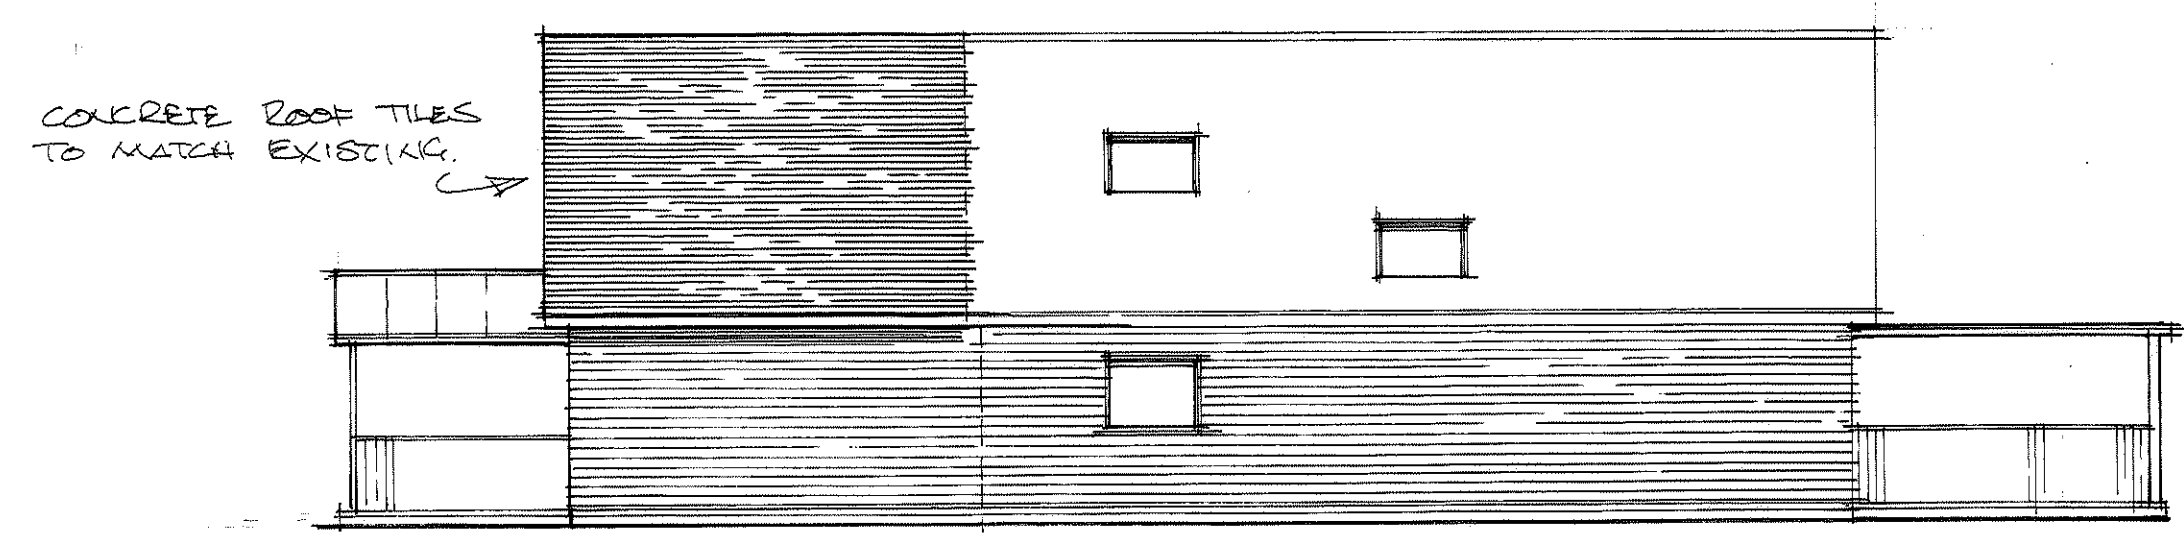


east

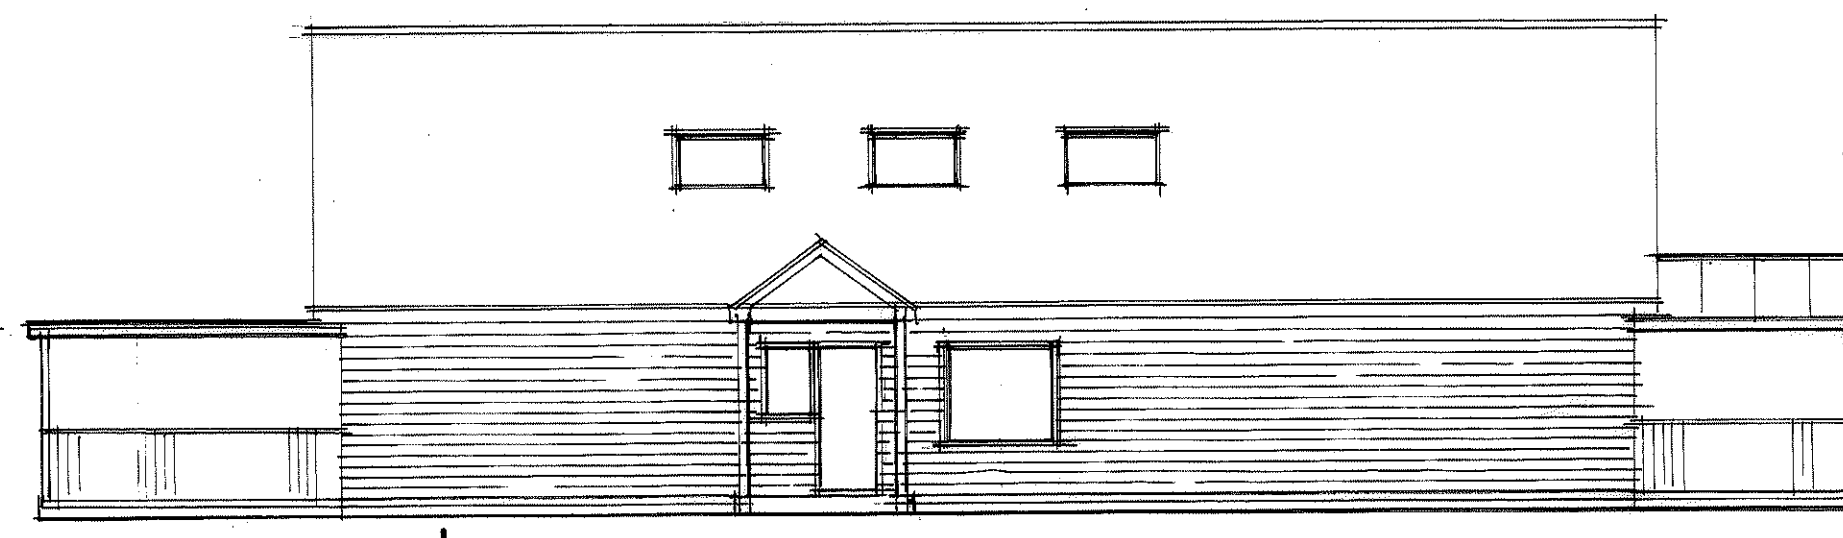

west

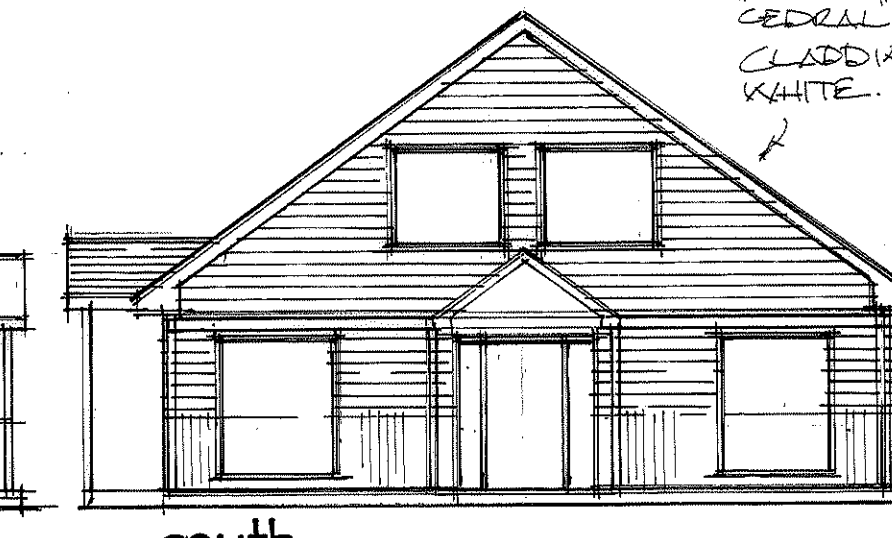


south

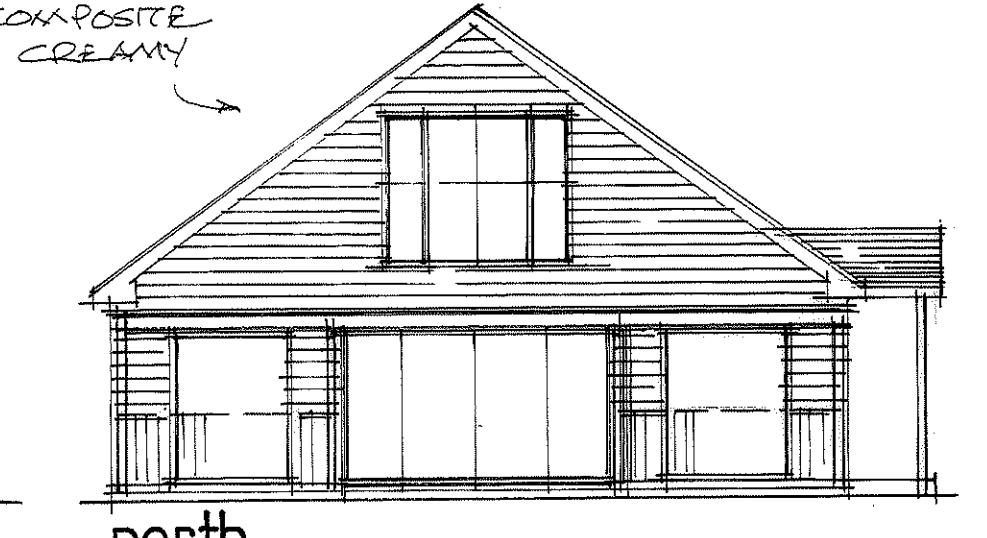


north


CEDRAL COMPOSITE CLADDING CREAMY WHITE

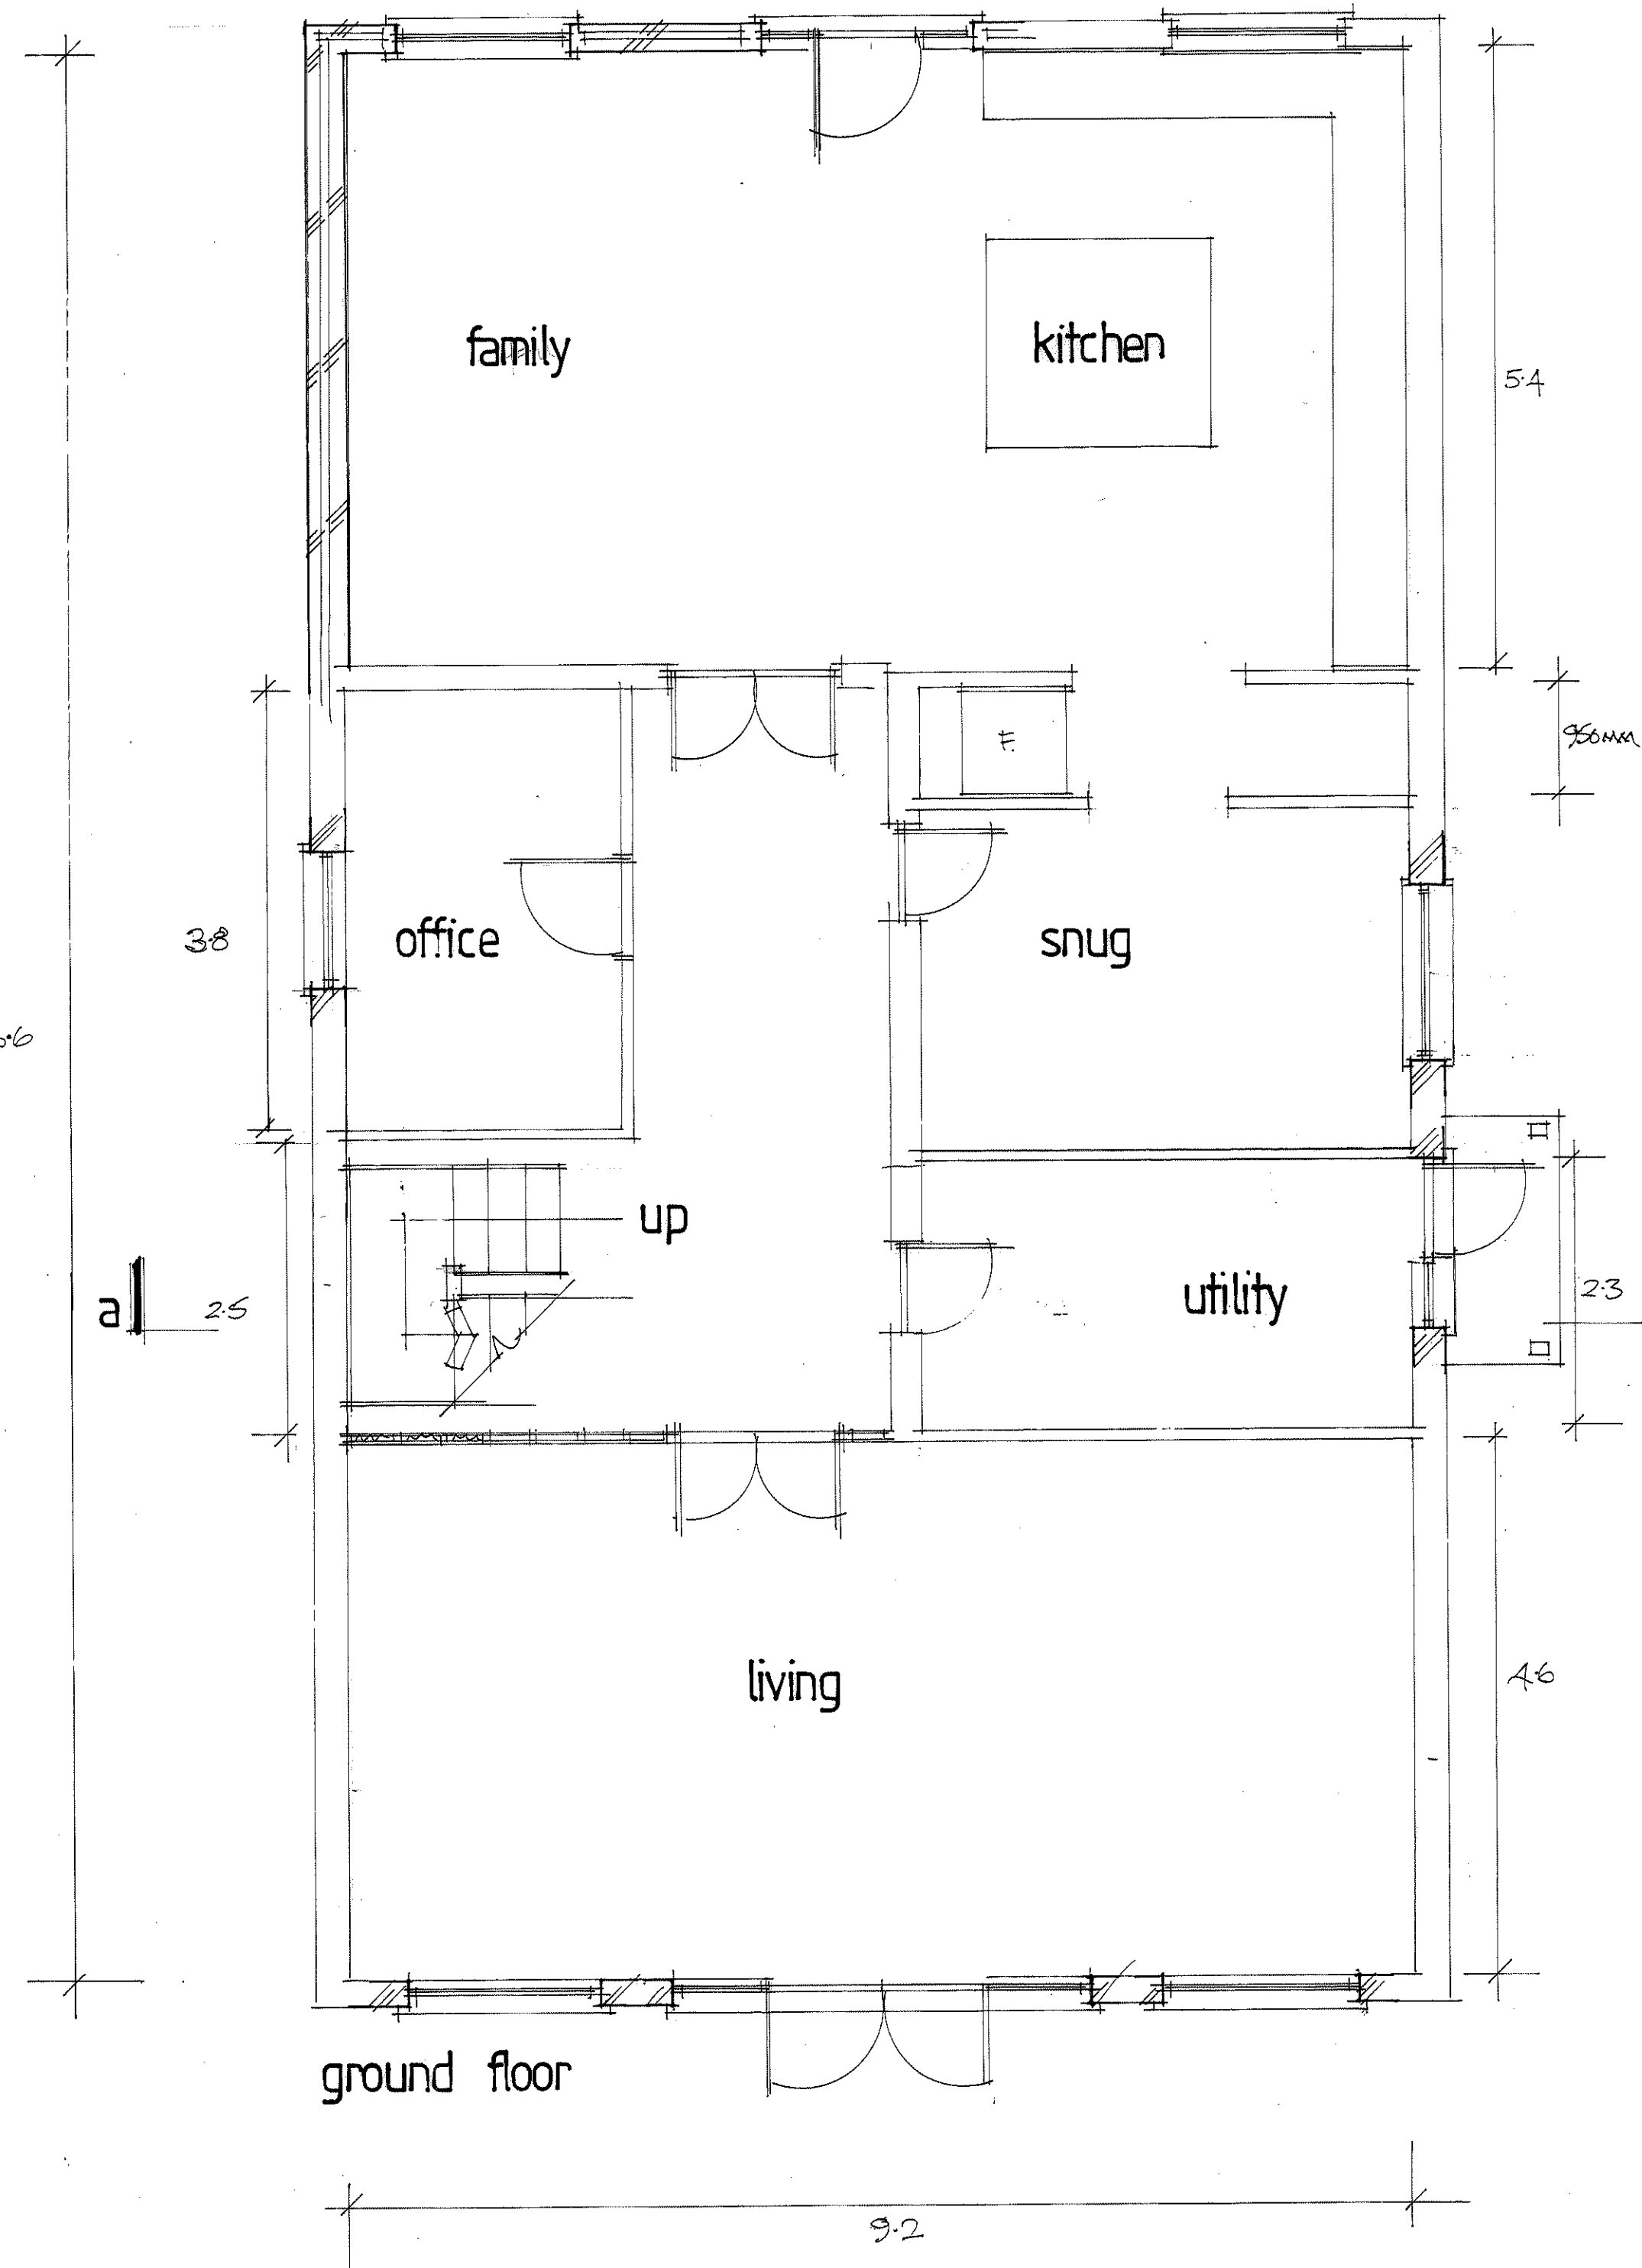

ground floor

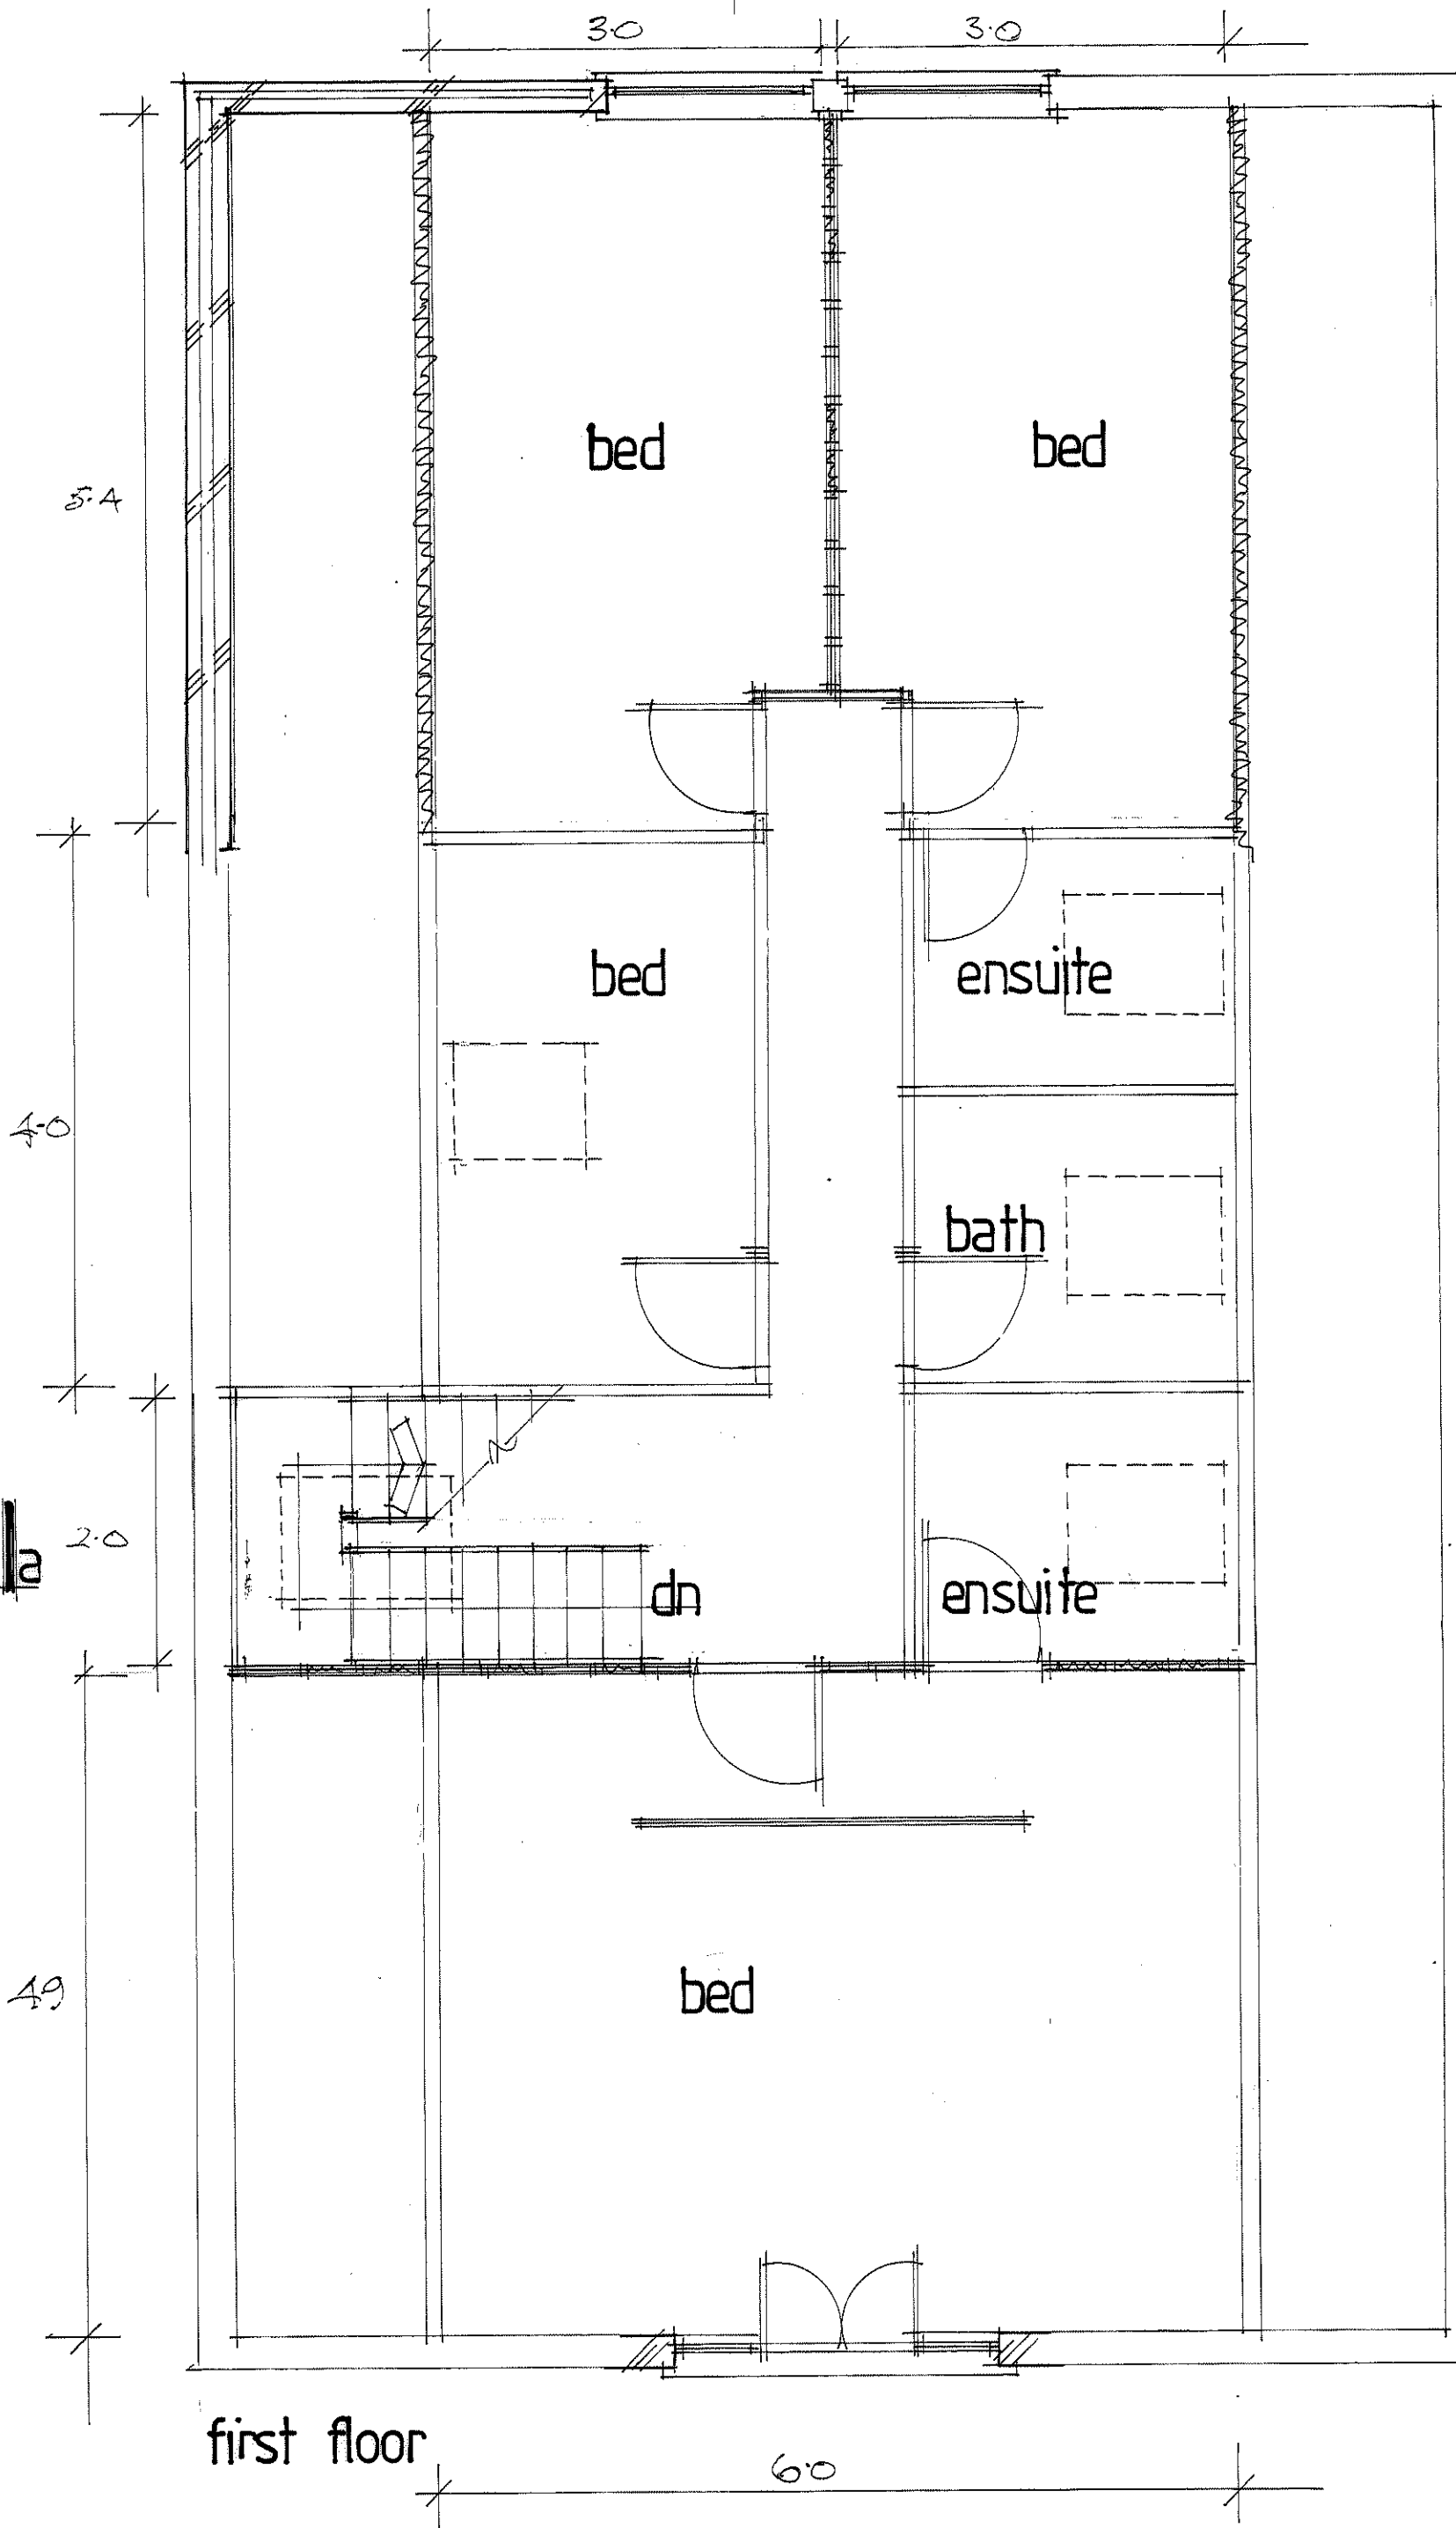

first floor

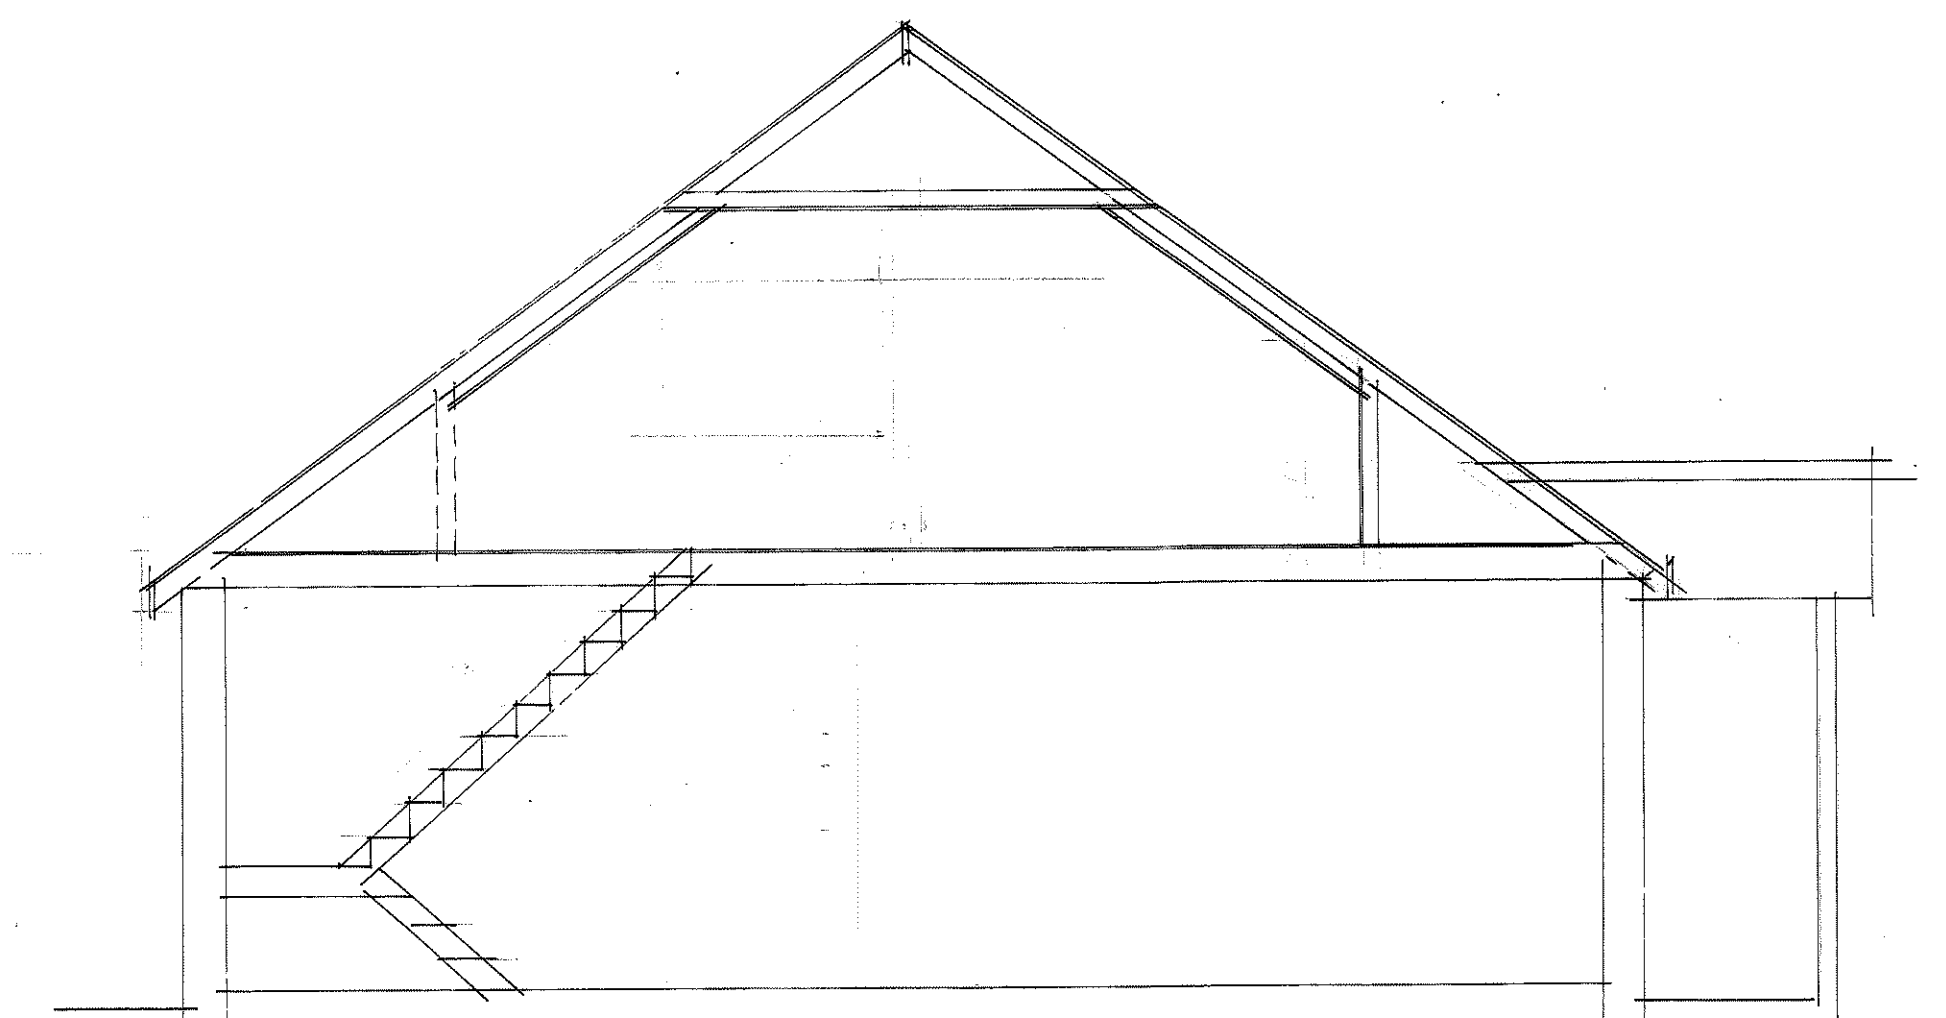

section aa

A		Date	Revision
© copyright			
THORNS YOUNG ARCHITECTURAL			
THORNS-YOUNG LTD CHARTERED BUILDING CONSULTANTS Website: www.thornsyoun.co.uk			
Portsmouth 232 London Road North End PO2 8JQ Tel: (02392) 672 883			
Client MR M CABLE			
Job Title KINGFISHER HOUSE - CORSE LAKE HAWKING ISLAND			
Drawing Title PROPOSE PLANS AND ELEVATIONS			
Scale 1:50 + 1:100			
Date JAN 2022		Drawn by SMC	
Drg. No. 5290:21:2		Rev.	

