

SPECIFICATION
All works generally, to comply with the written Soft Landscape Specification.


NOTES:
DO NOT SCALE FROM DRAWING
NOT FOR CONSTRUCTION, FOR PLANNING PURPOSES ONLY

Planting to be installed In the first planting season following installation of the pump.

Any tree or shrub planted or retained as part of such approved landscaping scheme which dies or is otherwise removed within the first 5 years shall be replaced with another of the same species and size in the same position during the first available planting season.




56No Acer campestre 20%
168No Crataegus monogyna 60%
28No Ilex aquifolium 10%
28No Prunus spinosa 10%

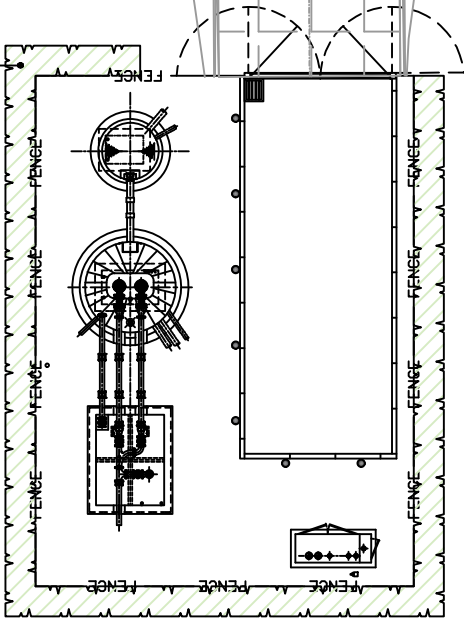

Planting Schedule

Trees				
Species Name	Girth	Height	Density	Specification
Acer campestre		60-80cm	0.3Ctr Double Staggered at 0.4m offset	1+1 :Transplant :B
Crataegus monogyna		60-80cm	0.3Ctr Double Staggered at 0.4m offset	1+1 :Transplant :B
Ilex aquifolium		60-80cm	0.3Ctr Double Staggered at 0.4m offset	Bushy
Prunus spinosa		60-80cm	0.3Ctr Double Staggered at 0.4m offset	1+1 :Transplant :B :1/3 brks

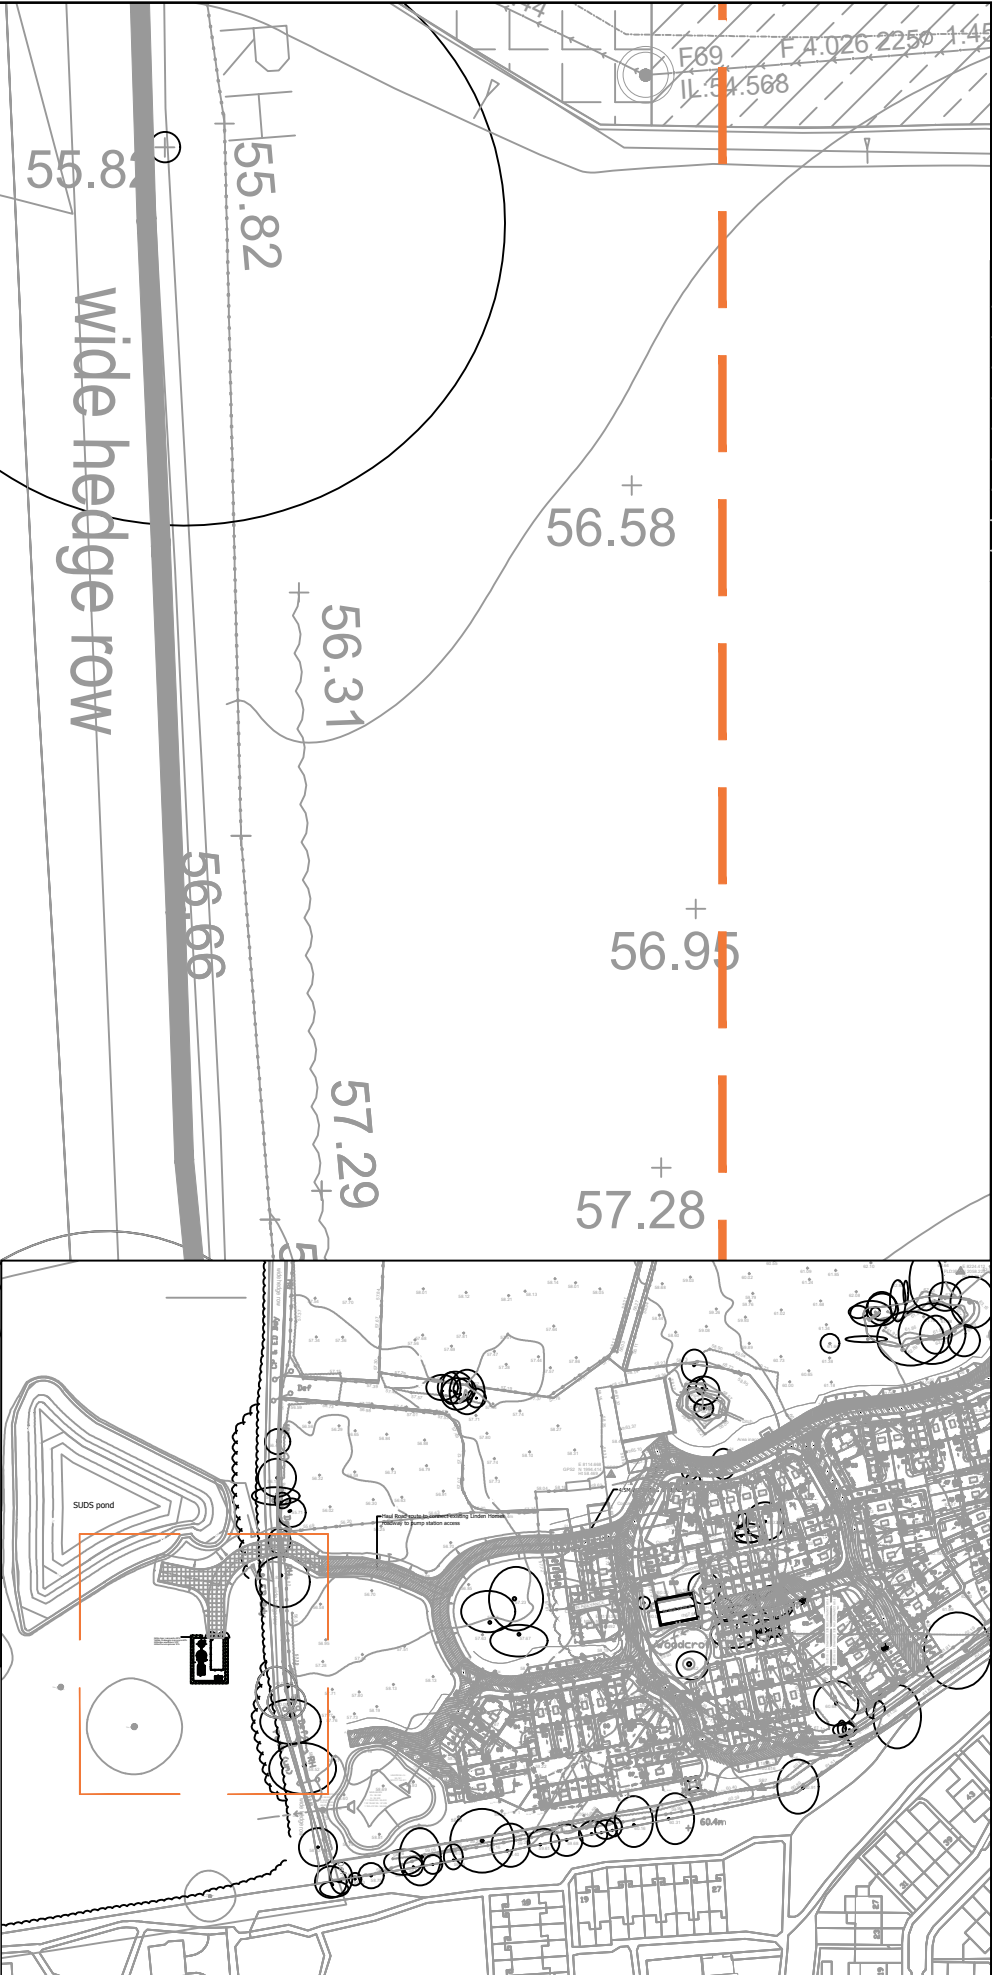

Legend

Proposed mixed native hedge planting to be planted in a double staggered row 300mm apart and at 400mm centres in each row. To be maintained at 2m height.



A	13.12.21	LPA Comments	JH
Rev	Date	Details	Drawn

HEAD OFFICE
Rodbourne Rail Business Centre, Grange Lane,
Malmesbury, SN16 0ES
Tel: 01666 825646

4 & 5 The Old Mill, Fry's Yard, Bridge Street,
Godalming, GU7 1HP
Tel: 01483 425714

Suite 6, Crescent House, Yonge Close,
Eastleigh, SO50 9SX
Tel: 02382 026300

email: mail@acdenv.co.uk
www.acdenvironmental.co.uk



scheme: Lovedean phase 2

client: Linden

drawing: Pump station extract

date: December 2021

scale: 1:200@A3

drawing no: LIN2288 13

drawn: JH checked: DKM

Copyright of ACD Environmental Ltd. All rights described in Chapter IV of the Copyright, Designs and Patents Act 1988 have been generally asserted: 2011. Copyright of this plan remains with ACD until all fees have been paid in full.