






section location plan [A1:1:1000]

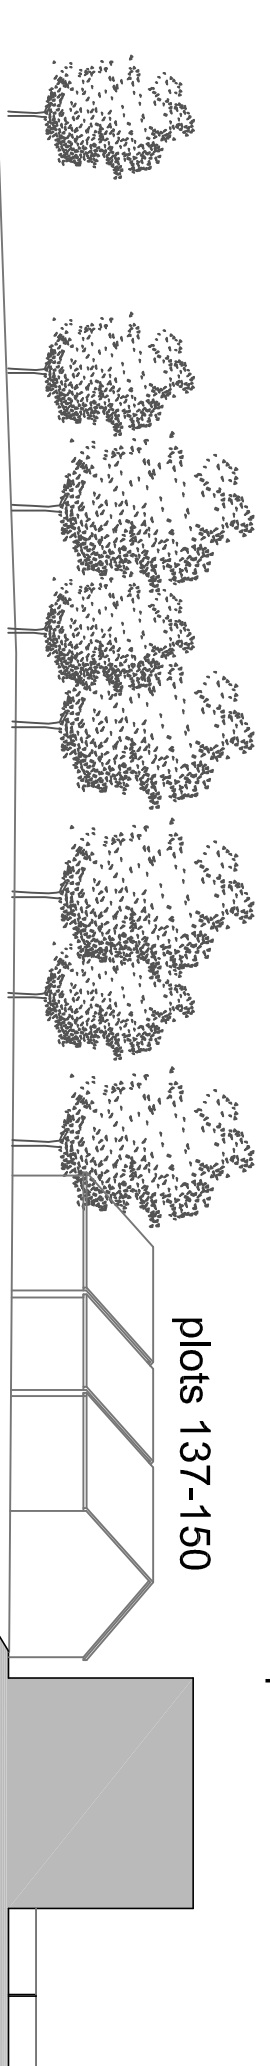


section E-E

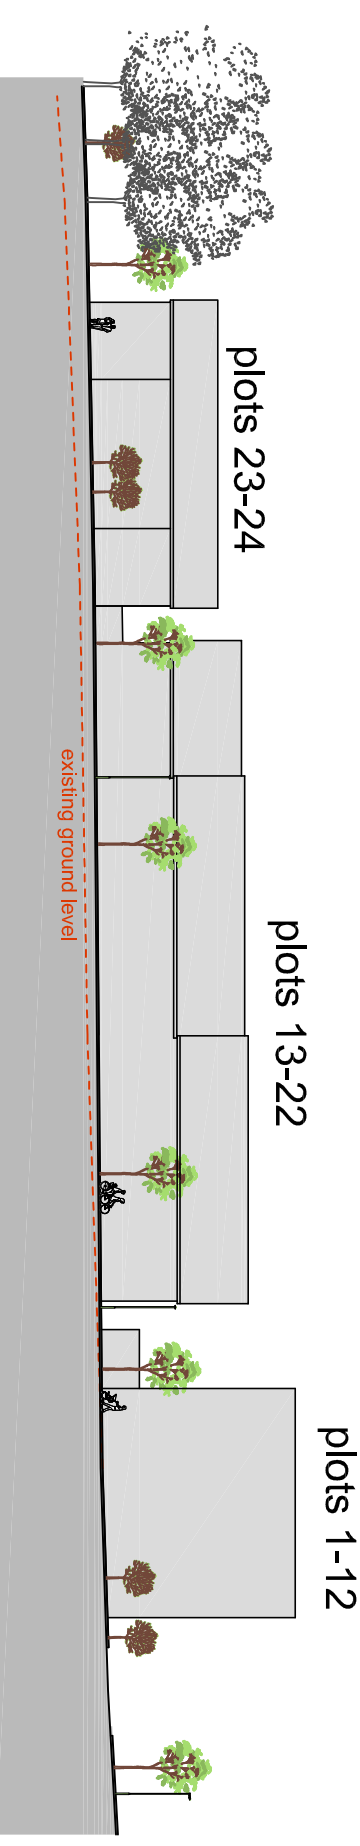


section A-A

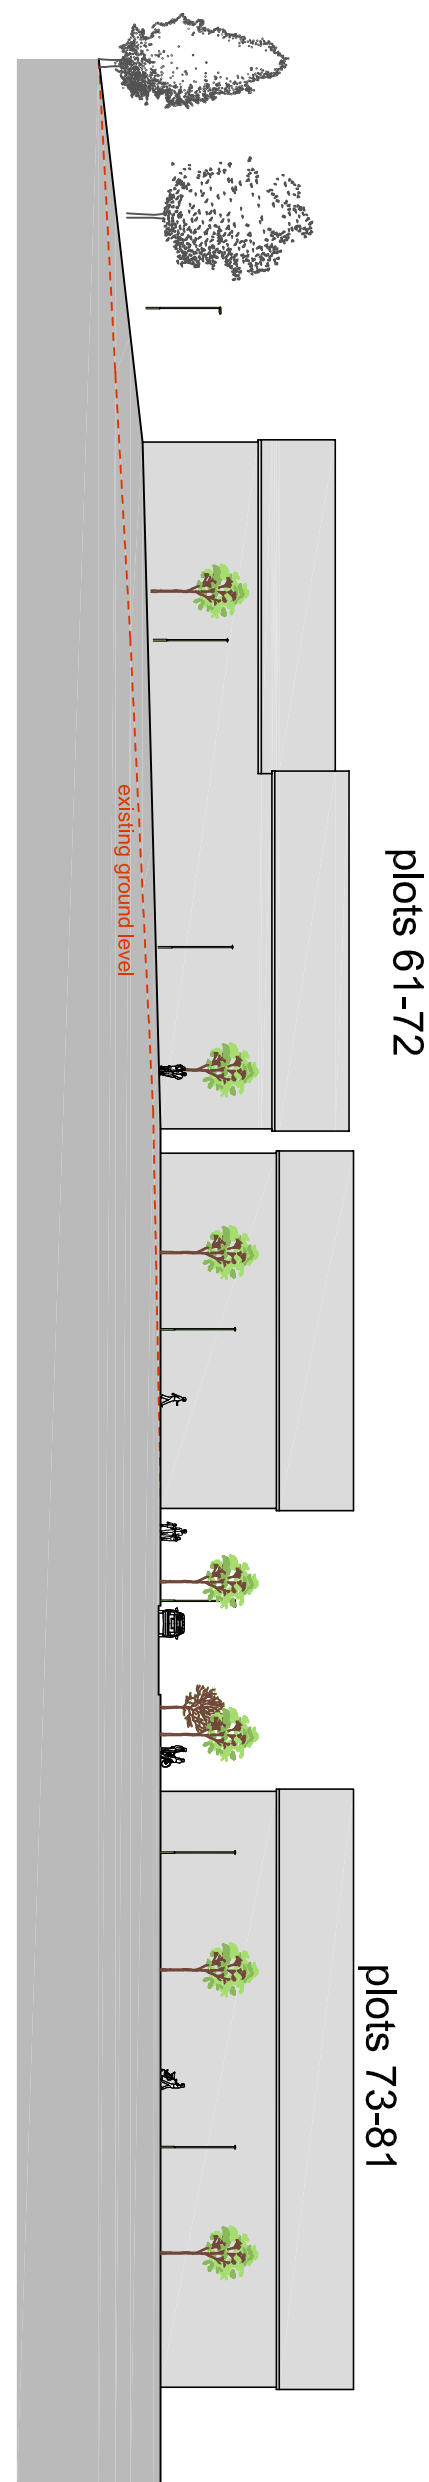


section B-B

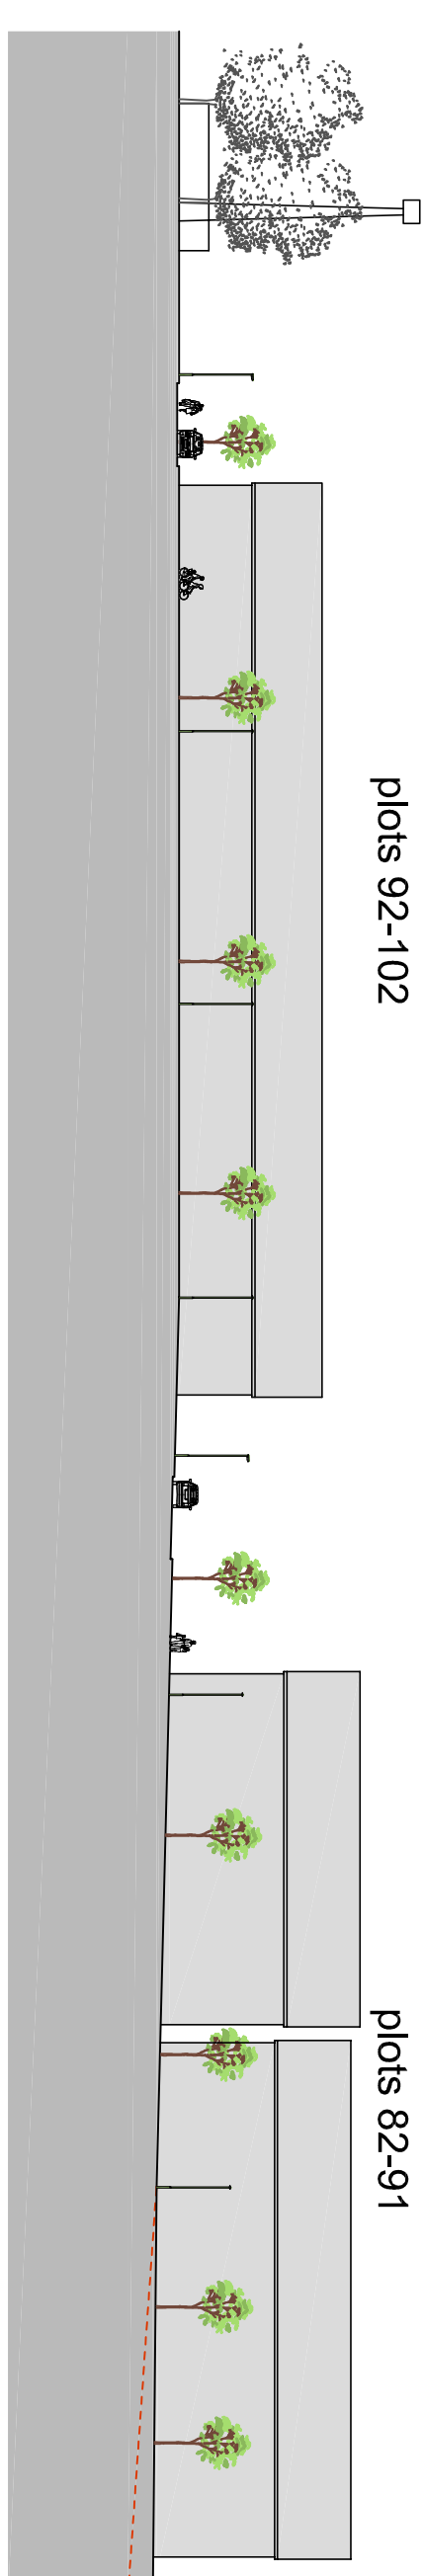

section C-C

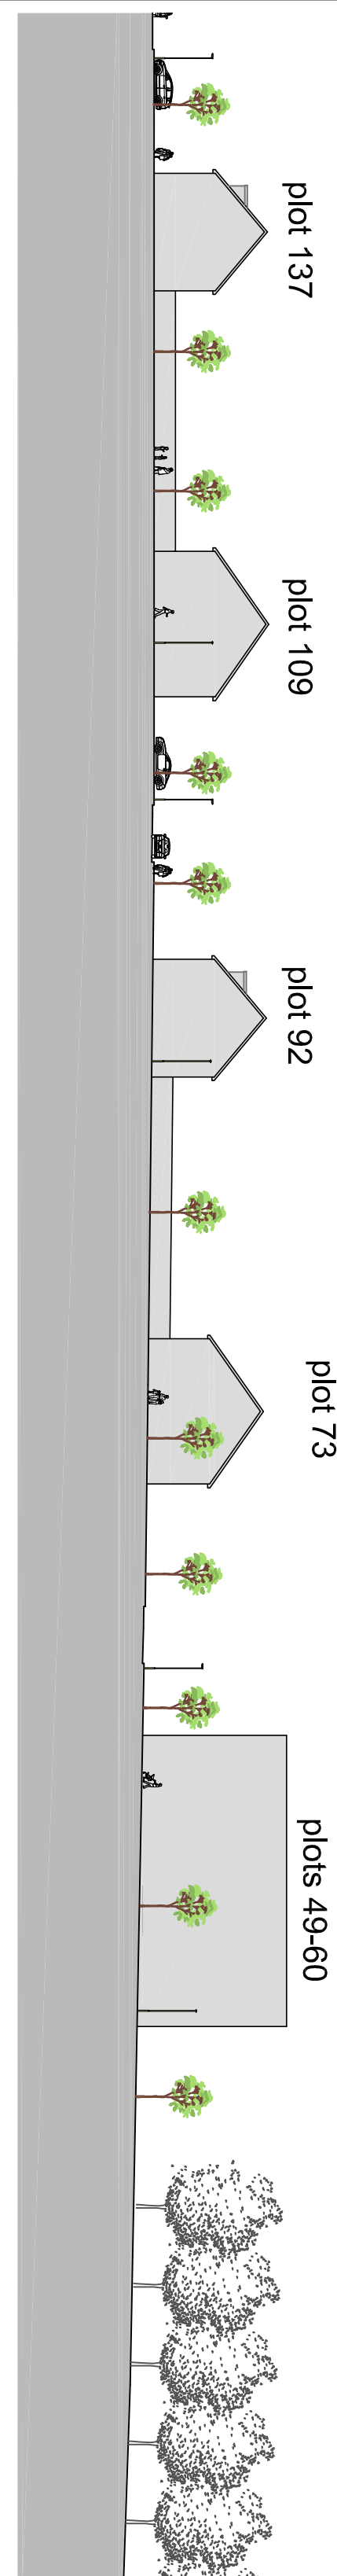

section D-D

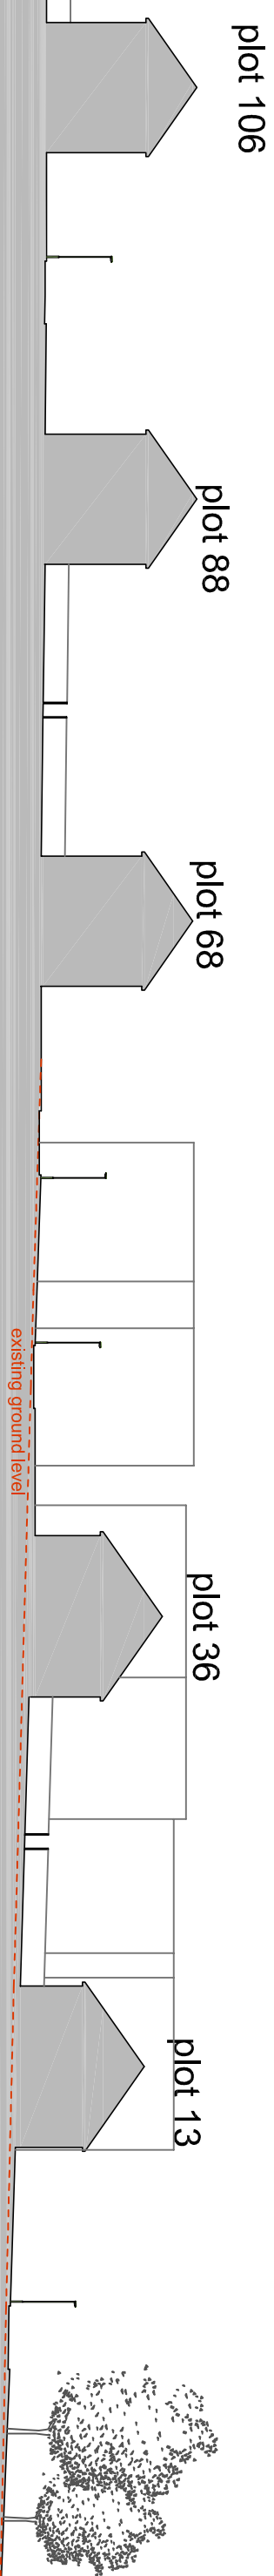

indicative cross sections [A1:1:500]

notes


this drawing is the copyright of the pdp architecture llp and must not be reproduced in whole or part or used for the execution of works without their permission.
all dimensions to be checked on site prior to commencement of construction works and the architect notified of any discrepancy.
figured dimensions are to be used in preference to scaled dimensions.
no deviation from this drawing will be permitted without prior consent of the architect.
all drawings are prepared subject to a full measured and structural survey of the buildings and site.
all structural work is subject to the appointment of a structural engineer to confirm and agree the structural proposals.
os promap licence no. 100020449.

health & safety:
exceptional risks involving specific methods of construction or exceptional maintenance issues can be found within the designers risk assessment.

revision / notes		
revision	notes	date
A	Section E-E added	09.06.2021MAS IR
B	Site layout revised	21.06.21 MAS IR
C	Planning Issue	26.07.21 MAS IR
D	Sections revised to suite revised layout	14.03.22 MAS IR



PLANNING

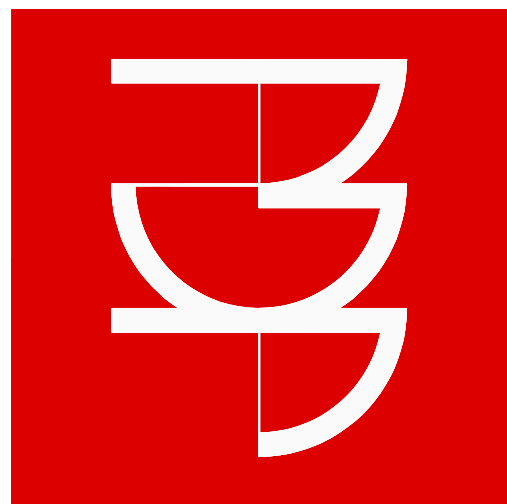

pdp architecture llp
chartered architects town planning
interior design consultants
2 beechworth road havant
hampshire po9 1ax
tel 023 9248 1100
fax 023 9247 5050
email pdp@pdp-architects.co.uk
www.pdp-architects.co.uk

project	
Proposed Development Cabbagefield Row Swannore Road, Leigh Park	
detail	
Site Cross Sections	
drawn	checked
MAS	IR
date	status
June 2021	Planning
a1 scale	rev
1:500	28079-PD300 D