



Section A-A
scale 1:200




Section B-B
scale 1:200



Section C-C
scale 1:200



Section D-D
scale 1:200

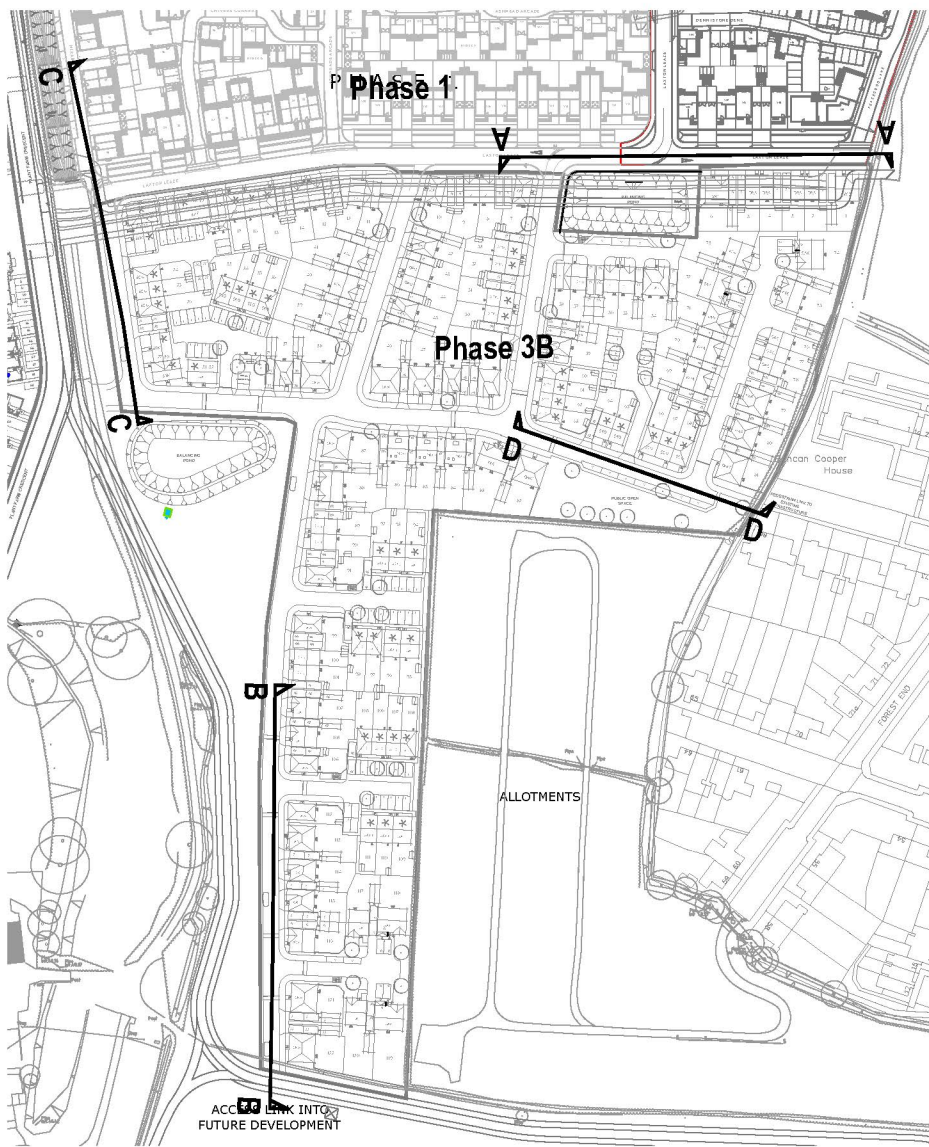

Layout 3B Location Key (nts.)

Romsey Office
Building 300, The Grange,
Romsey Road,
Michelmersh, Romsey,
Hampshire, SO51 0AE
T:01794 367703 F:01794 367276

Portishead Office
Unit 5, Middle Bridge Business Park
Bristol Road,
Portishead,
Bristol, BS20 6PN
T:01275 407000 F:01794 367276

www.thrivearchitects.co.uk

This drawing is the copyright of Thrive Architects Ltd ©. All rights reserved. Ordnance Survey Data © Crown Copyright. All rights reserved. Licence No. 100007359. DO NOT scale from this drawing. Contractors, Sub contractors and suppliers are to check all relevant dimensions and levels of the site and building before commencing any shop drawings or building work. Any discrepancies should be recorded to the Architect. Where applicable this drawing is to be read in conjunction with the Consultants' drawings.

Rev	Description	Date	Au	Ch
A	Planning issue.	27.10.21	MS	

Project	Berewood Waterloovile Phase 3B-8		
Drawing	Coloured Street Elevations Layout 3B		
Client	Bloor Homes		
Job no.	BLOO190707	Date	Sept' 2021
Dwg no.	CSE.01-1	Rev.	A
Author	MS	Checked	Scale 1:200 at A1
Status	PLANNING	Office	Romsey
Client ref.			

