




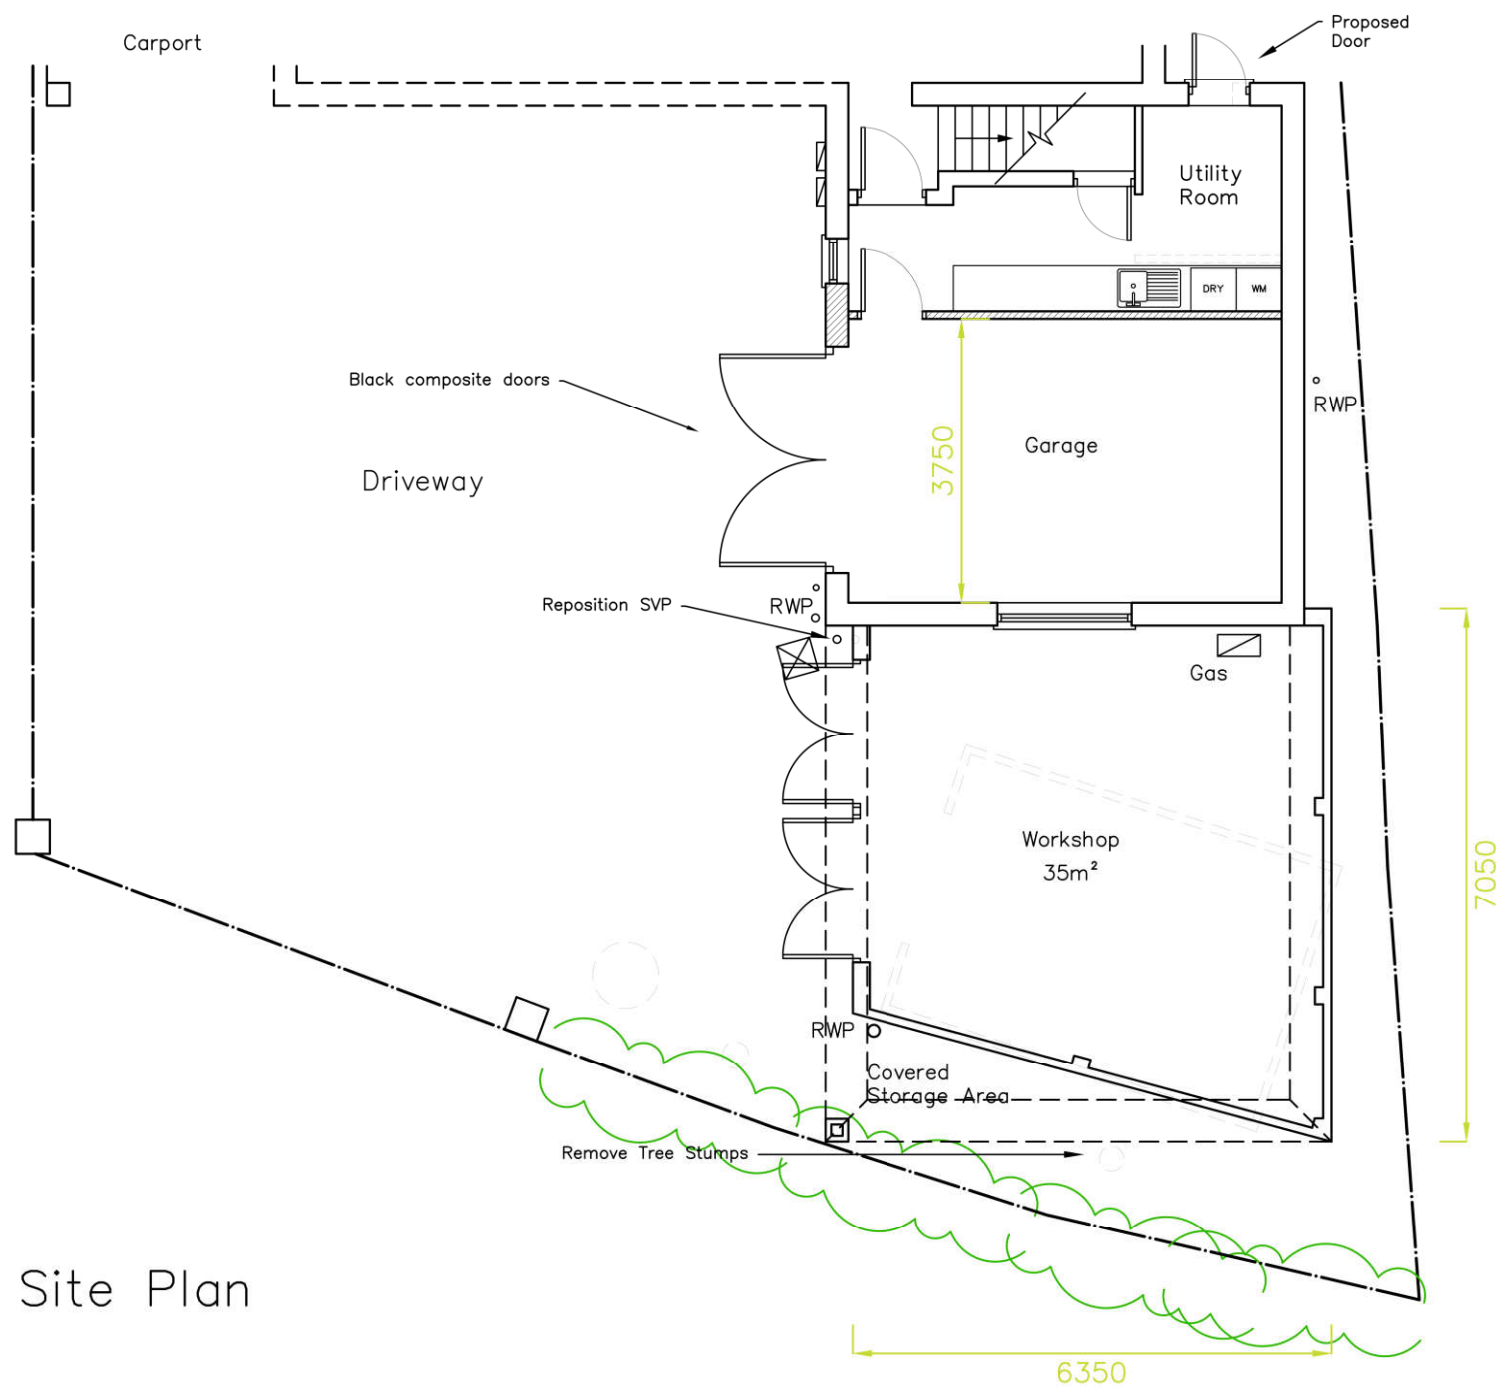

South Elevation

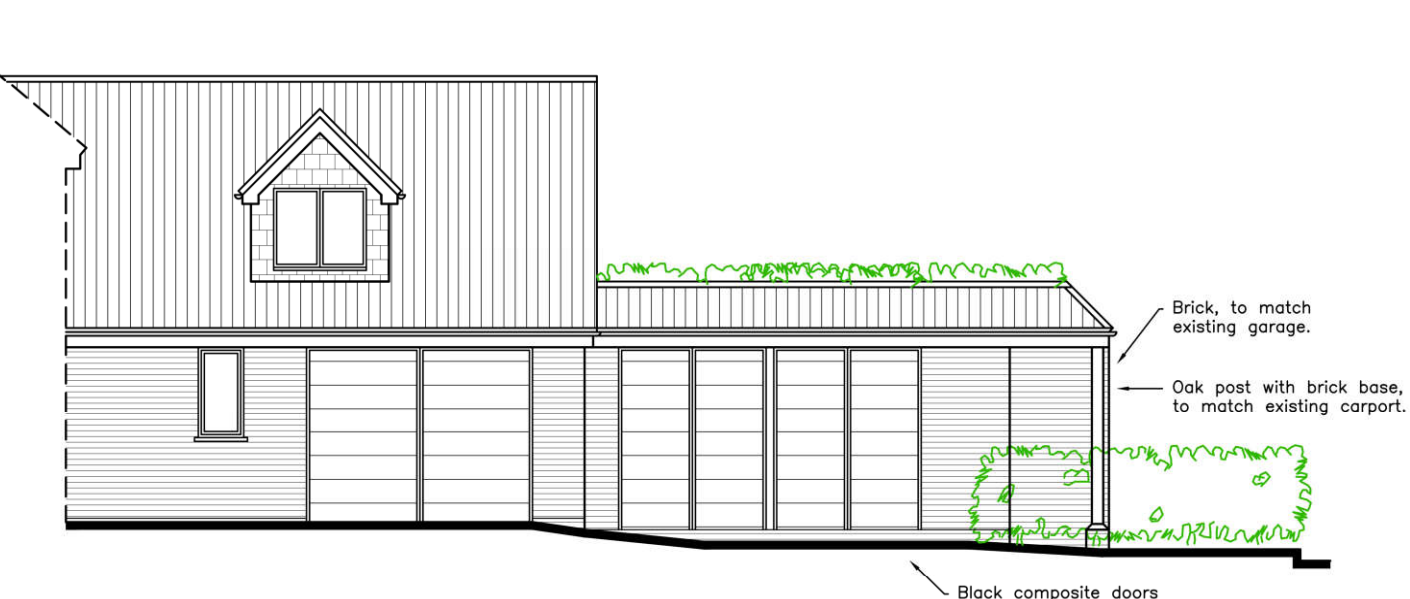

East Elevation

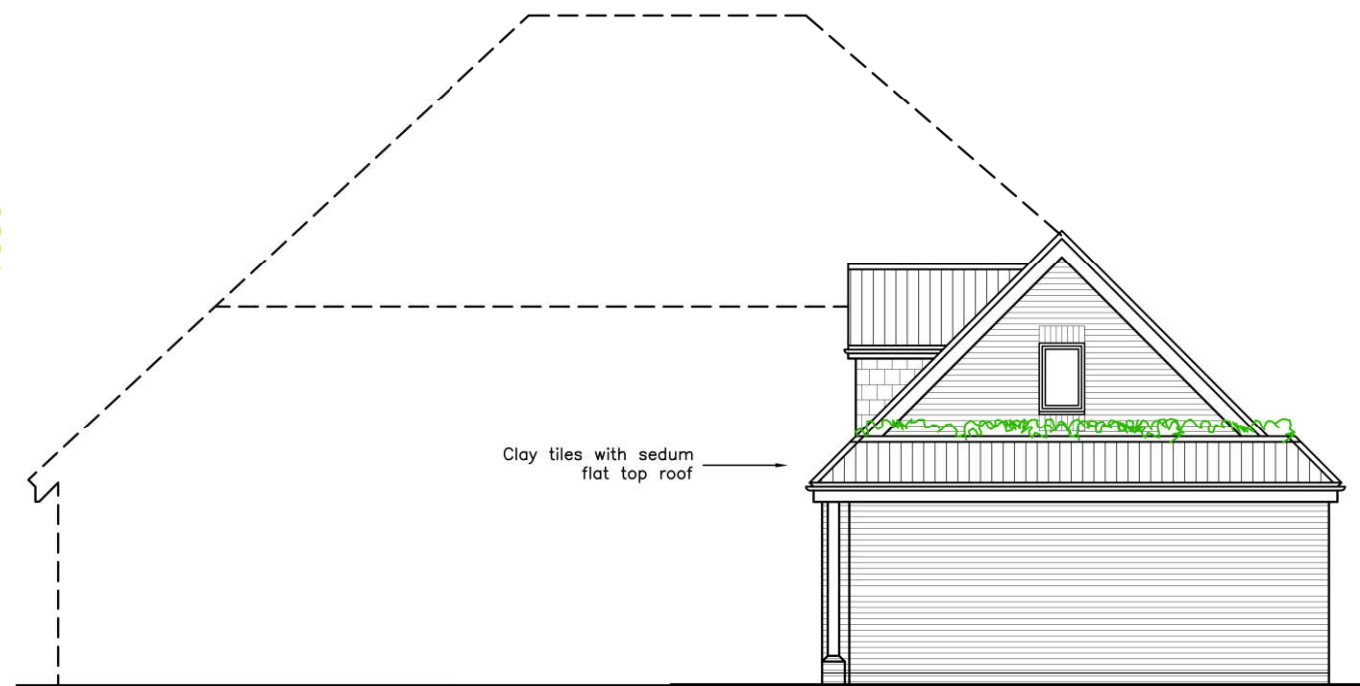

Site Plan

CAAD

Critchley Architecture And Design Ltd.
Contact: 02392 474 919 | info@caad.online

The Old Brewery, 15E South Street, Havant, PO9 1BU



Proposed Drawings (Garage)

Revisions	a) Note/Date/Initial
b)	
c)	
d)	

Beechgrove,
St Peter's Road,
Hayling Island,
Hampshire,
PO11 0RX

Scale A1=1:50, A3=1:100
Drawn SAR
Date 16/05/2022

22040-403⁰

10m

20m

30m

40m