



PLANNING

Steel Posts T.B.C
Subject to beam calcs.

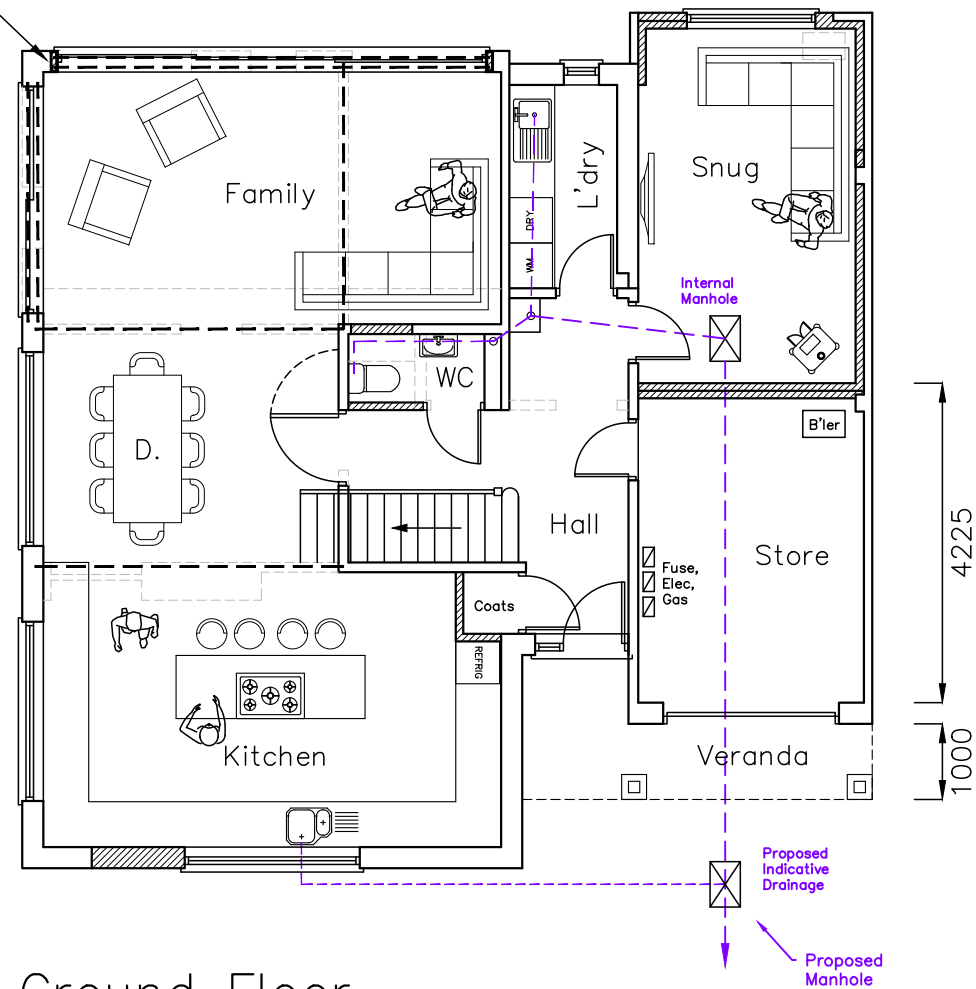

Approved Addition
4630

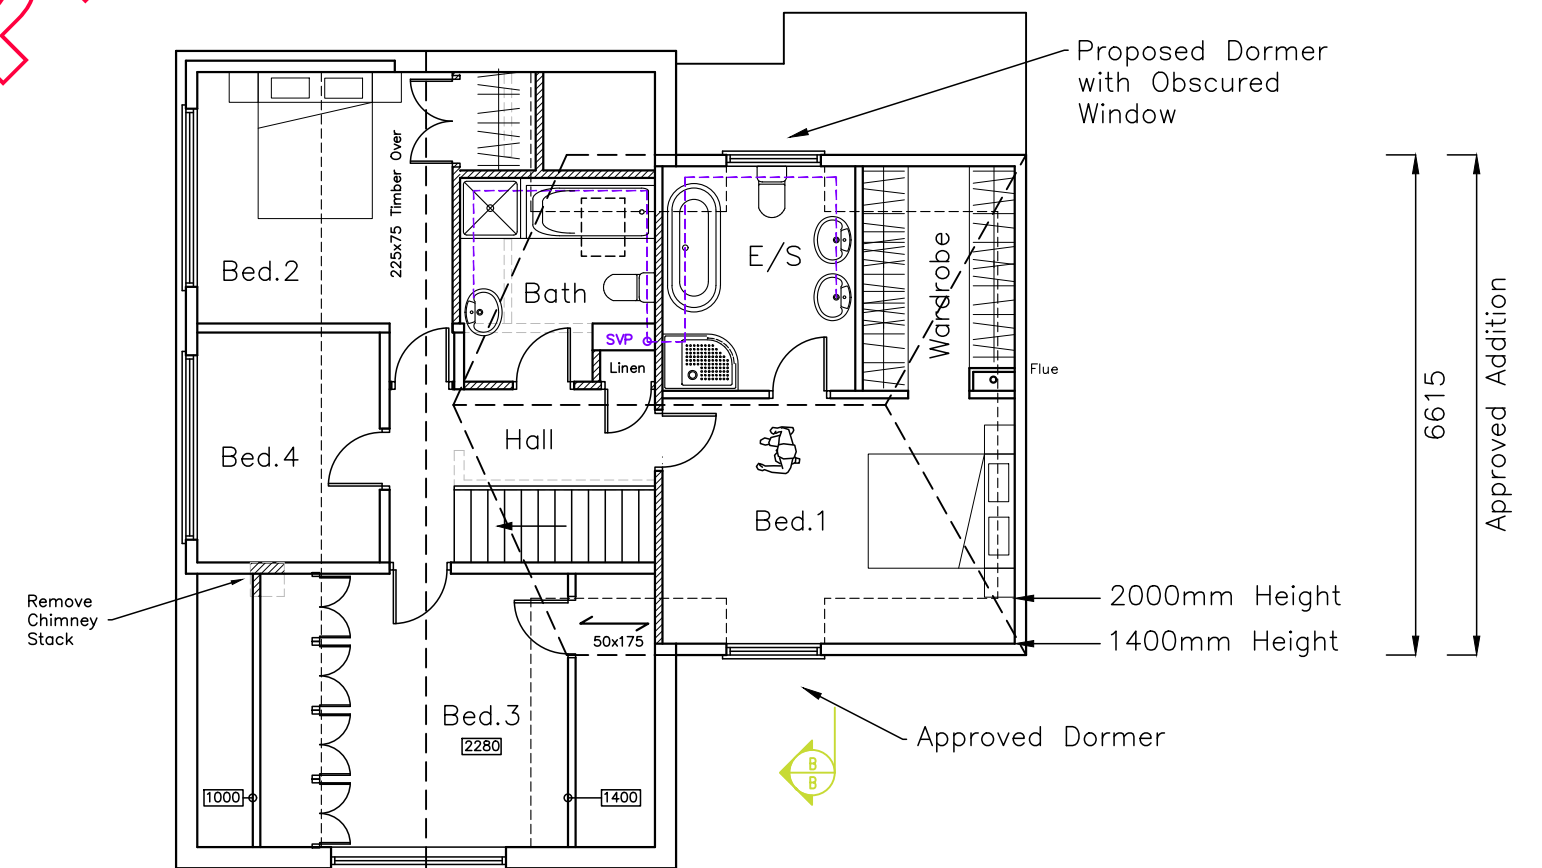

CAD

Critchley Architecture And Design Ltd.
Contact: 02392 474 919 | info@caad.online

The Old Brewery, 15E South Street, Havant, PO9 1BU



Proposed Floor Plans

Revisions

- Oak canopy/22.04.2021/SAR
- Annotation Revisions/01.03.2022/LNR
- Sliding doors/01.03.2022/SAR
- Canopy Amendments/20.04.2022/LNR

53 Southleigh Rd,
Havant,
Hampshire,
PO9 2QQ

Scale A1=1:50, A3=1:100
Drawn SAR
Date 11/03/2021

21007-402^D

10m

20m

30m

40m